



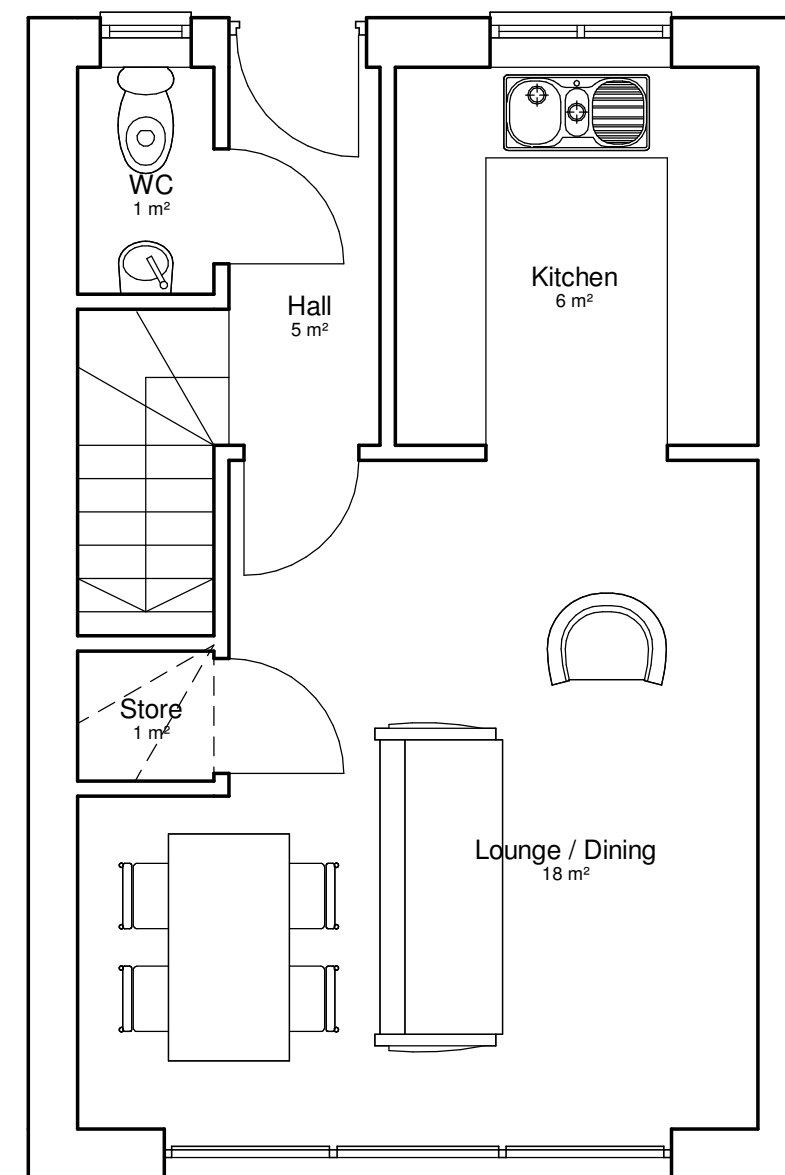

Proposed Ground Floor Plan

1 : 50

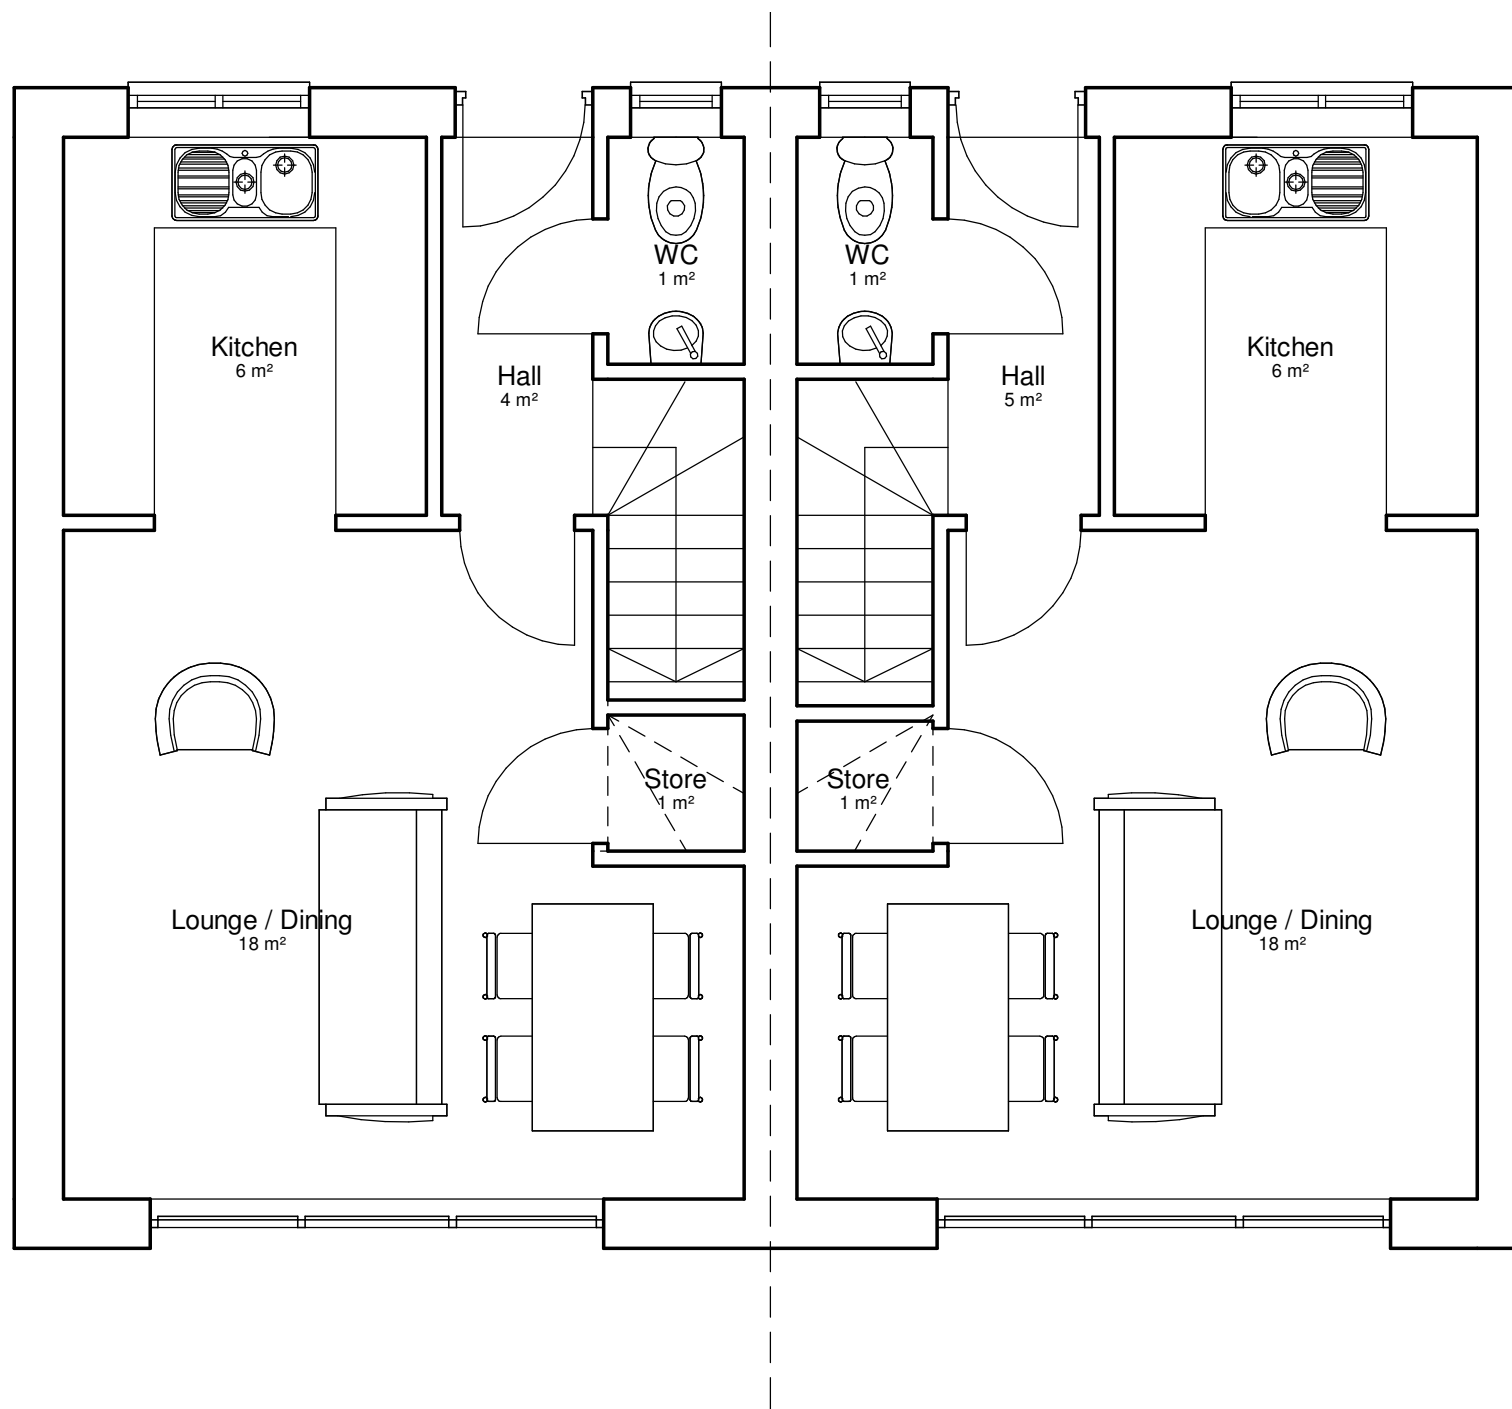

ARKIFY LTD.
Dalton House, 35 Chester St.
Wrexham, LL13 8AH
07543968690
geraint@arkify.uk
www.arkify.uk

Project: 11 Hill Street, Rhos LL14 1LN		
Title: Proposed Ground Floor Plan		
Scale @ A3: 1 : 50	Author: GE	Date: 14.03.22
Project Ref: 22-15	Drawing No: A102	Rev. -