




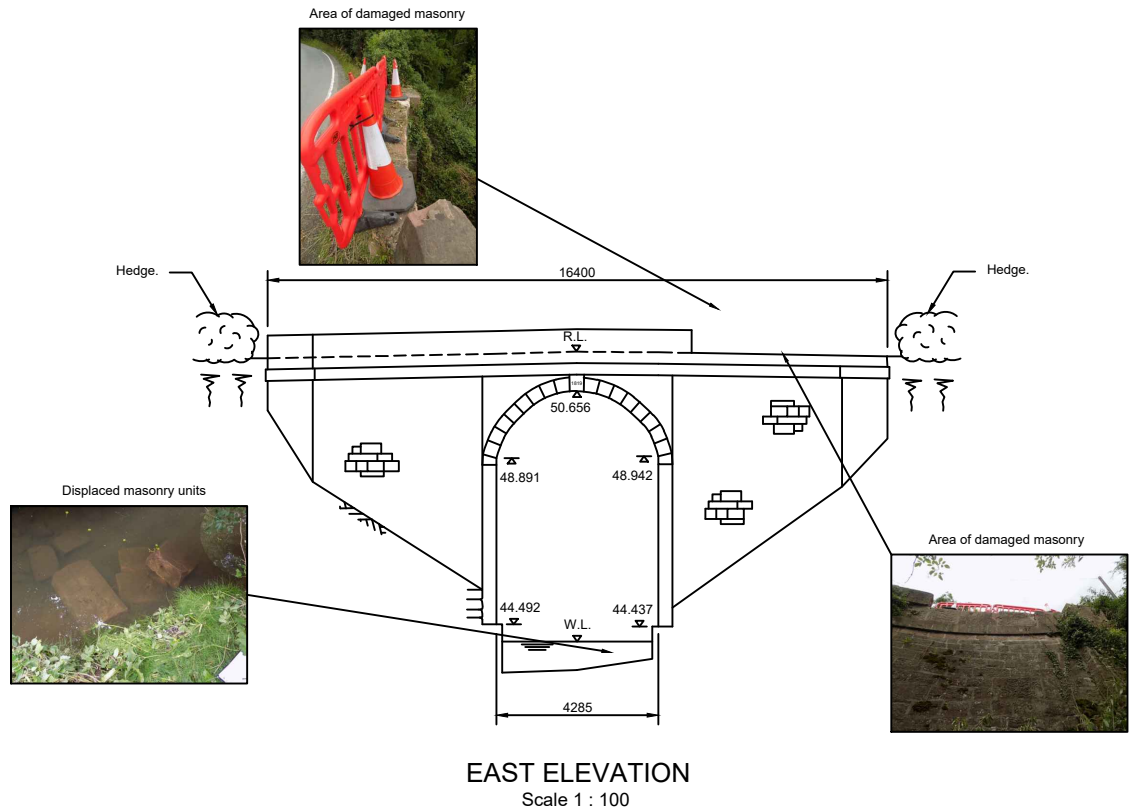

EAST ELEVATION
Scale 1 : 100

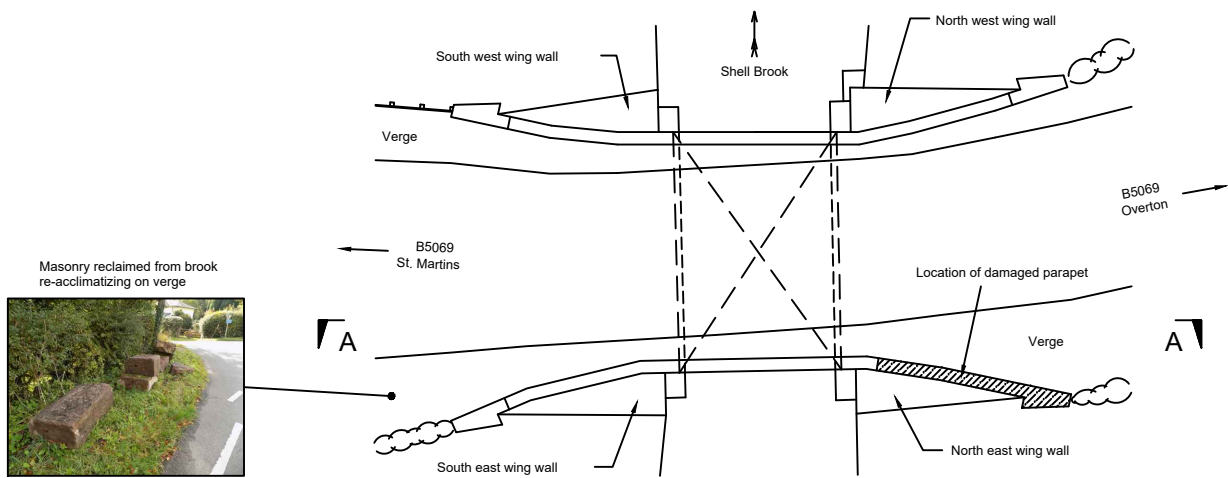

PLAN
Scale 1 : 100

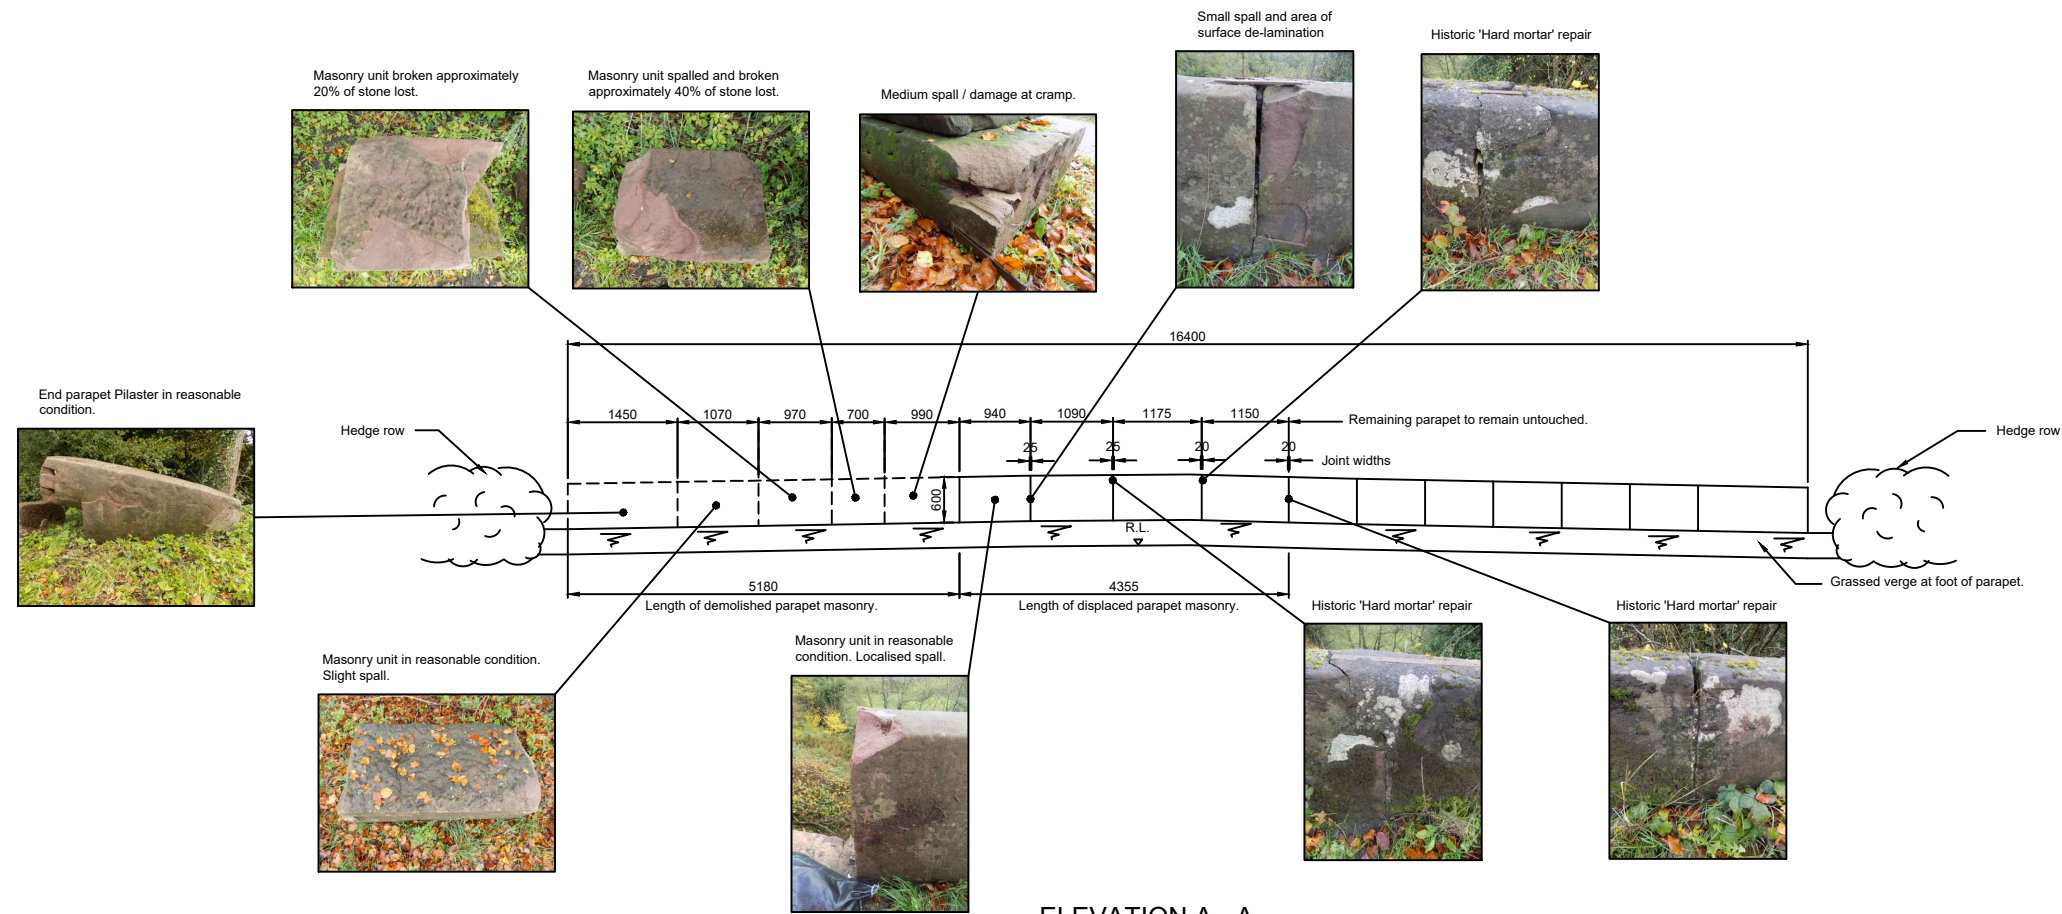

ELEVATION A - A
Scale 1:50

PARAPET RECONSTRUCTION:-

Length of Displaced Masonry Parapet:
Length of displaced masonry to be re-aligned. Existing masonry will be lifted, clean and rebbed on lime mortar (NHL3.5). Previous areas of hard mortar repair will be removed and replaced with a suitable colour matched lime repair mortar. Larger areas will be repaired with sandstone indents guided by the Masons discretion. Each of the masonry units will be pinned together with new steel pins at their original locations. Broken and missing cramps at joints will be renewed as required.

Length of Demolished Masonry Parapet:
The existing sandstone is to be cleaned and cut so that it maximises its potential for re-use. This will be rebbed along the damaged area on lime mortar. The shortfall will be made up using new colour matched sandstone masonry. This is to be pinned either end in to the existing stones, steel pins to align with their original locations. Broken and missing cramps at joints will be renewed.

Note: All work carried out is to minimise the visual impact and retain the existing structures character.