
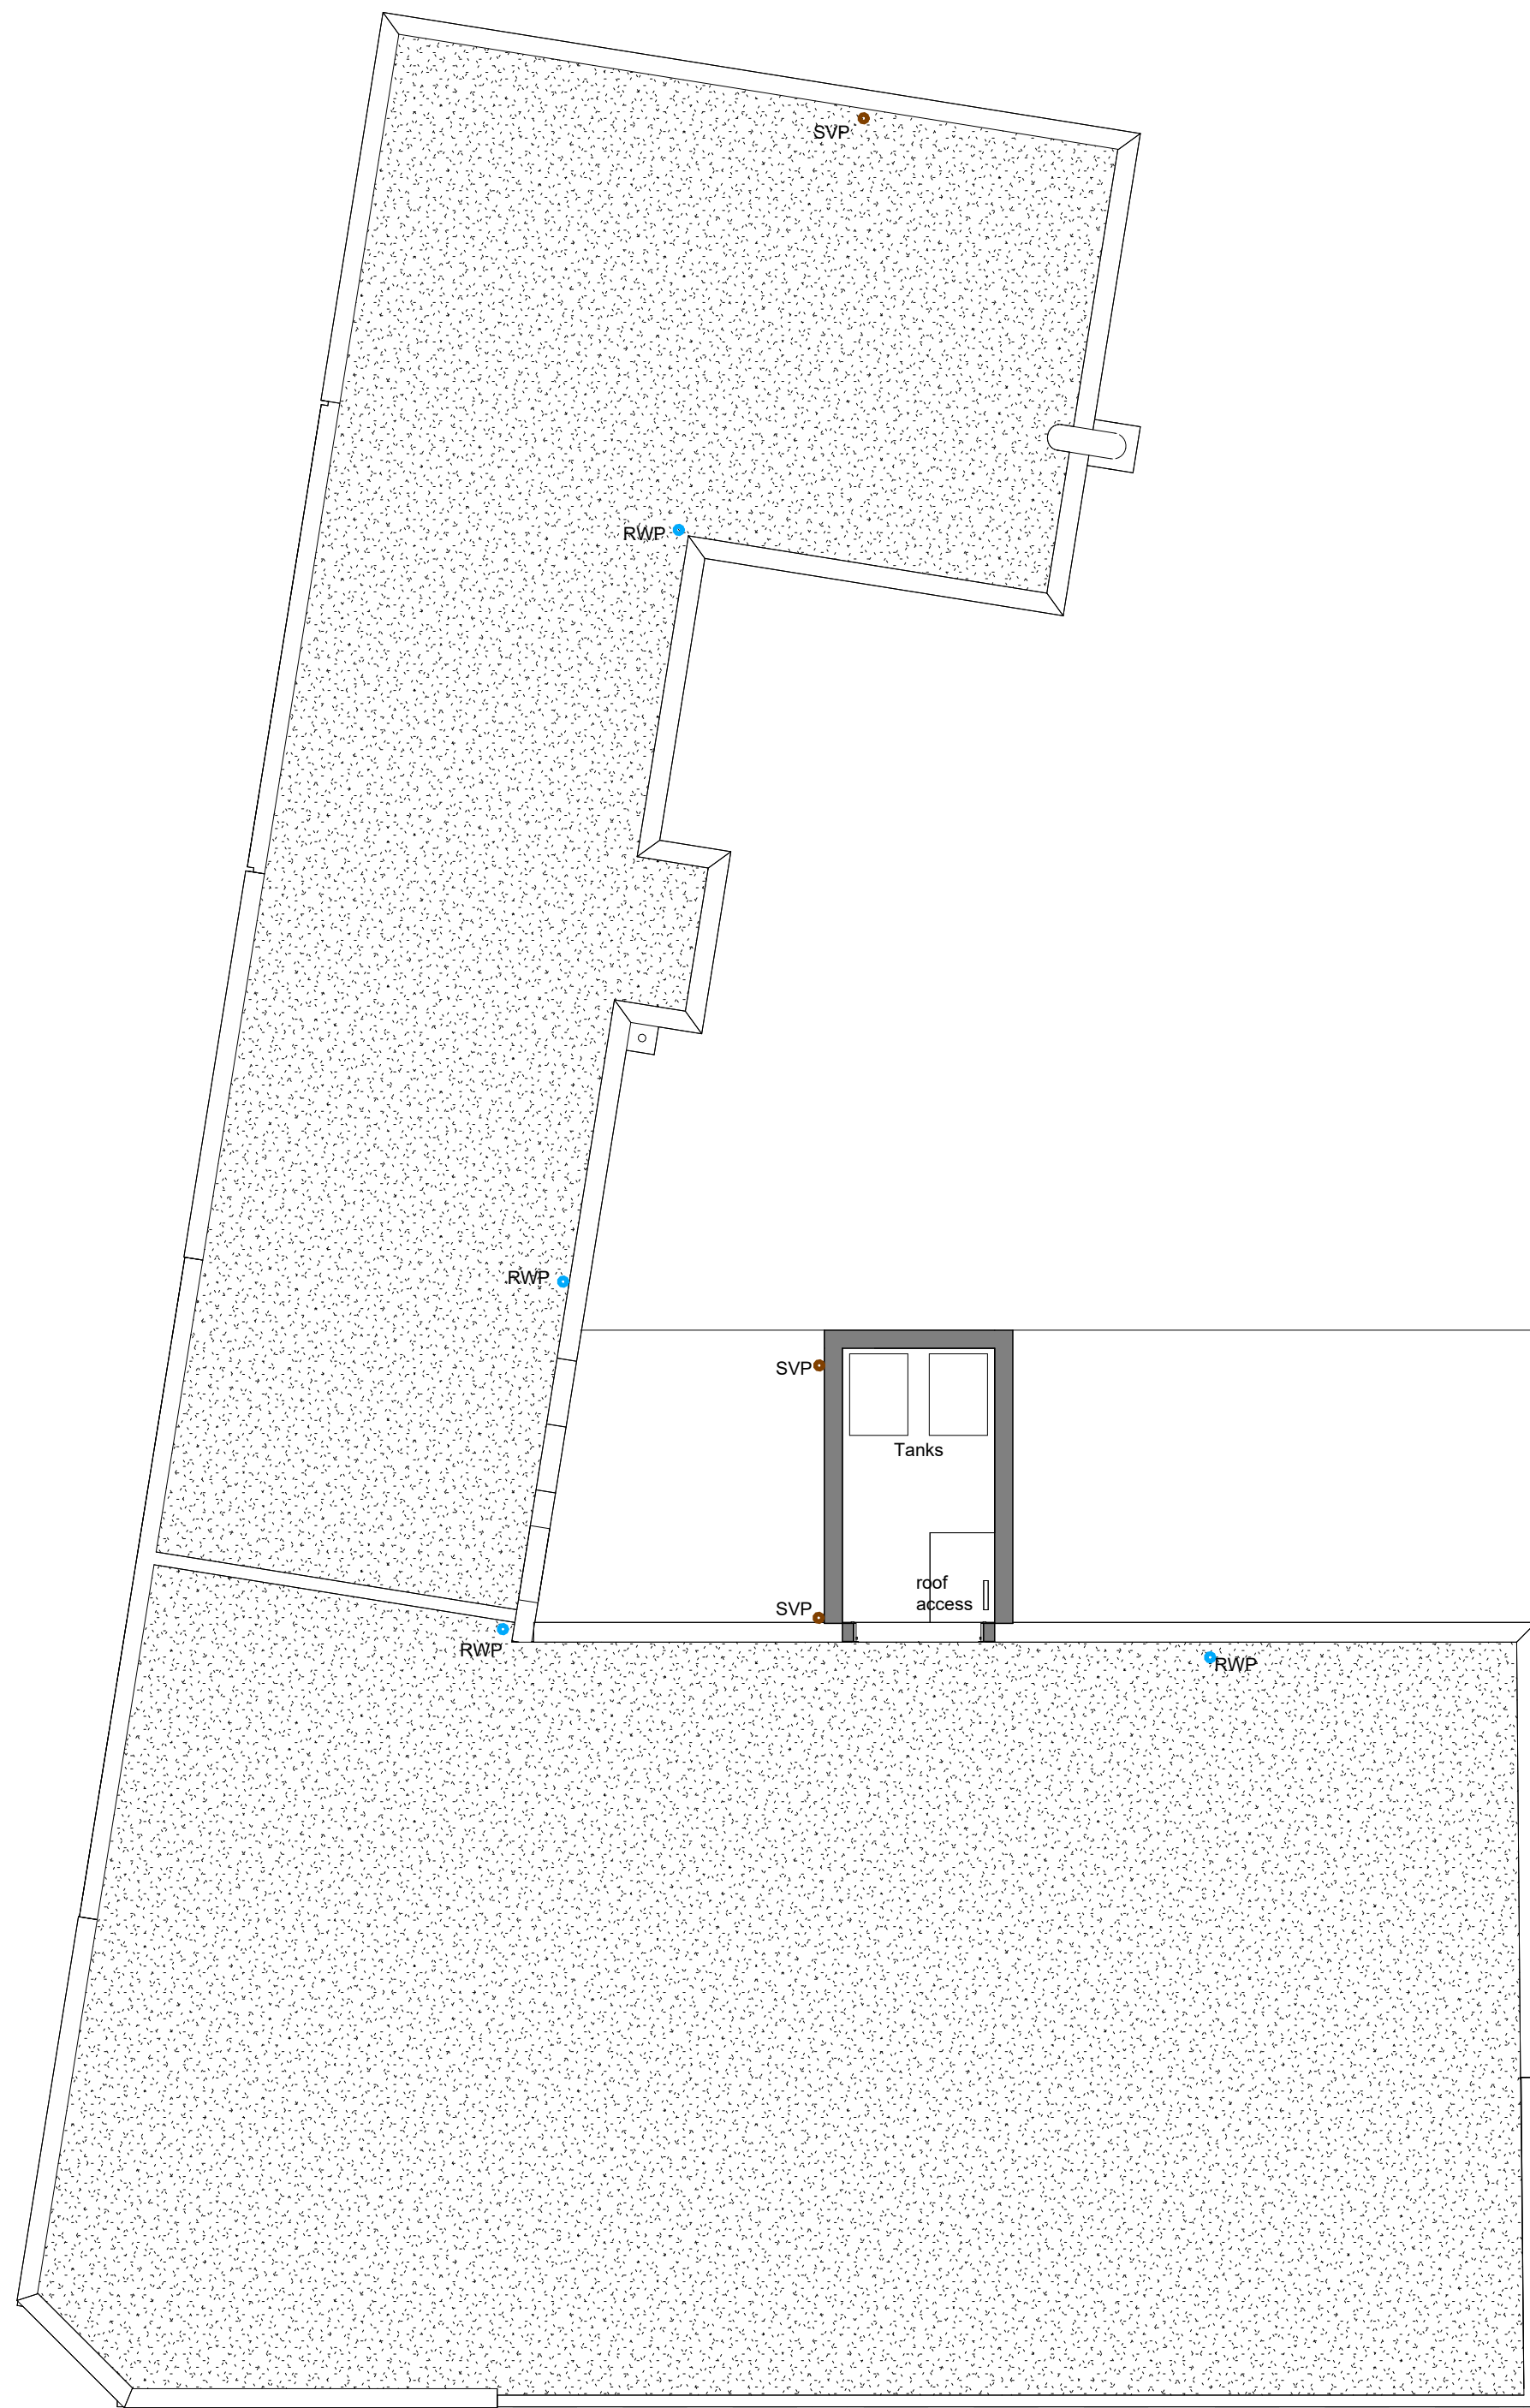


 

Rev	Date	Drawn	Description										
ctdarchitects			Clerk Bank House Clerk Bank LEEK Staffordshire ST13 5HE t: 01538 373477 f: 01538 386503	e : info@ctdarchitects.co.uk w : www.ctdarchitects.co.uk		ctd architects © 2022 • This drawing is copyright. • All dimensions to be checked on site before proceeding. • Contractor must notify the architect of any discrepancies before proceeding. • Contractor to check/adjust dimensions of new work to suit existing conditions. Do not assume existing structure or details are plumb, square or level. • All drawings to be read in conjunction with all other consultants drawings and specs.							
Client			Project Imperial Buildings Kings Street, Wrexham, LL11 1HF	Scale	1 : 100	Size	A2	Drawn	AC	Chk'd	KL	Date	31/03/22
M1 Investments Ltd.			Title Roof Plan as existing	Status PLANNING ISSUE									
			Job No. 2217	Drawing No. AL07			Rev.						