



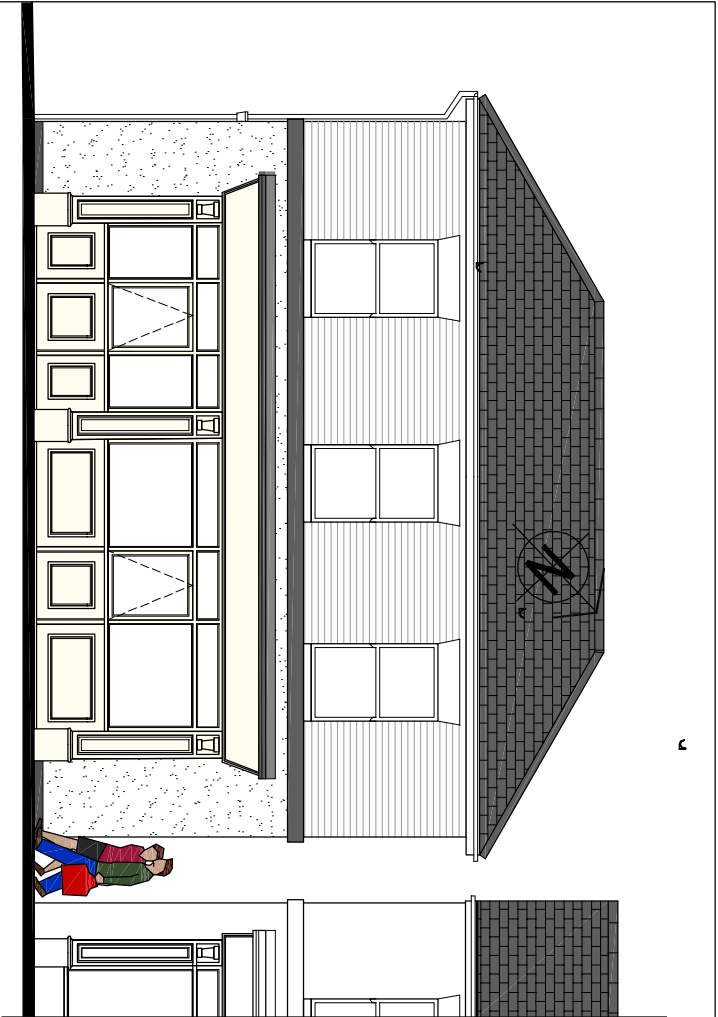


Front Elevation

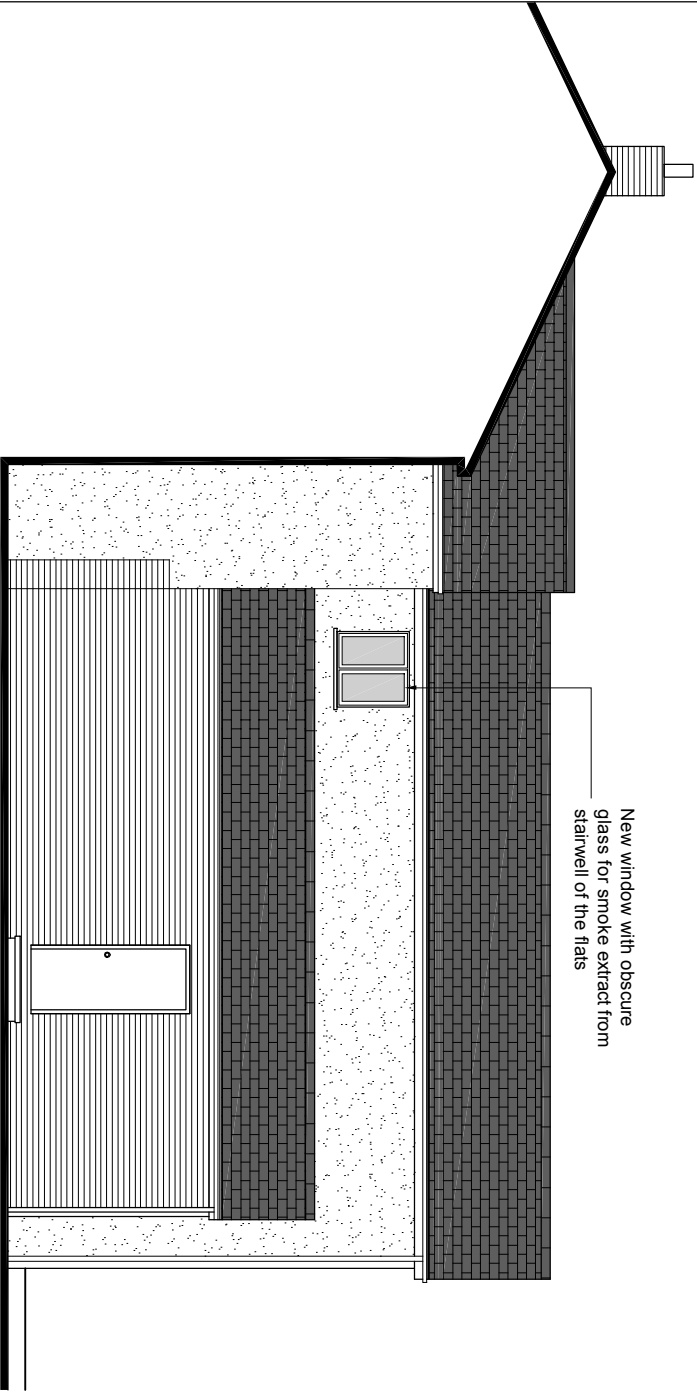

Side Elevation



Side Elevation

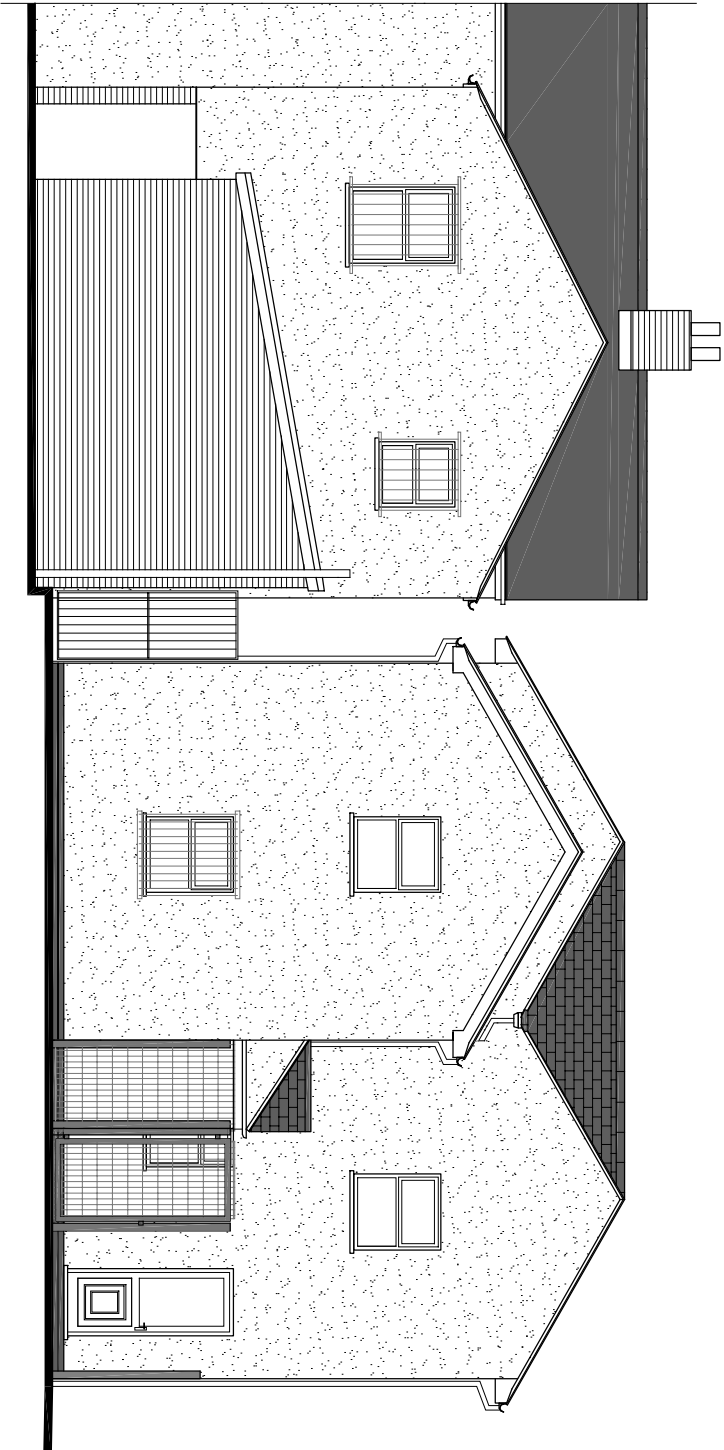

Rear Elevation

project		client:		GENERAL NOTES: Any discrepancy found between this and any schedule or specification must be referred back to the consultant before work is executed. All dimensions to be checked on site. This drawing must not be copied in whole or in part without the prior written permission of john parry jones	
Proposed Change of use of existing Office premises to 5 No Flats at King Street Wrexham LL11 1HR		Mr M Palamarczuk			
title:		Proposed Elevations			
revisions					
no	description	date			
A	layout update	07/12/20			
B	smoke extract window added to rear - side elevation	02/09/21			
des ign ign		JOHN PARRY JONES		1 Liwynon Terrace, Llandudno, Conwy, LL30 2QP	
Tel: 01492 873942 Mail: 07778 636792 Email: jplacat@gmail.com		Job no.:		658 - 11 - 20	
scale		1:100 @ A3		drg no.	
drawn		date		04	
				rev	
				B	