


Rev	By	Date	Chkd	Revision


Bingham Rawlings Partnership Limited
 Consulting Civil & Structural Engineers
 The Stables
 1 Grosvenor Road
 Wrexham
 LL11 1BS
 Telephone (01978) 353522
 Fax (01978) 355177
 e-mail : consult@brp2000.co.uk



Project Title	No.18 SOUTHSEA ROAD WREXHAM.			
Drawing Title	INTERNAL ALTERATIONS			
Scale	1:50 @ A3	Drawn	KMJ	Date
				AUG 2018
Project Dwg No.	3956 01			Checked
				Rev

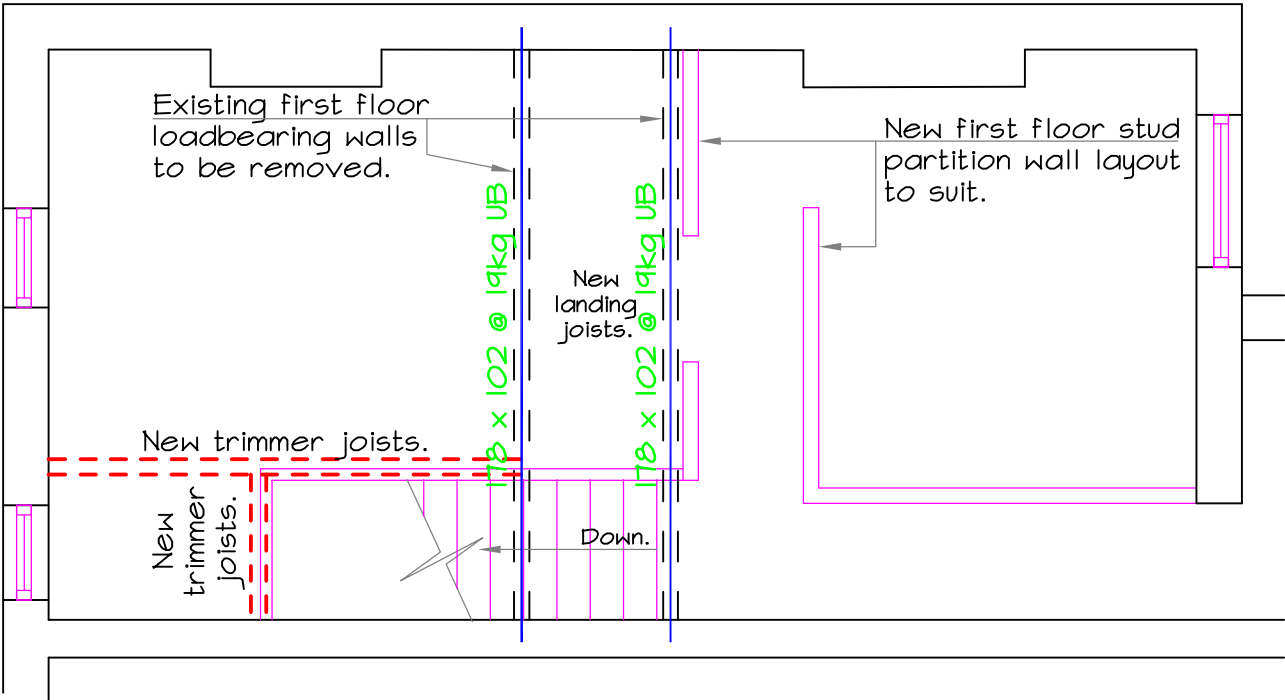


INDICATIVE FIRST FLOOR PLAN

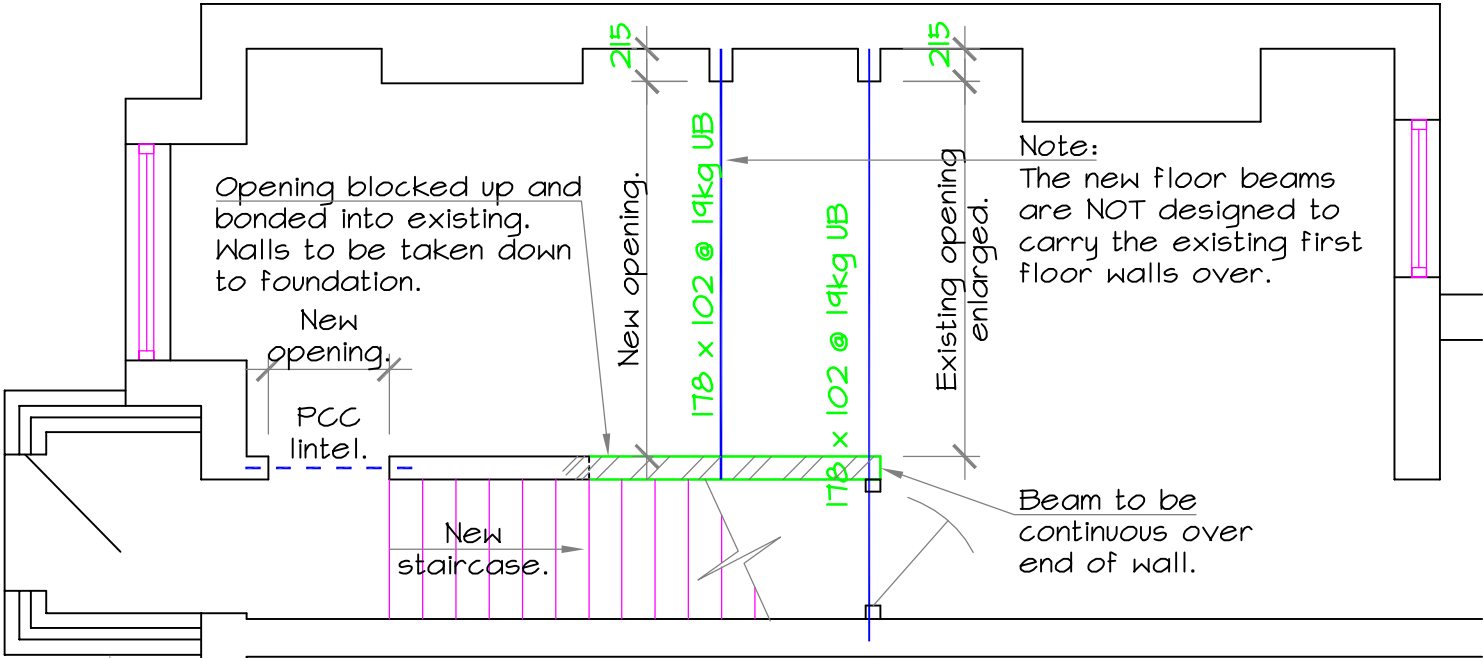

Note:
 Proposed new staircase and porch are indicative only and should be checked / approved with the local authority prior construction.

INDICATIVE GROUND FLOOR PLAN

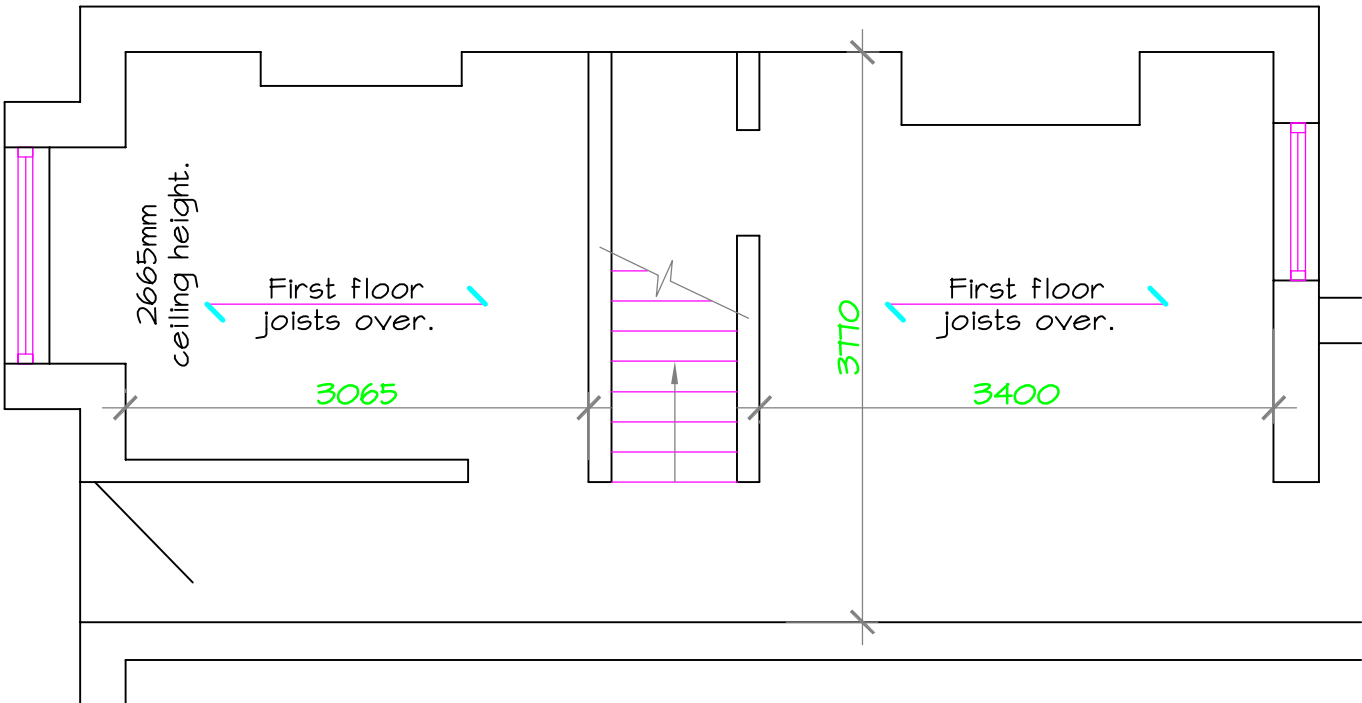

INDICATIVE EXISTING GROUND FLOOR PLAN