


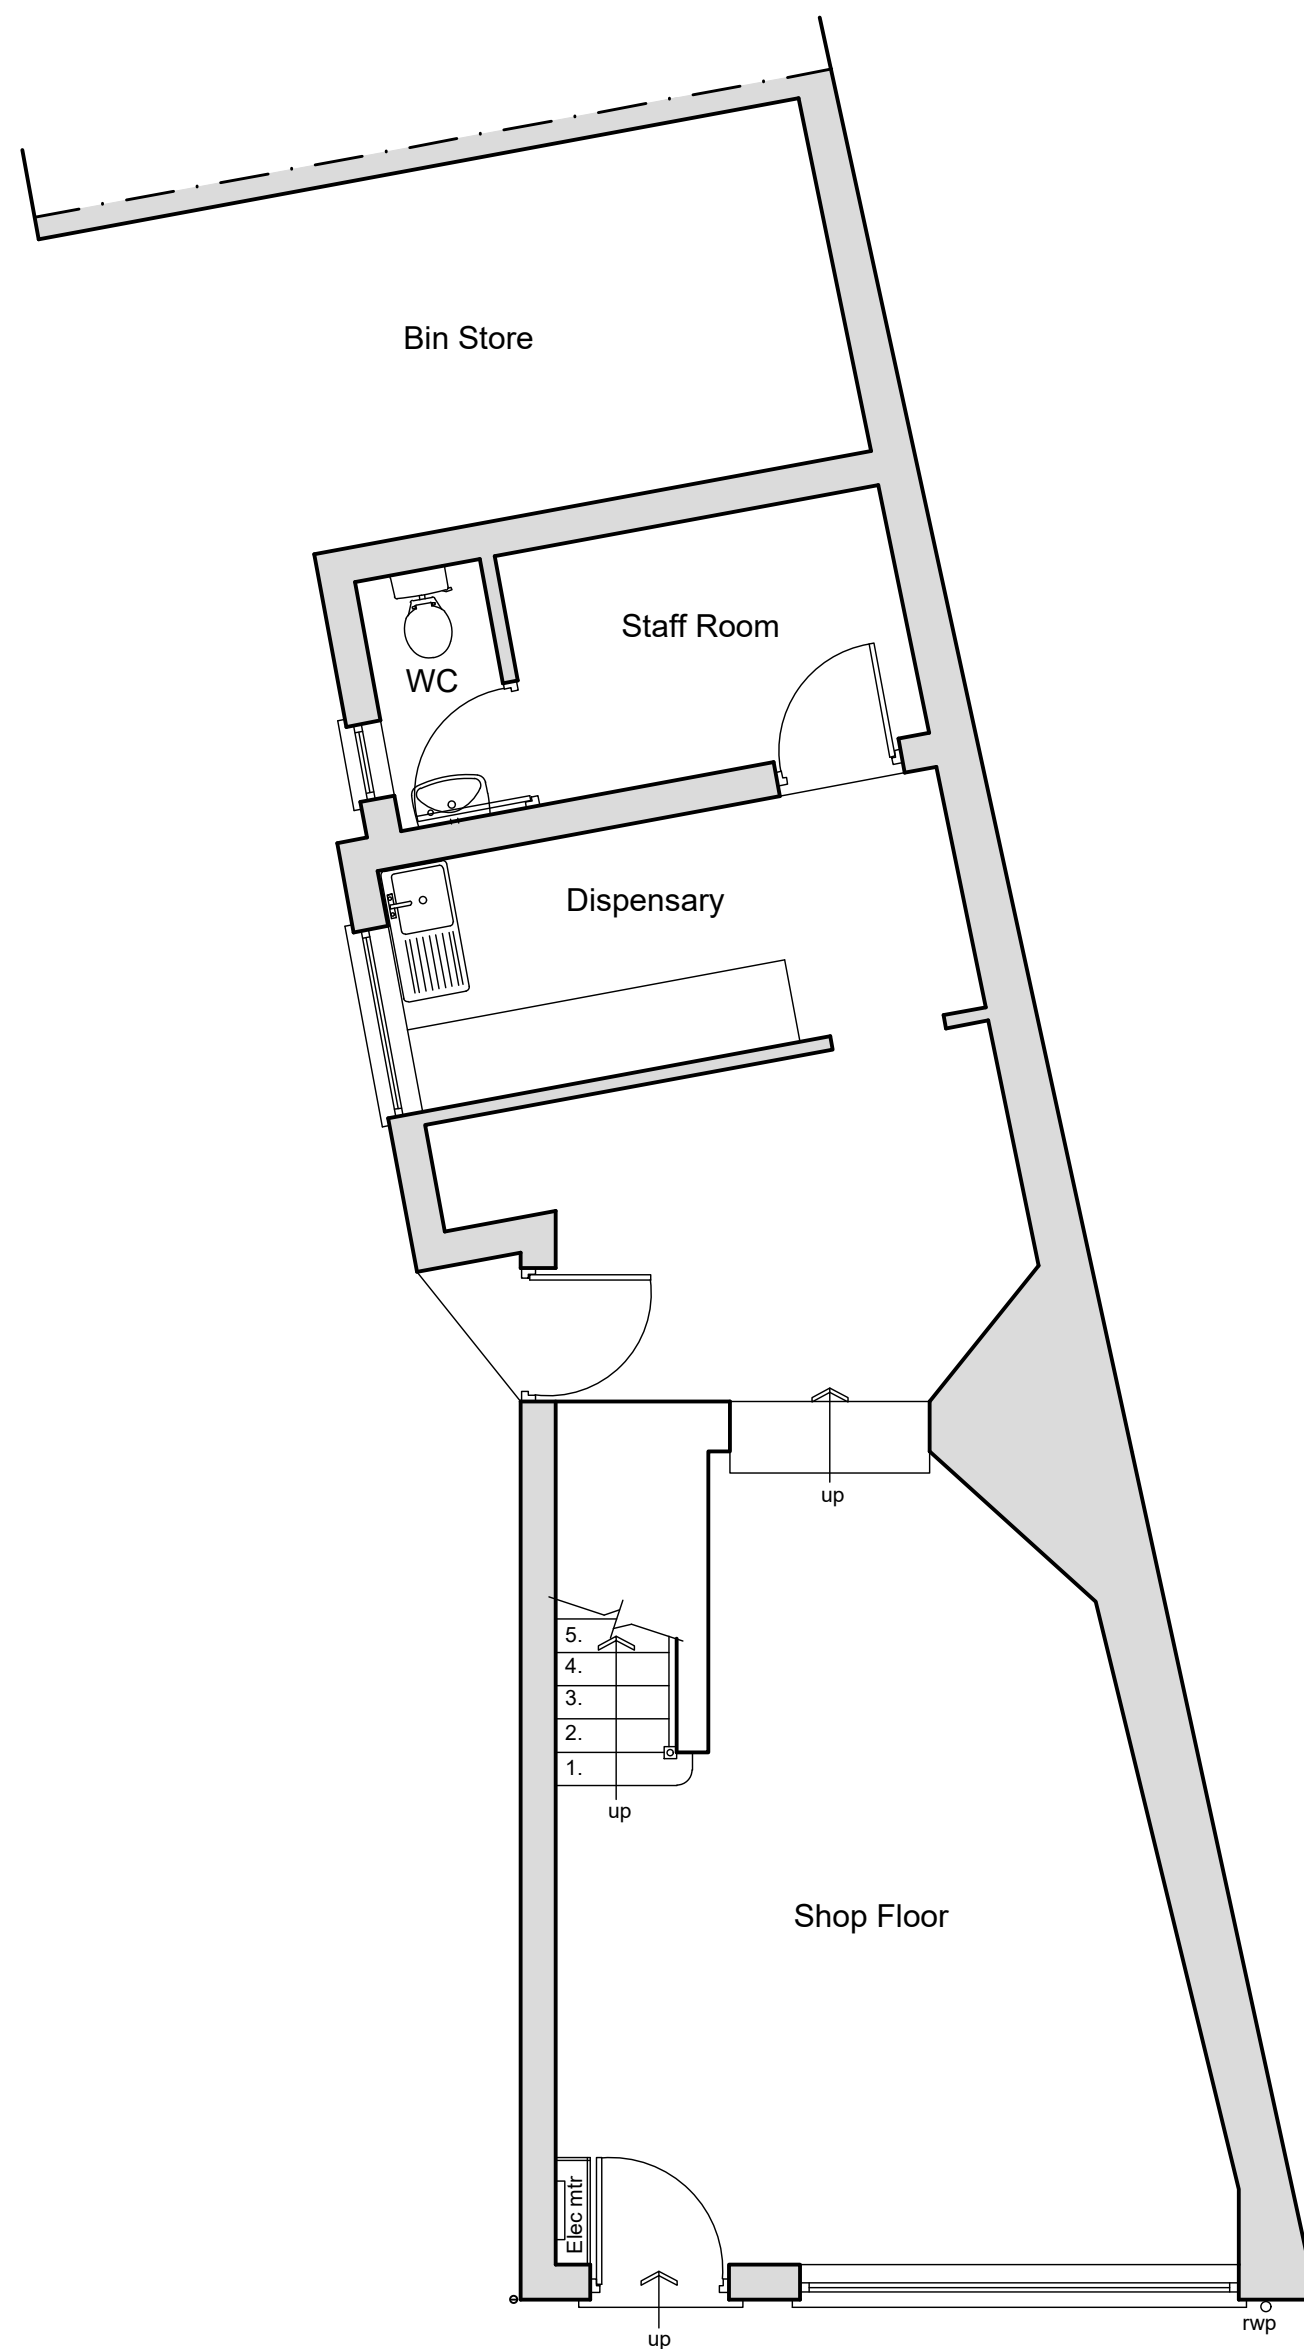


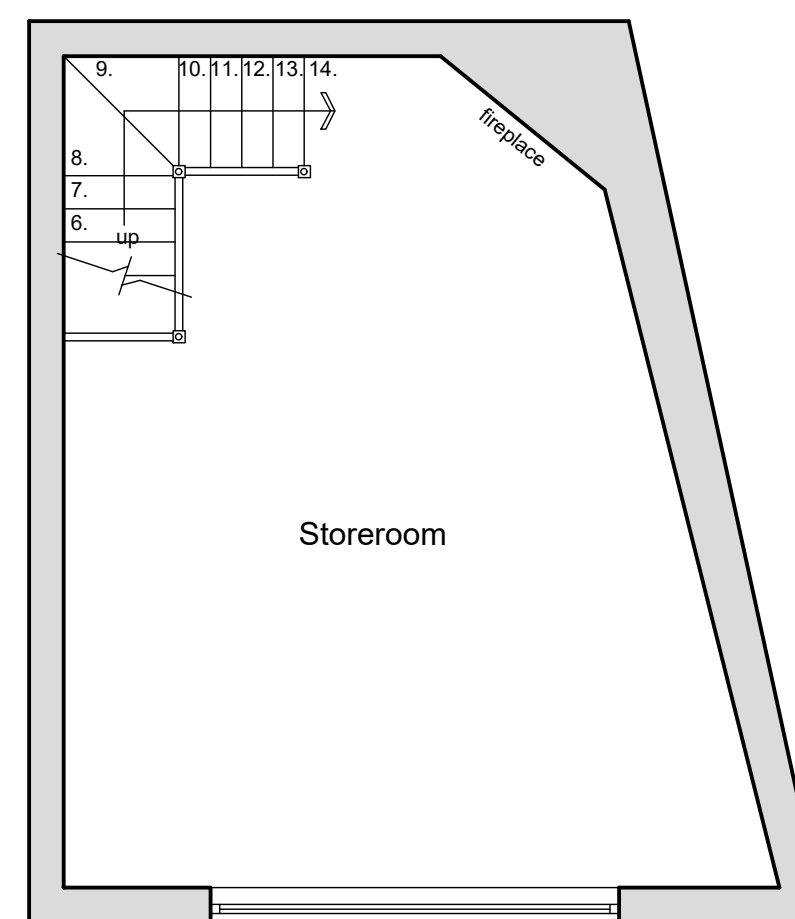

EXISTING GROUND FLOOR
PLAN 1:50

 

EXISTING FIRST FLOOR
PLAN 1:50

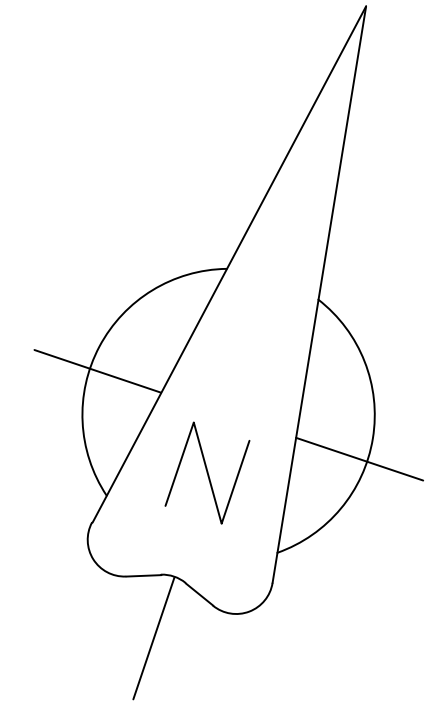

1. GENERAL NOTE
These drawings are have been produced for the purpose of obtaining Planning Permission and/or Building Regulations approval; Not for construction.



Project	Rossett Pharmacy, Wrexham LL12 0HN.
Drawing	Remodelling Works Existing Floor Plans
Scale 1:50	Drawing Number
Drawn F.B	CFI2212_PL01
Date 08/2022	
Status Planning	