
 


Site Plan - Bryn Issa, Gresford

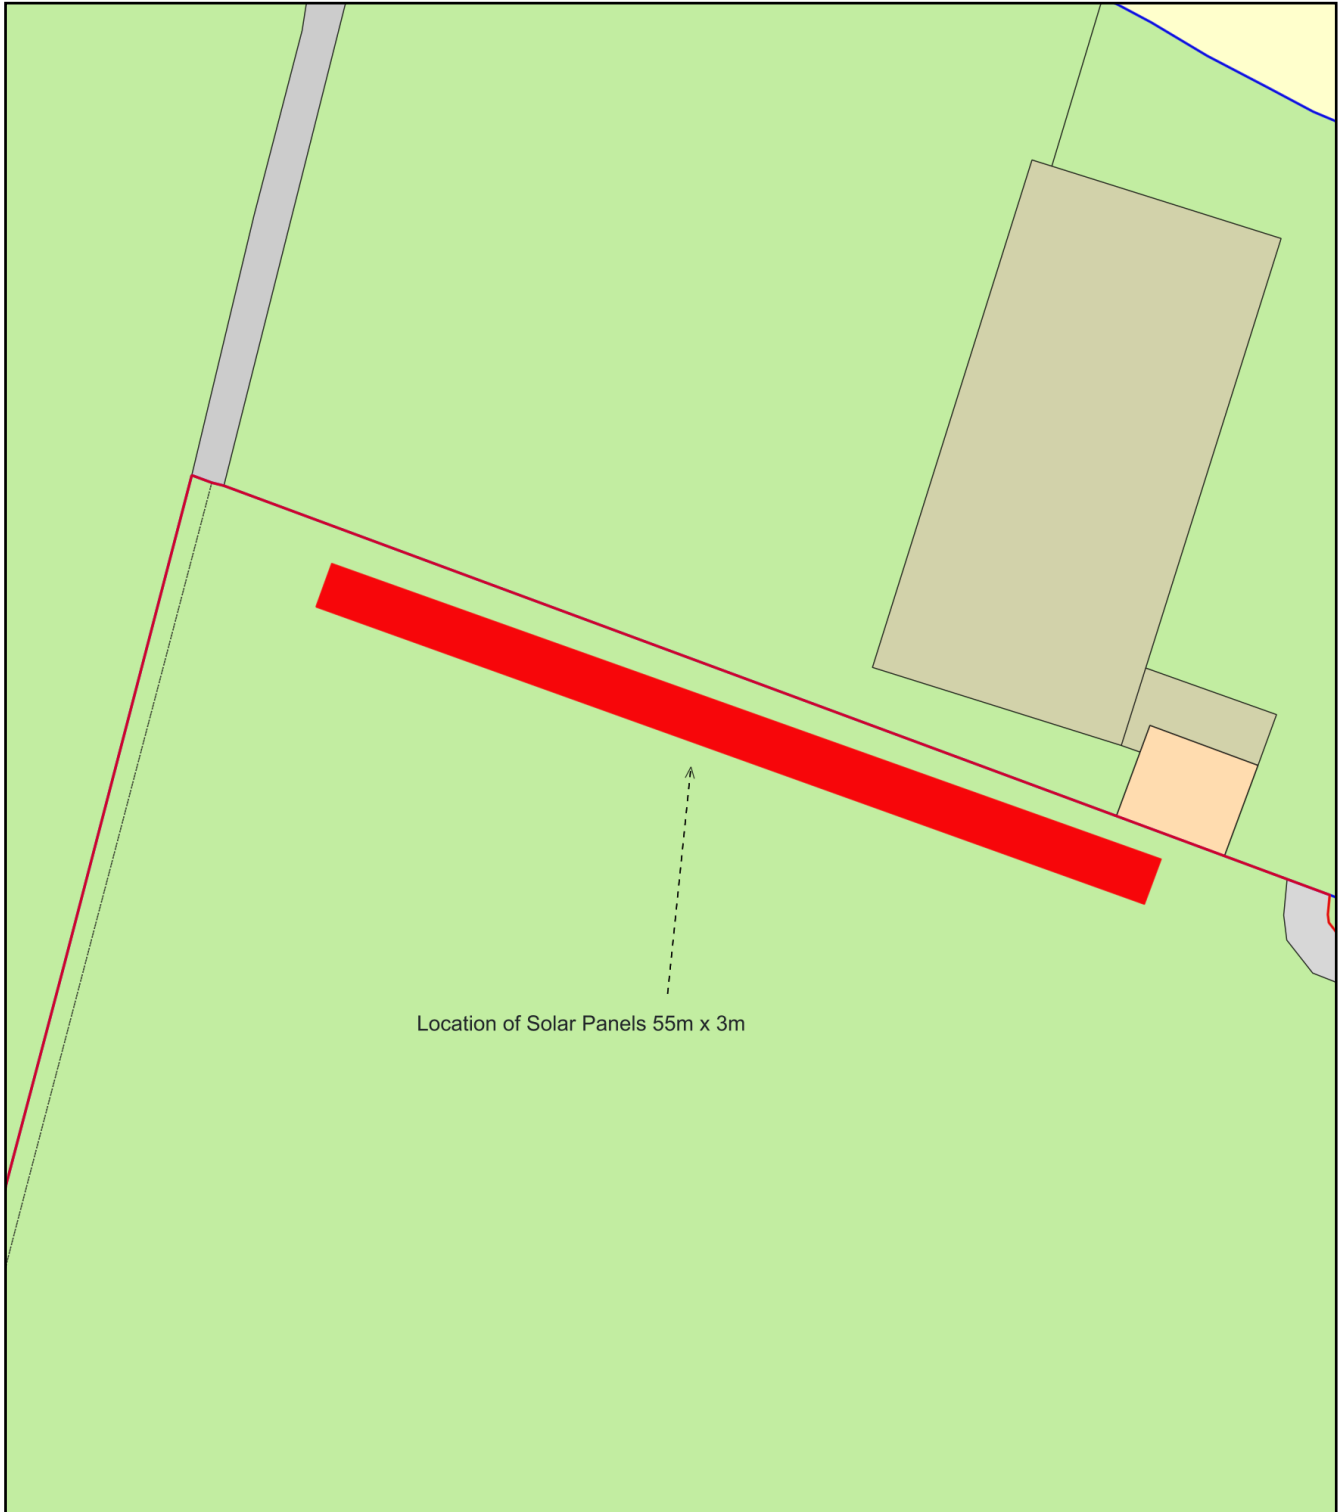

Plan Produced for: C G Paletta

Date Produced: 03 Mar 2022

Plan Reference Number: TQRQM22062121219091

Scale: 1:500 @ A4