


PROJECT No.	A2133
PROJECT	Cloy Bank Farm
ADDRESS	Cloy Bank Farm Cloy Lane Overton LL13 0HR

TITLE	Existing Ground Floor Plan
DRAWING No.	PL03
REVISION	-
STATUS	Planning
SCALE	1:100 @ a3

REV No.	DESCRIPTION	DATE
REV No.	DESCRIPTION	DATE

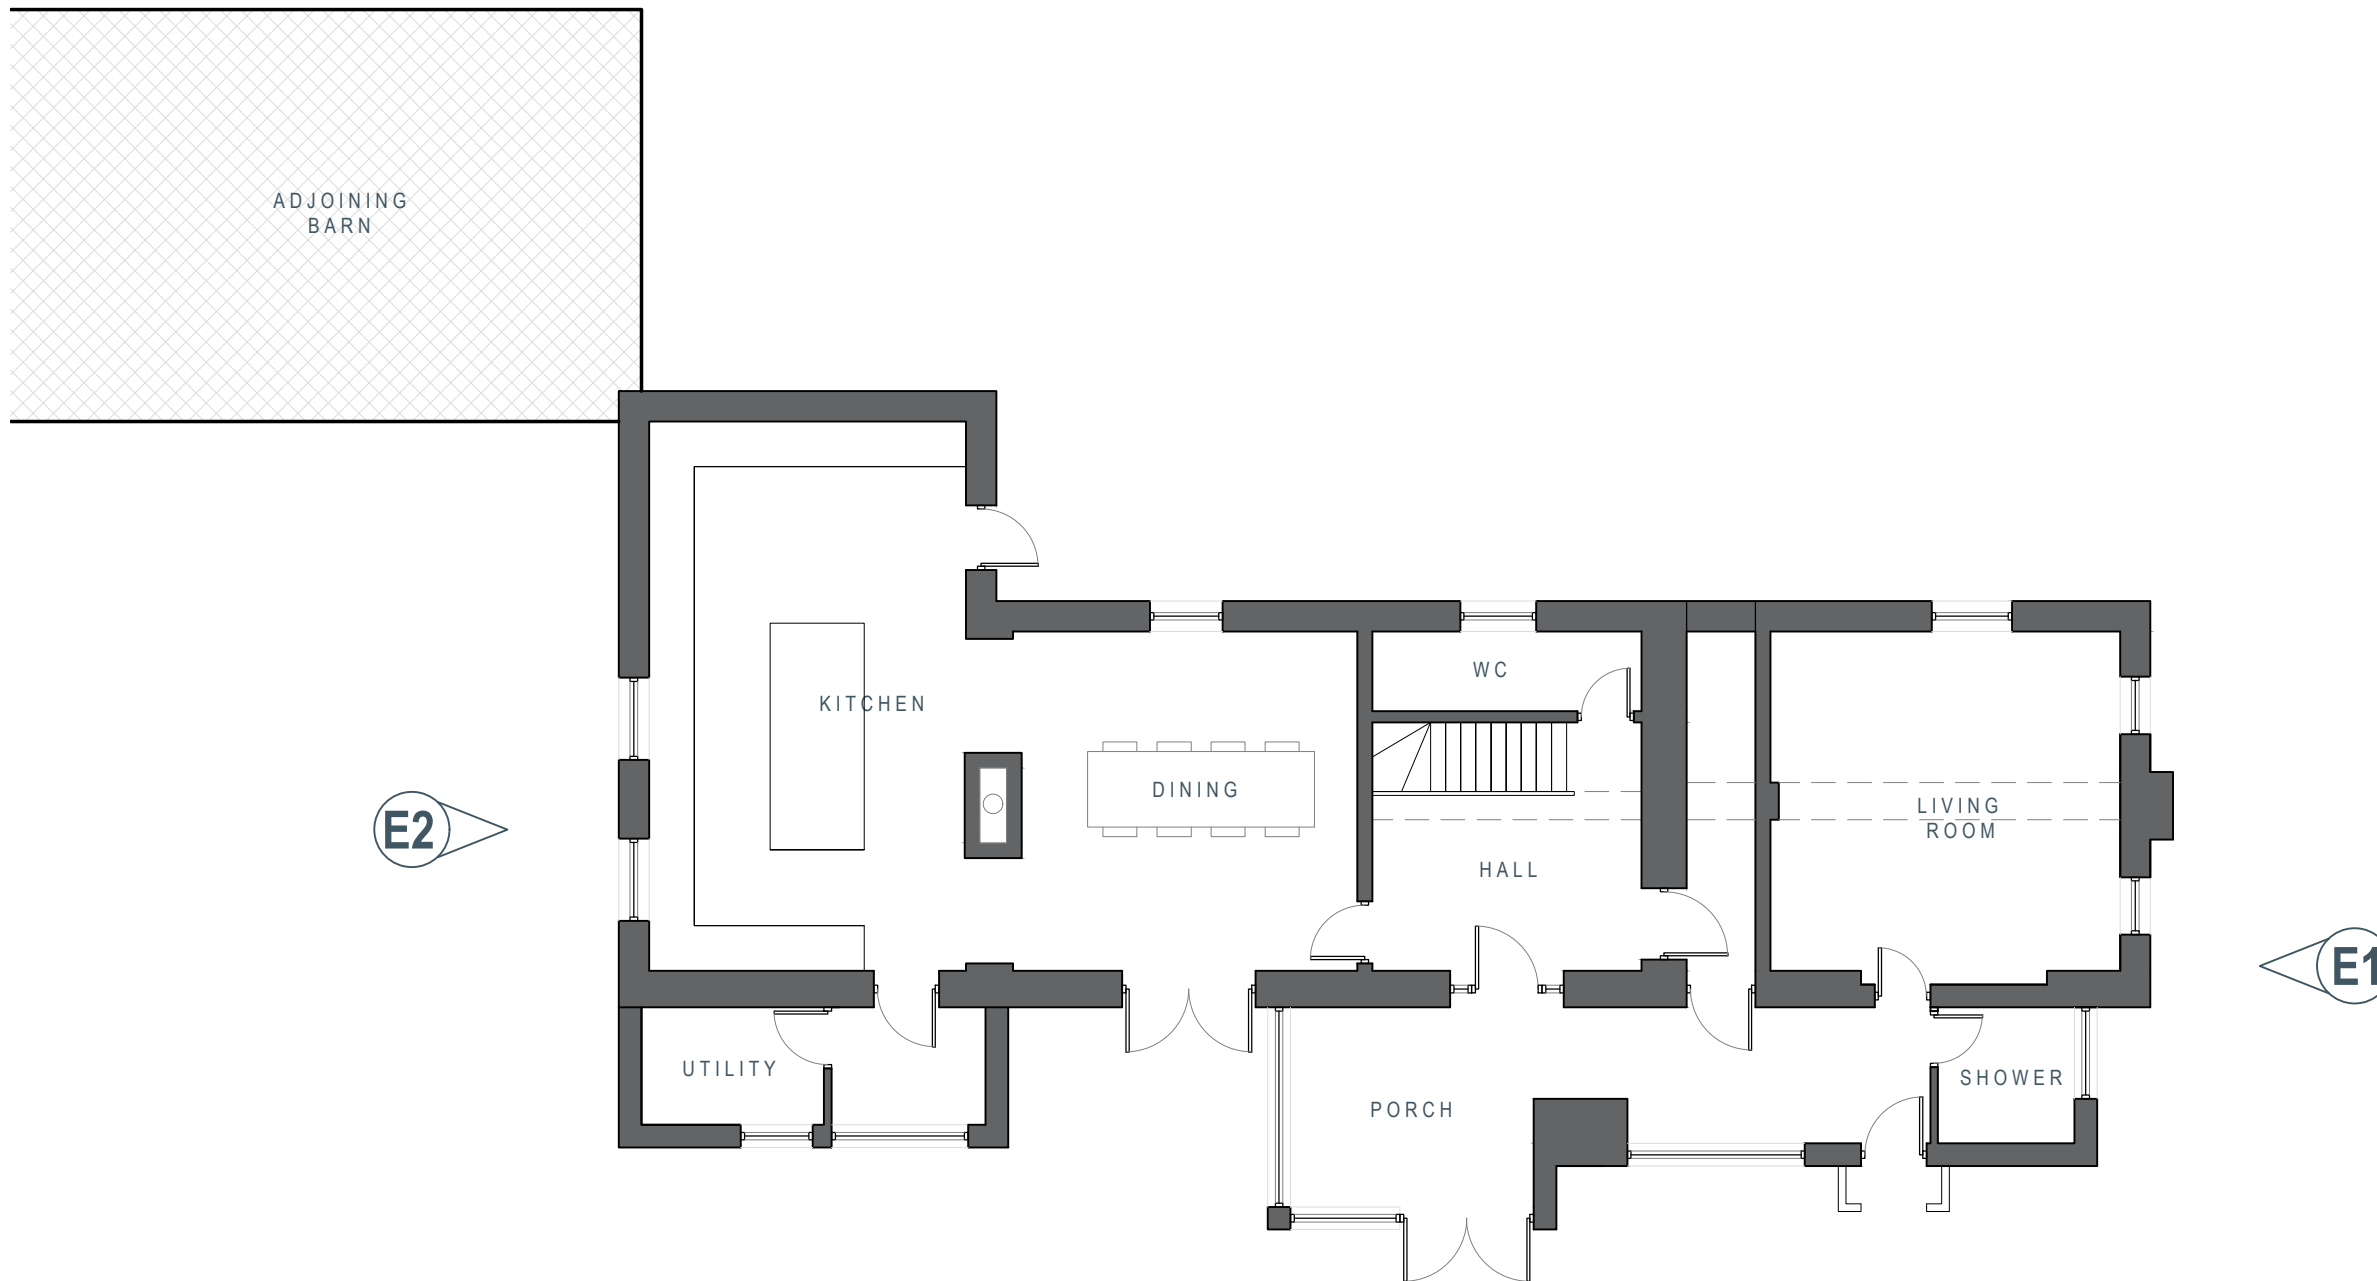

Existing Ground Floor Plan

