



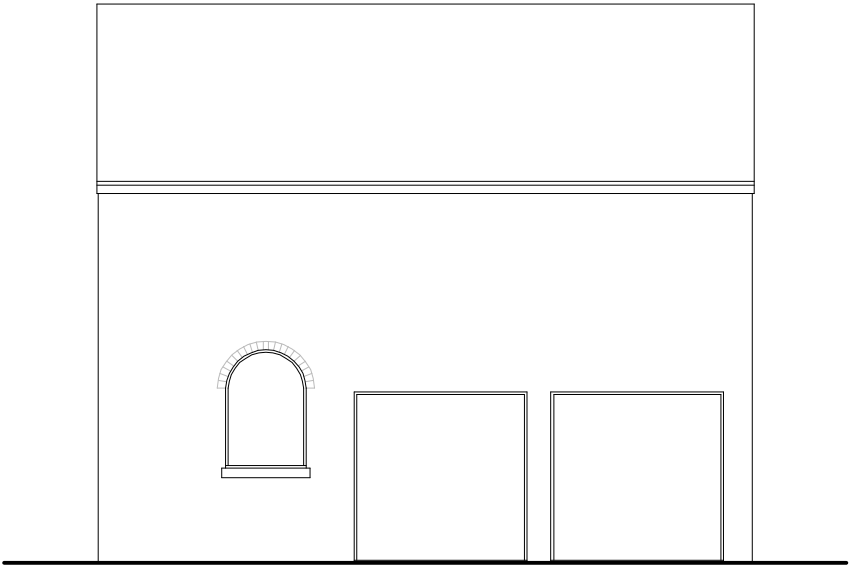


Front Elevation 1:100

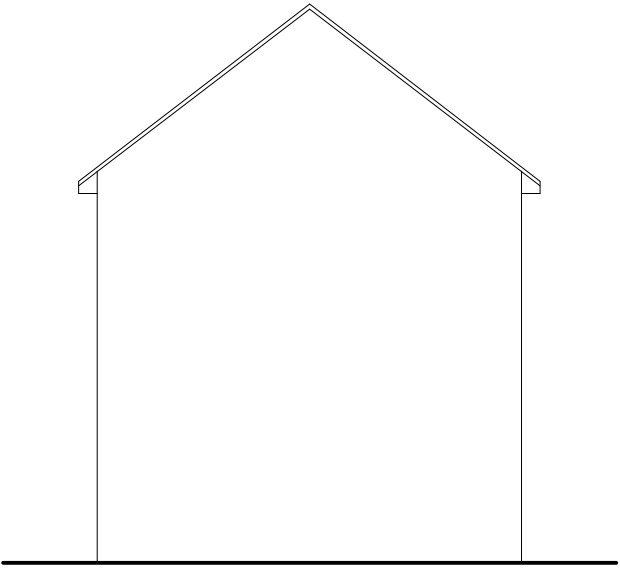


Side Elevation 1:100




Rear Elevation 1:100

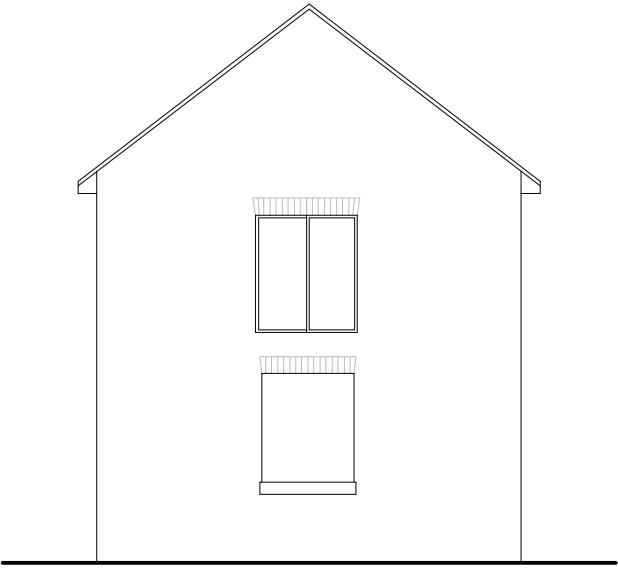

Side Elevation 1:100

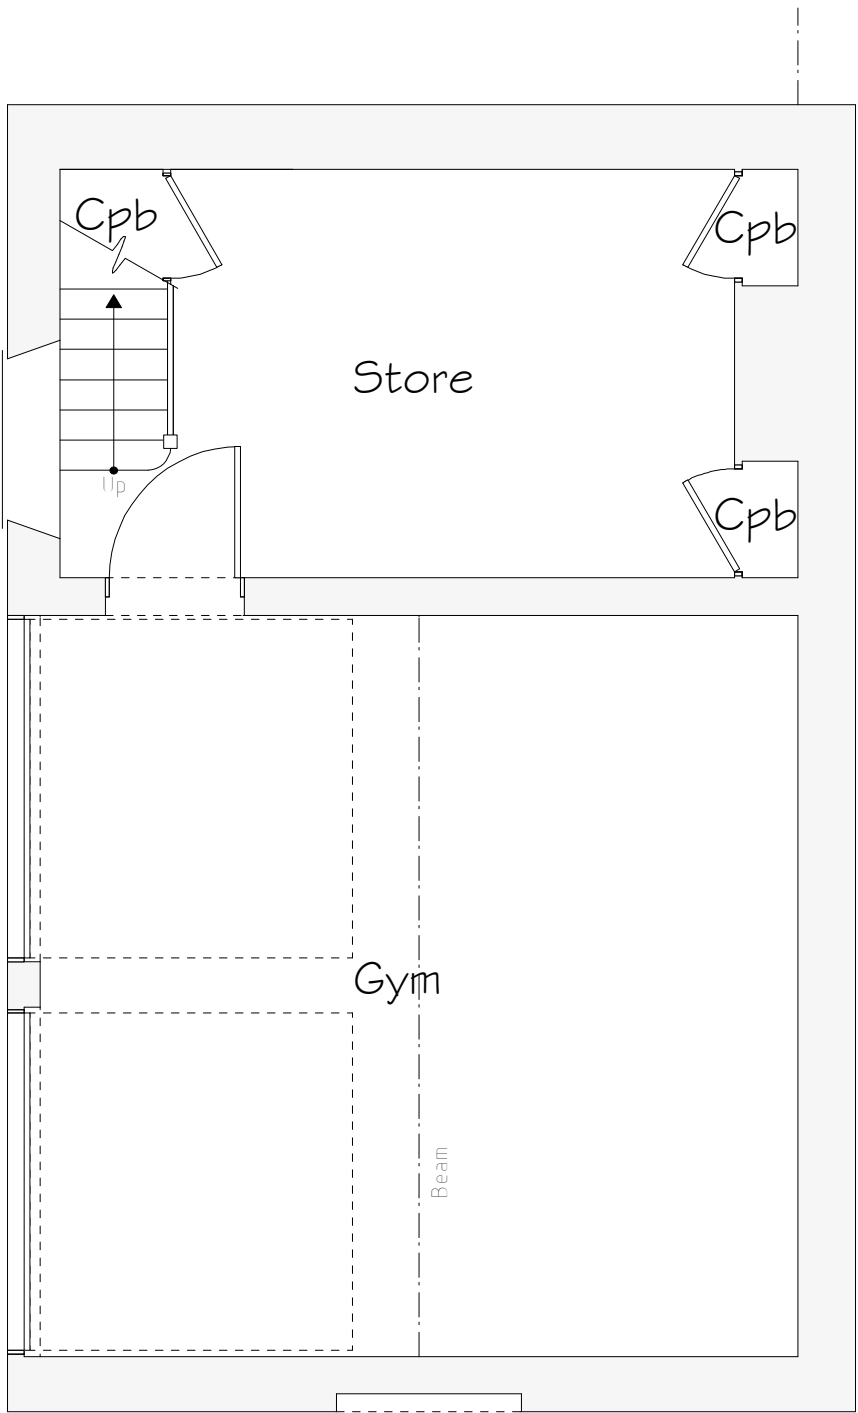

Ground Floor 1:50

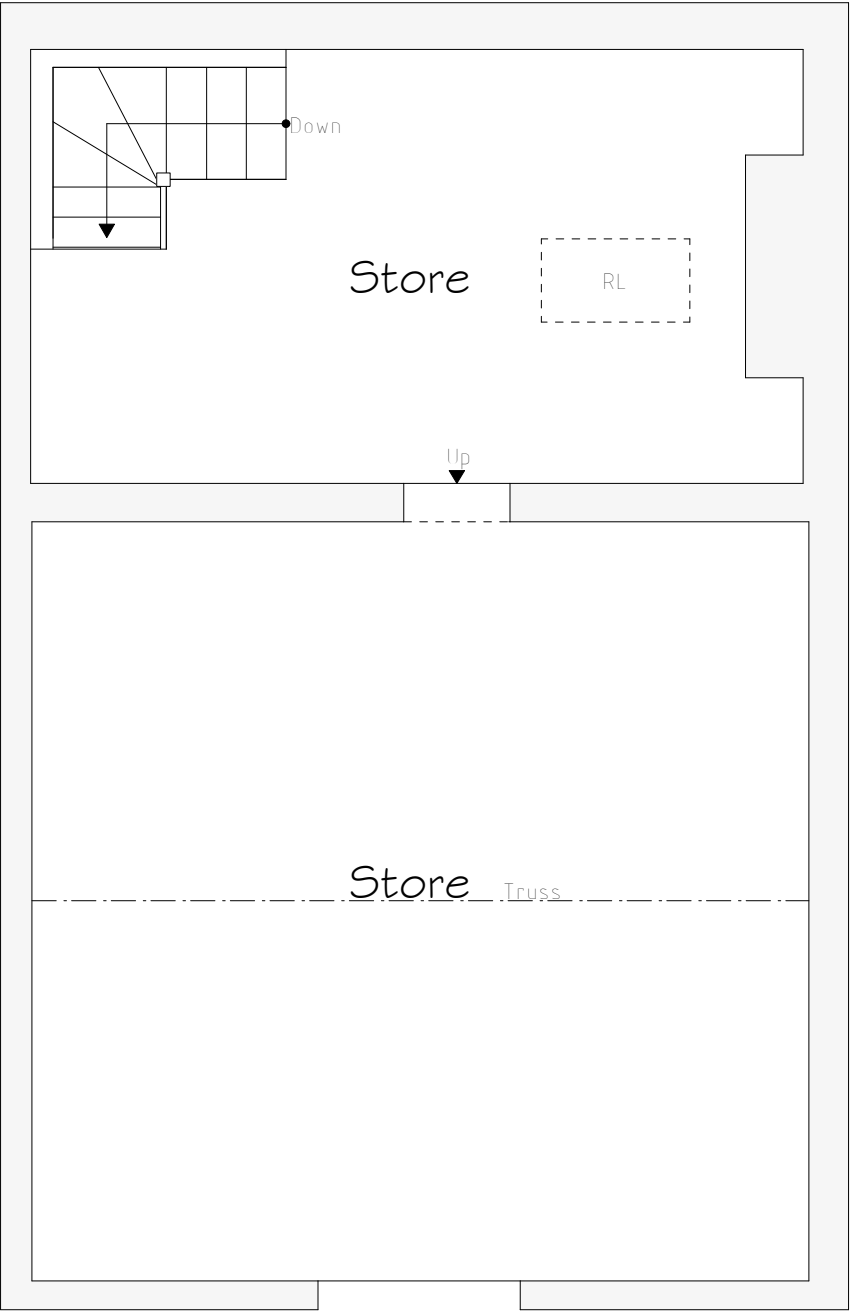

First Floor 1:50

Services Key			
MH	Existing Man Hole Position		
RL	Existing Roof Light Position		

Rev	Date	Detail	Initial

Project: Proposed Alterations to, Ty Newedd, School Lane, Overton, LL13 OES	
Title: Existing: Barn 2	Scale: (A2) 1:50 & 1:100

Drawn By: A.Valentine	Date: March 2022
Drawing No: WC186/002	Sheet: 1 of 1



Office 3K4,
Redwither Business Tower,
Wrexham. LL13 9XT
Tel: 01978 356500
www.blueprintarchitectural.com
© copyright all rights reserved