



NOTES:
DRAWINGS ARE TO BE CHECKED AND CORRECTED ON SITE PRIOR TO ANY
WORKS OR FABRICATION.
DO NOT SCALE OFF THE DRAWING.
ANY ERRORS, OMISSIONS OR DISCREPANCIES ARE TO BE BROUGHT TO THE
ATTENTION OF MUNRO ASSOCIATES IMMEDIATELY.

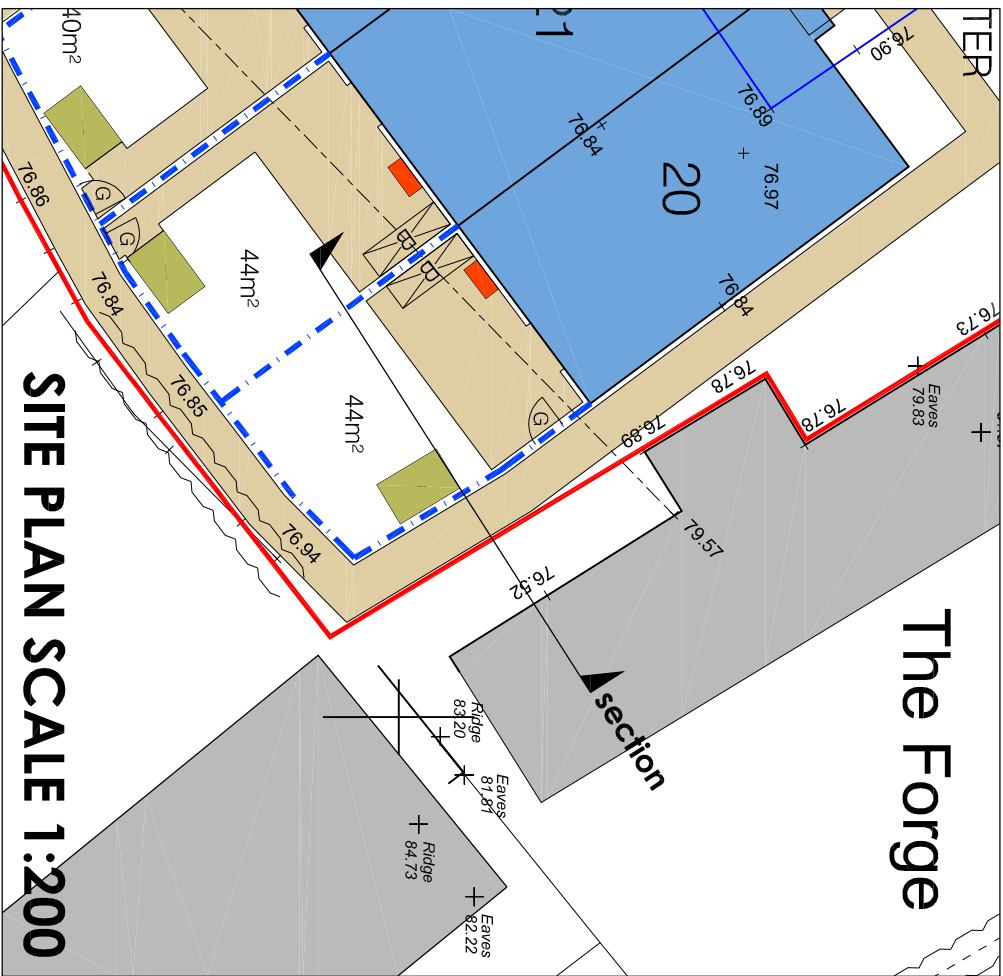

SITE PLAN SCALE 1:200

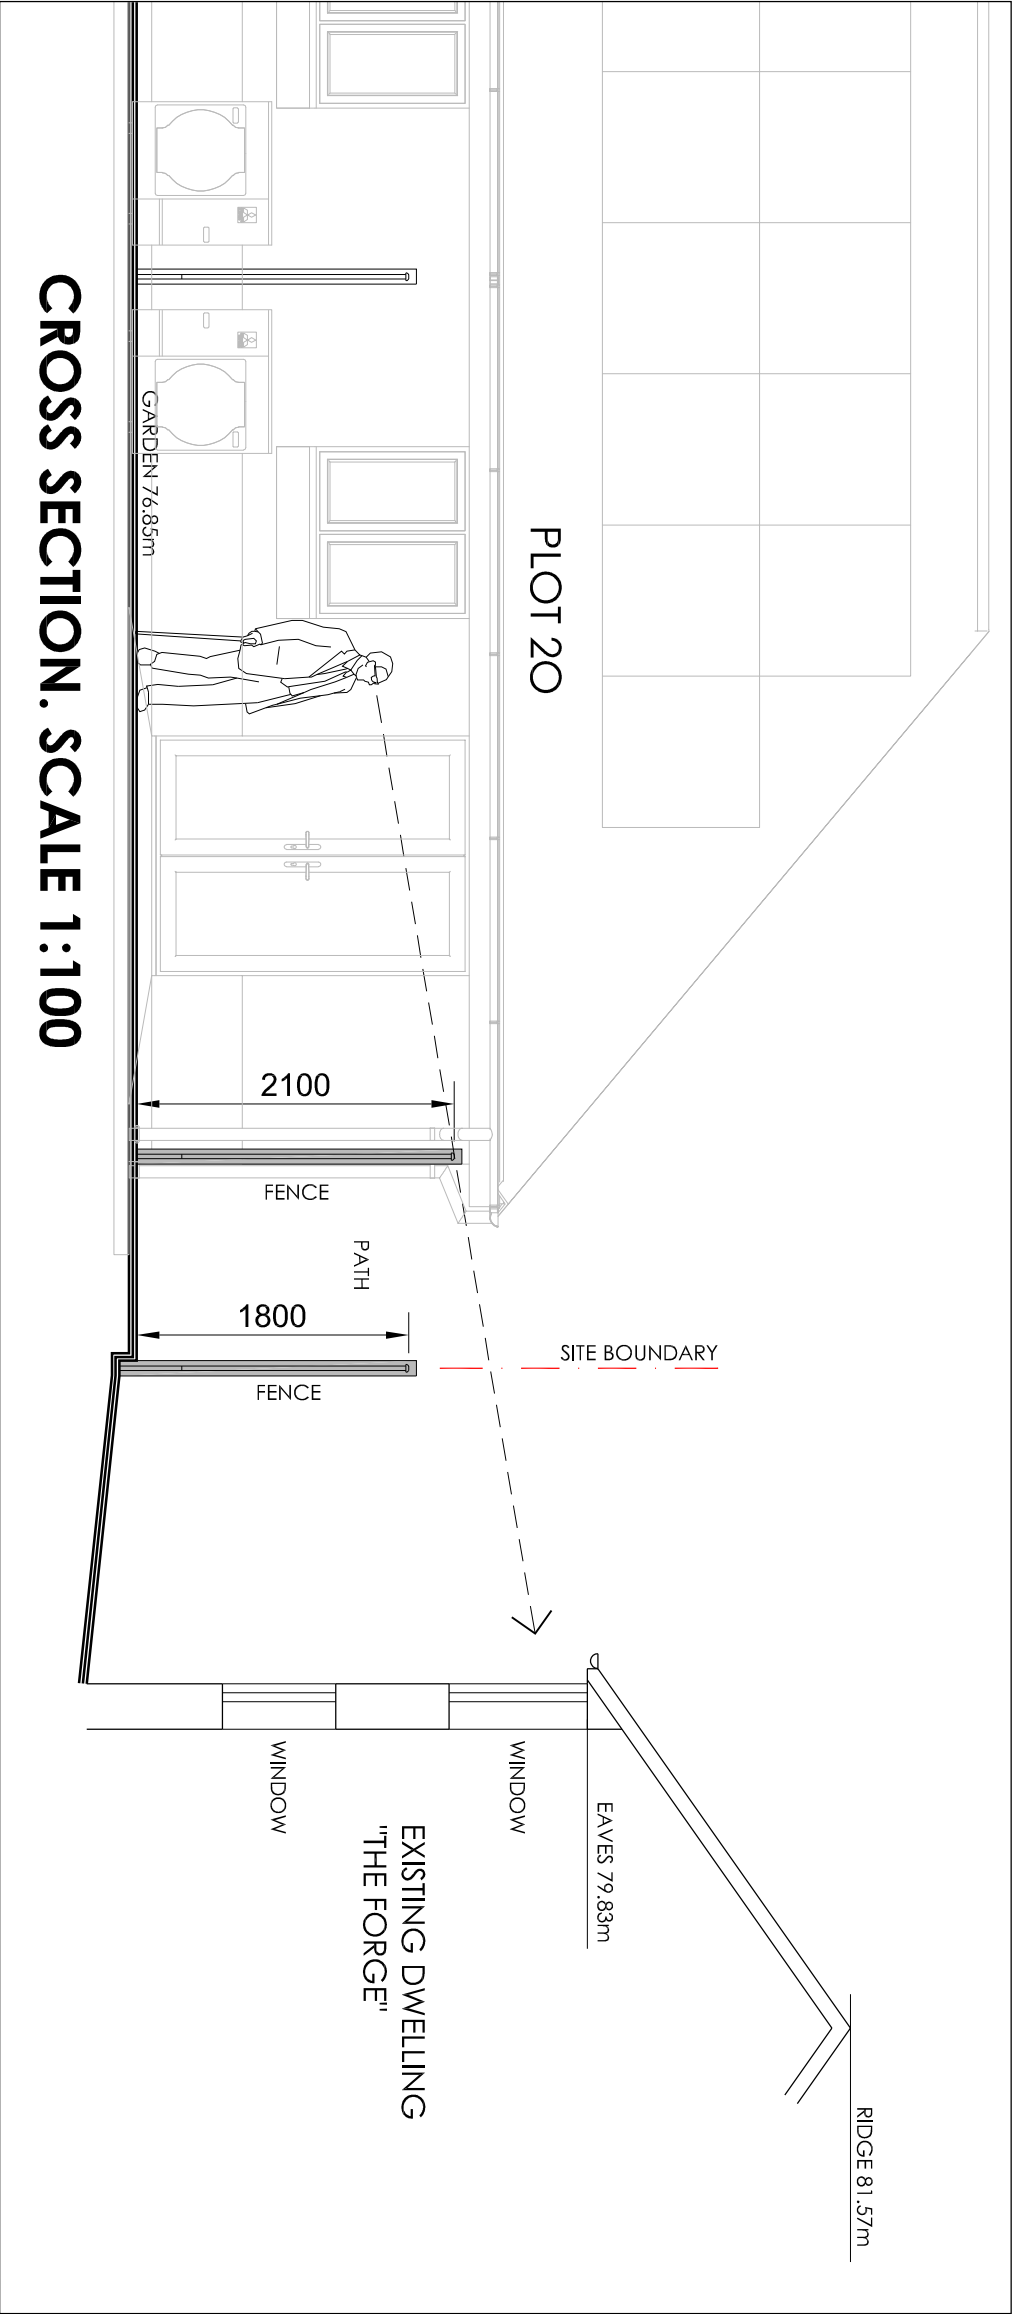

REV	DATE	DESCRIPTION	BY

Drawing Status
FOR DISCUSSION



FOR DISCUSSION
MUNRO ASSOCIATES
01743 341438
www.munroassociates.com

Client
Wales and West Housing
Project
Cwm Penrhympath
Eighth Avenue
Llay
Wrexham
LL12 0TT

Scale
STATED AT A3
Date
October 2022
Drawn
PCO

Drawing Title
**Cross Section through
Plot 20 and The Forge**

Project No.
20.211
Drawing No.
SK 200
Revision
-

© THE CONTENTS OF THIS DRAWING ARE THE COPYRIGHT OF MUNRO ASSOCIATES. NO PART OF THIS DRAWING IS TO BE REPRODUCED OR TRANSMITTED IN ANY FORM OR BY ANY MEANS, WITHOUT OUR WRITTEN PERMISSION.

Munro Associates (Architectural Services) Limited
Registered Office: Unit 29 The Sand Enterprise Centre, Stockport Drive,
Reddish, Greater Manchester, M20 9JL
Registered in England and Wales
Registration No. 08117820
Vat No. 650 8829 15