



PRINTED:		12/10/2022 17:43:49		
REV:	DESCRIPTION:	DATE:	BY:	CHK:
A	Title block amended	17.09.19	DP	
B	Revisions following Planning comments	10.04.20	DP	
C	Section line added	11.04.20	DP	
D	Room names added	06.09.20	DP	
E	Elevation amendments	20.06.21	DP	
F	EXTERNAL MATERIALS UPDATED	12/10/22	DP	

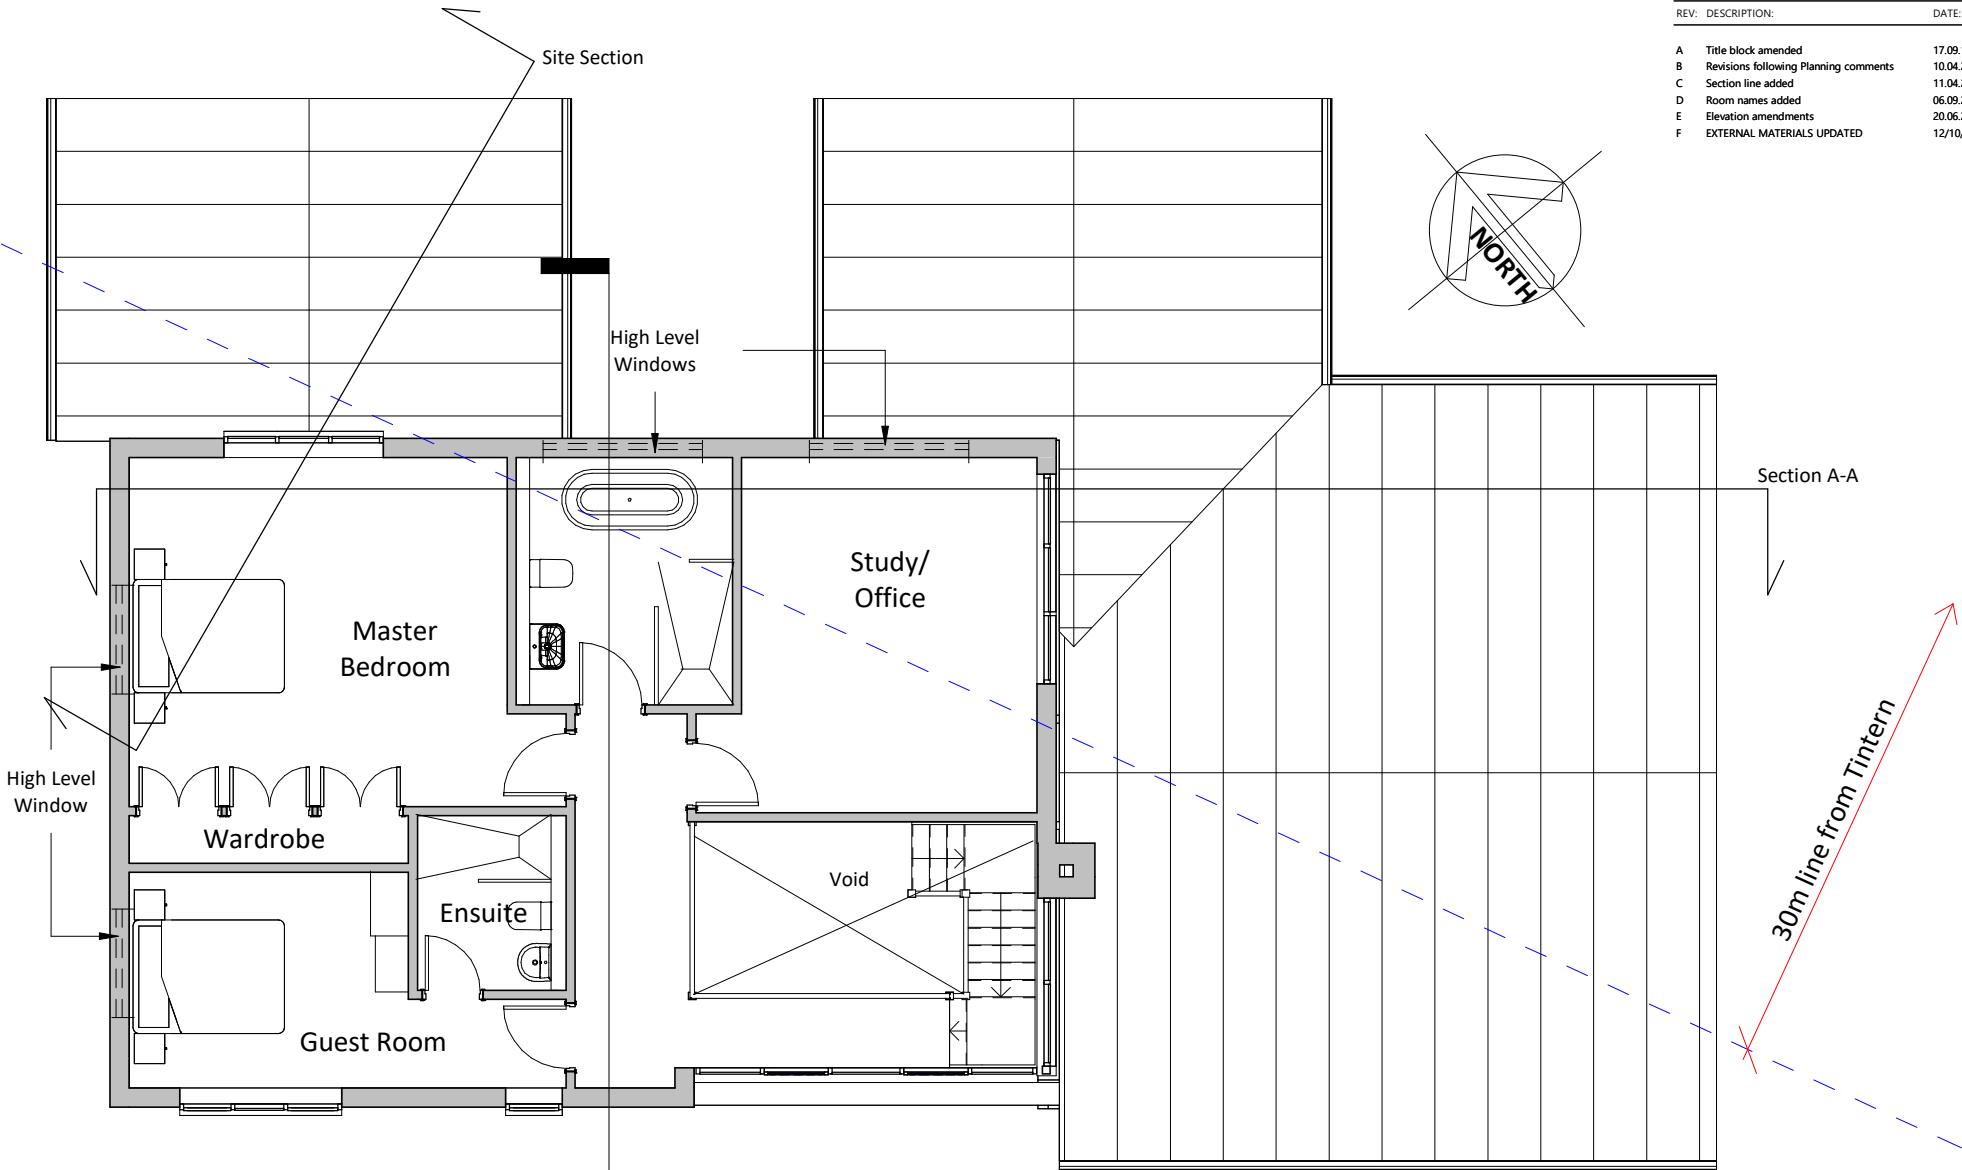

2 | Proposed First Floor Extension
SCALE 1 : 100

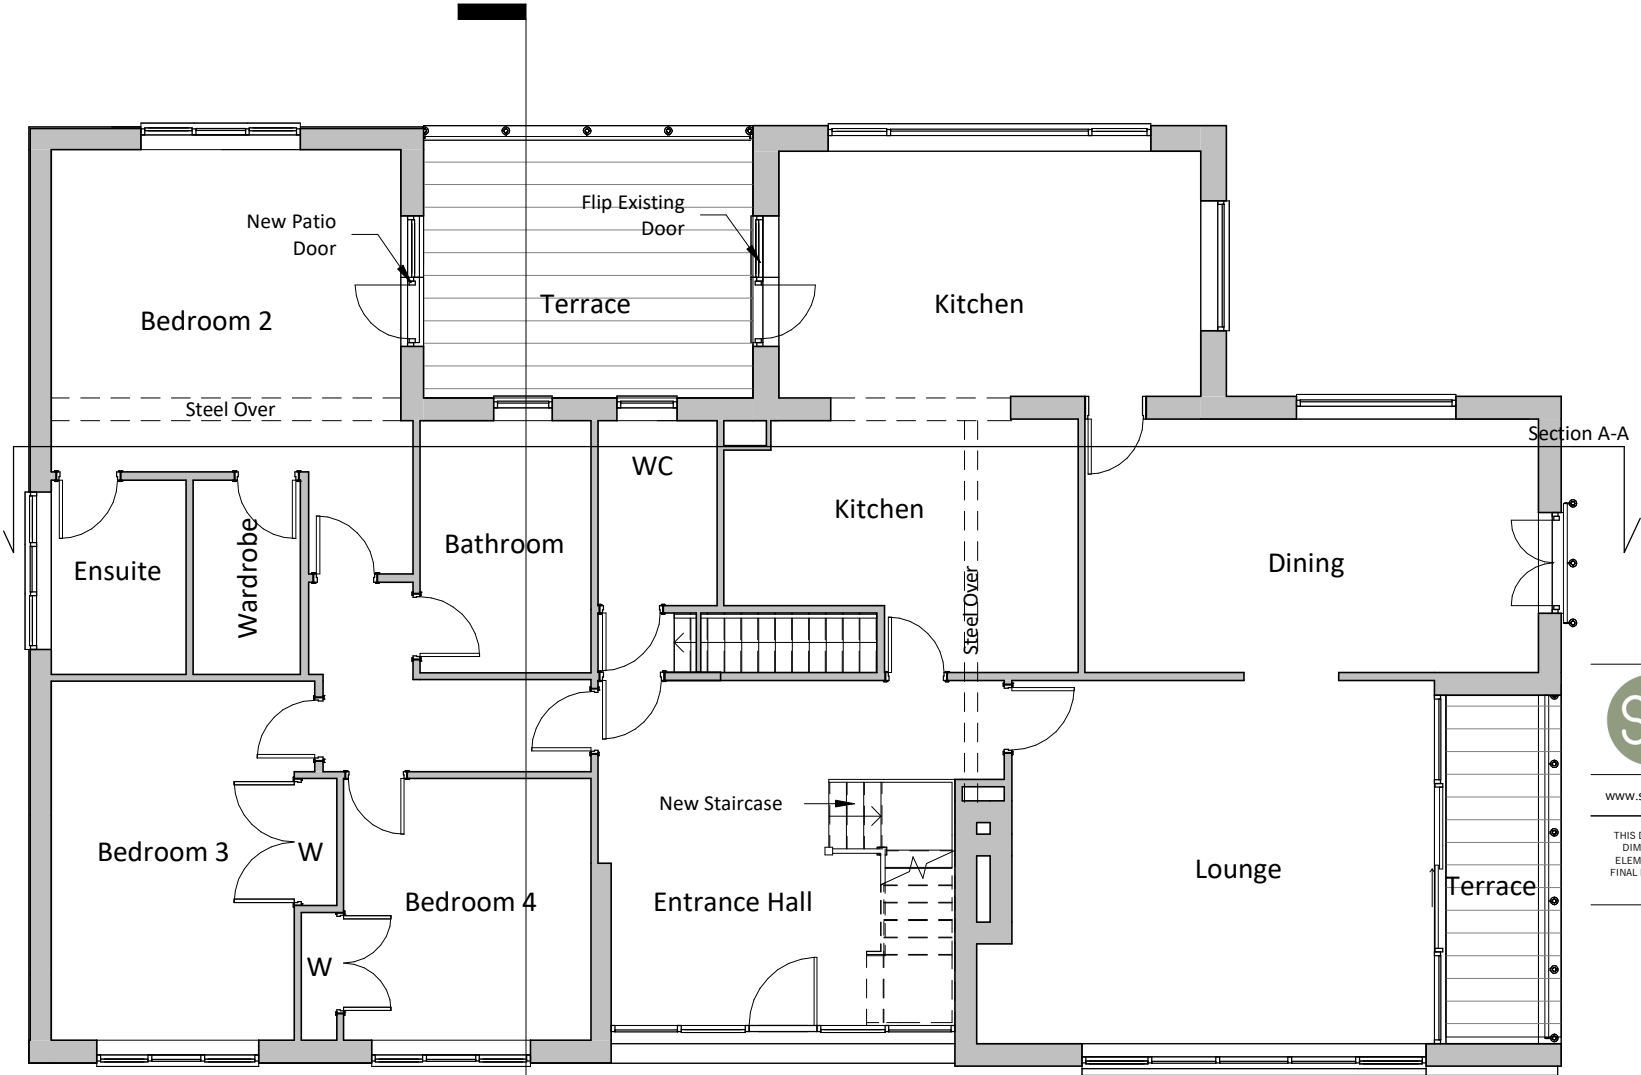

1 | Proposed Ground Floor Plan
SCALE 1 : 100


saer architects

www.saer.wales | 01492 472478 | studio@saer.wales

THIS DRAWING IS COPYRIGHT OF SAER ARCHITECTS LIMITED. CHECK ALL DIMENSIONS ON SITE. DISCREPANCIES TO BE NOTIFIED TO ARCHITECT. ELEMENTS OF STRUCTURE SHOWN ARE INDICATIVE AND FOR GUIDANCE. FINAL DESIGN TO STRUCTURAL ENGINEERS DETAILS AND SPECIFICATION.

PROJECT:
CHANTRY MEADE
EXTENSION
CLIENT:
MS. TRACEY MEW

DRAWING TITLE:
Proposed Floor Plans

 

VISUAL SCALE 1:100 @ A3

PURPOSE OF ISSUE:	STATUS:
PLANNING	S0
DRAWING No:	PROJECT No:
CMM-SAL-A1-A-0007	P1049
SCALE:	REVISION:
1 : 100@A3	F