


Proposed Front Elevation
Scale 1:50

P01	Initial Issue	29.05.22
REV	DESCRIPTION BY CHK APP	DATE
RIBA PLAN OF WORK 2013 WORKSTAGE		LEVEL OF MODEL DEFINITION (LOD)
PURPOSE OF ISSUE - FIT FOR ...		CONSTRUCTION


Internal proposals as
detailed on plan drawings

The Butchers
Market
Entrance

Internal proposals as
detailed on plan drawings

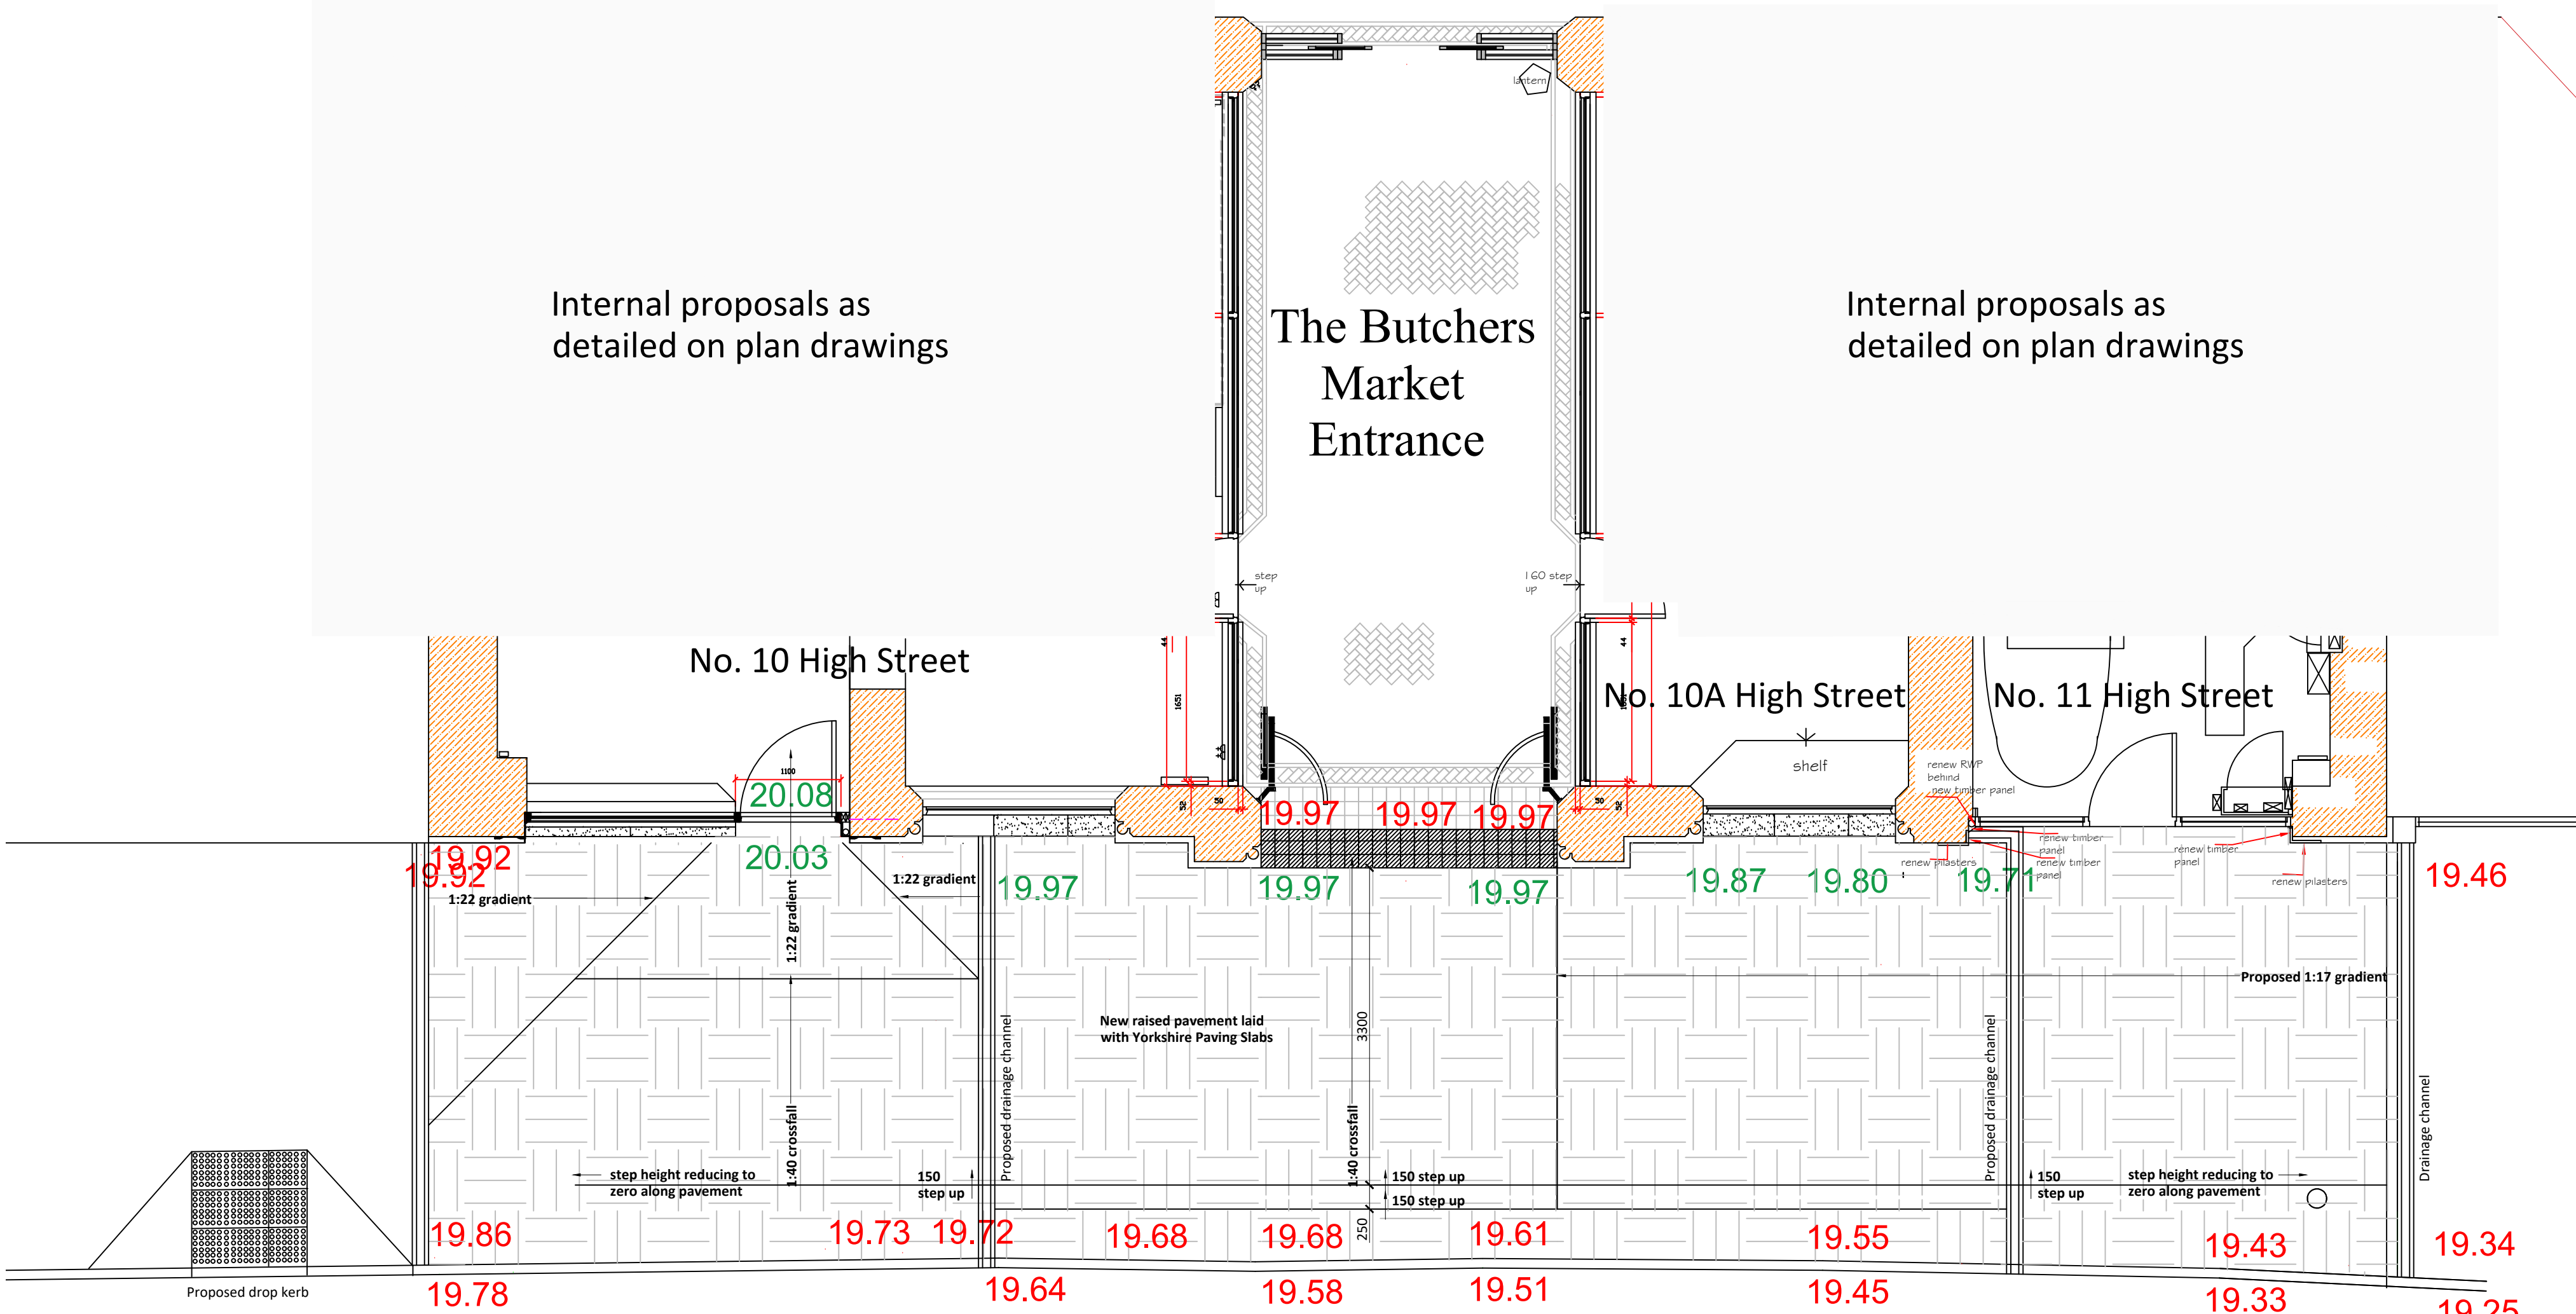

Proposed Ground Floor Landscape Plan
Scale 1:50

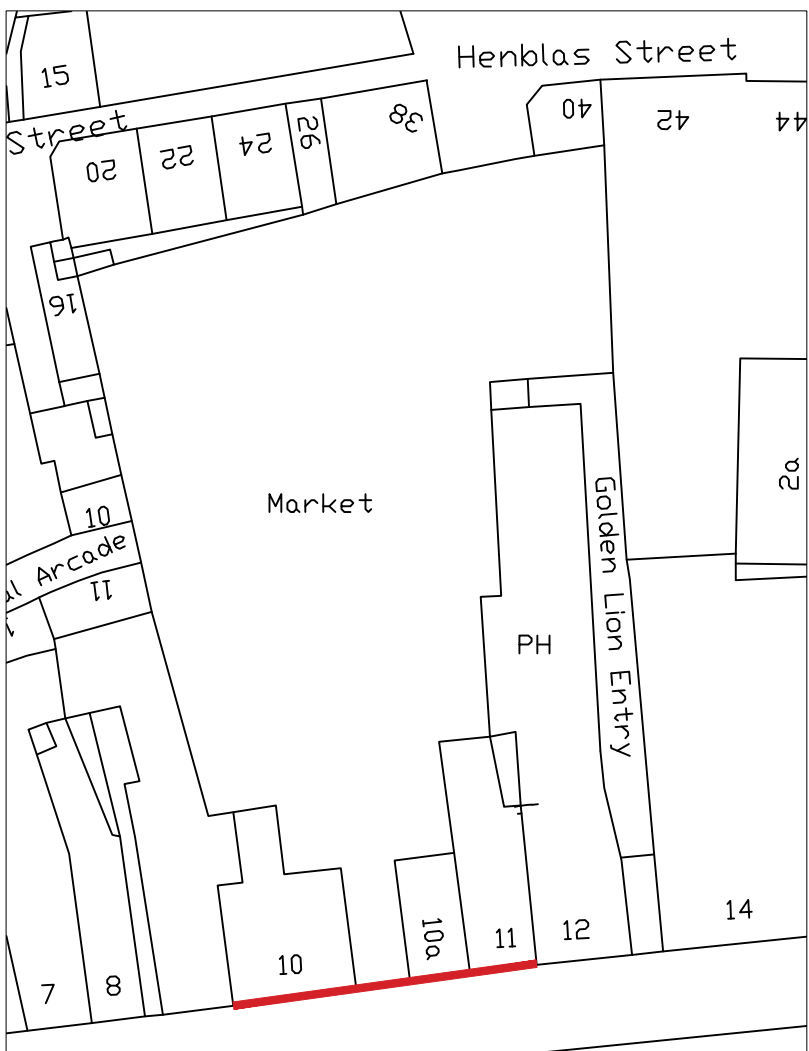

Reference Plan
Scale 1:500



CARDIFF: 029 2052 8410
LONDON: 0207 138 3560
WREXHAM: 01978 357 887
www.lawray.co.uk

CLIENT: WCBC

PROJECT TITLE: Wrexham Butchers Market

DRAWING TITLE: Proposed High Street Elevation, Shop Facade & Landscape Drawing - Sheet 1 Overview

DATE: 04.22
SCALE: @ A1
DRAWN: CB
CHECKED: CB
APPROVED: KOH

PROJECT No: 19556
DRAWING No: 001962001
PROJECT - ORIGINATOR - YEAR - LEVEL - TYPE - ROLE - CLASSNUMBER
19556 WBM-LAW-X-X-DR-A-062001 P01

DO NOT SCALE
Any discrepancy or query concerning this drawing should be referred to the Architect.
Copyright © LAWRAY
Registered Office: Greenmeadow Springs, CARDIFF CF15 7AB Reg. Co. No. 2724178, VAT Reg. No. 134 2146 06