





Site Plan 1:500

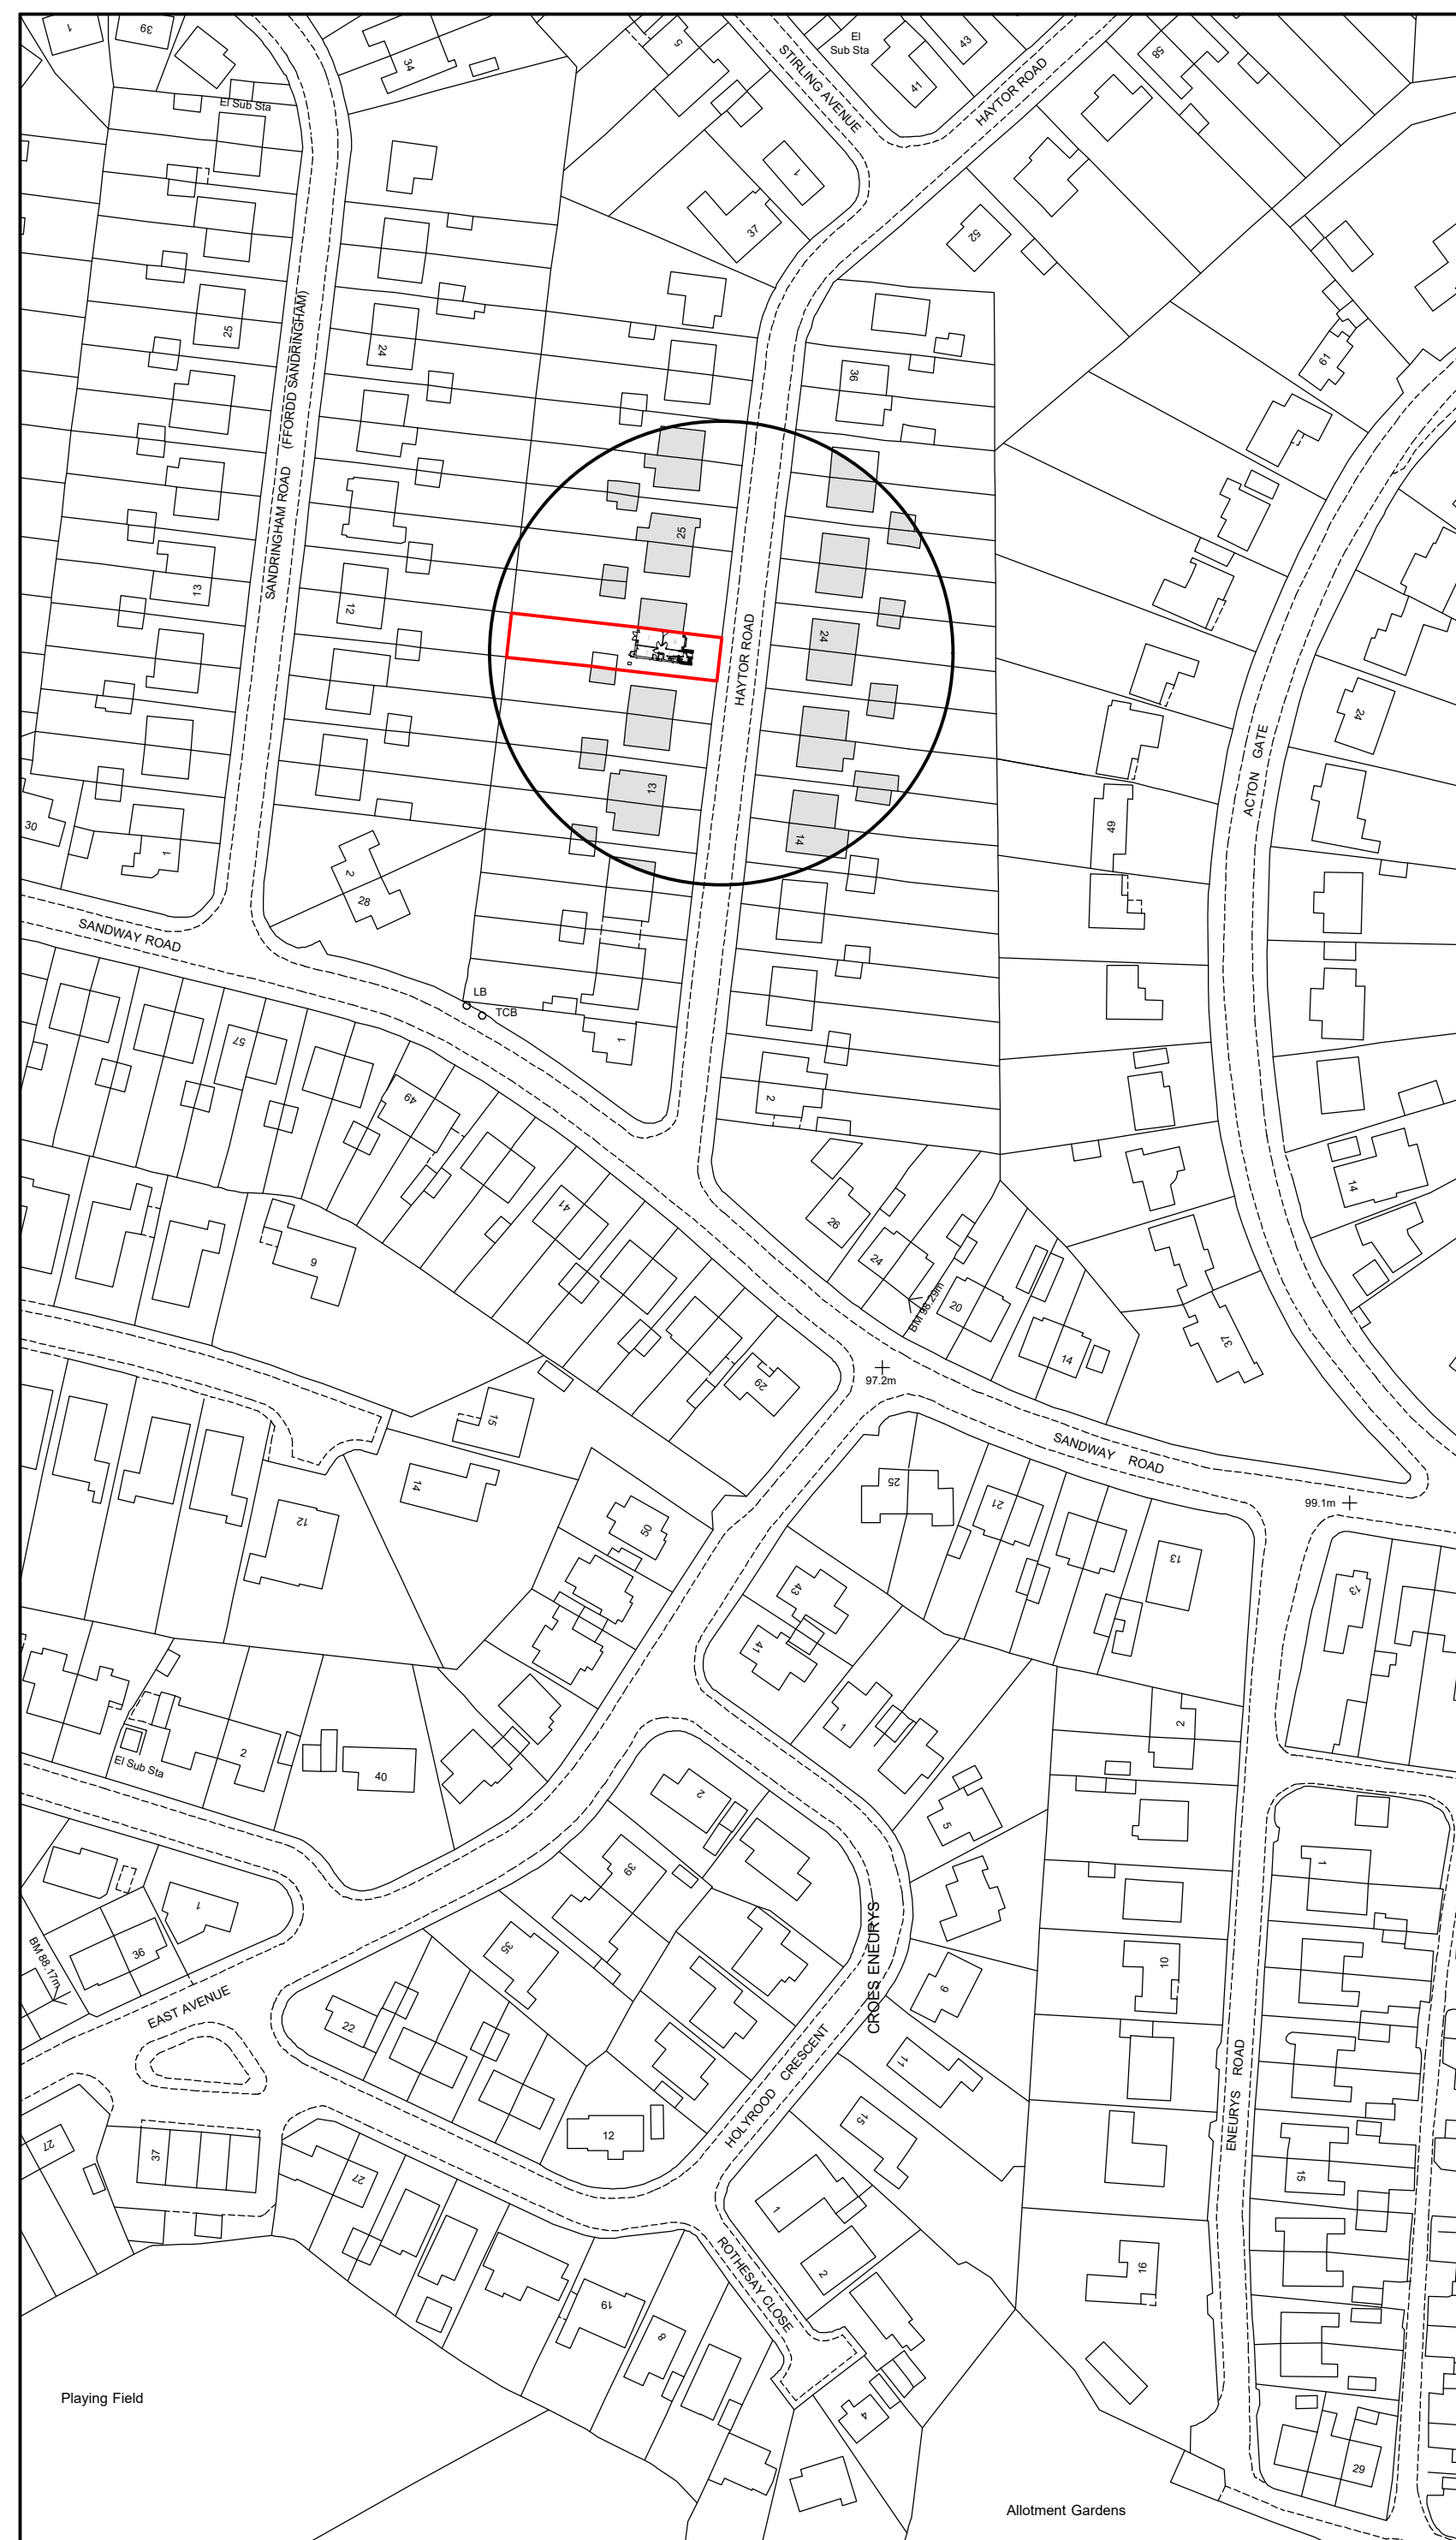

Location Plan 1:1250

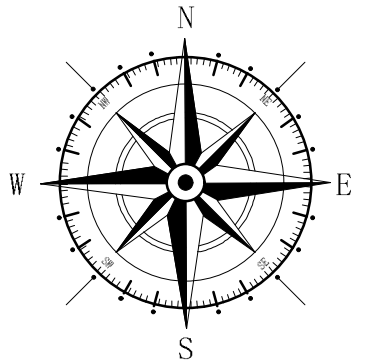

Key

 Surrounding Buildings

 Application Site

Rev	Date	Detail	Initial

Project: Proposed Alterations to, 19 Haytor Road, Garden Village, Wrexham, LL11 2PT	
Title: Site & Location Plan	Scale: (A2) 1:500 & 1:1250

Drawn By: A.Valentine	Date: July 2022
Drawing No: D 129/004	Sheet: 1 of 1



Office 3K4,
Redwither Business Tower,
Wrexham. LL13 9XT
Tel: 01978 356500
www.blueprintarchitectural.com

© copyright all rights reserved