


1. Do not scale this drawing - if in doubt ask.
2. All sizes to be checked on site prior to construction.
3. This drawing is the copyright of the author.

Ownership Boundary
(8.45 Acres / 3.42 Hectares)

Ordnance Survey (c) Crown Copyright 2017. All rights reserved. Licence number 100035409

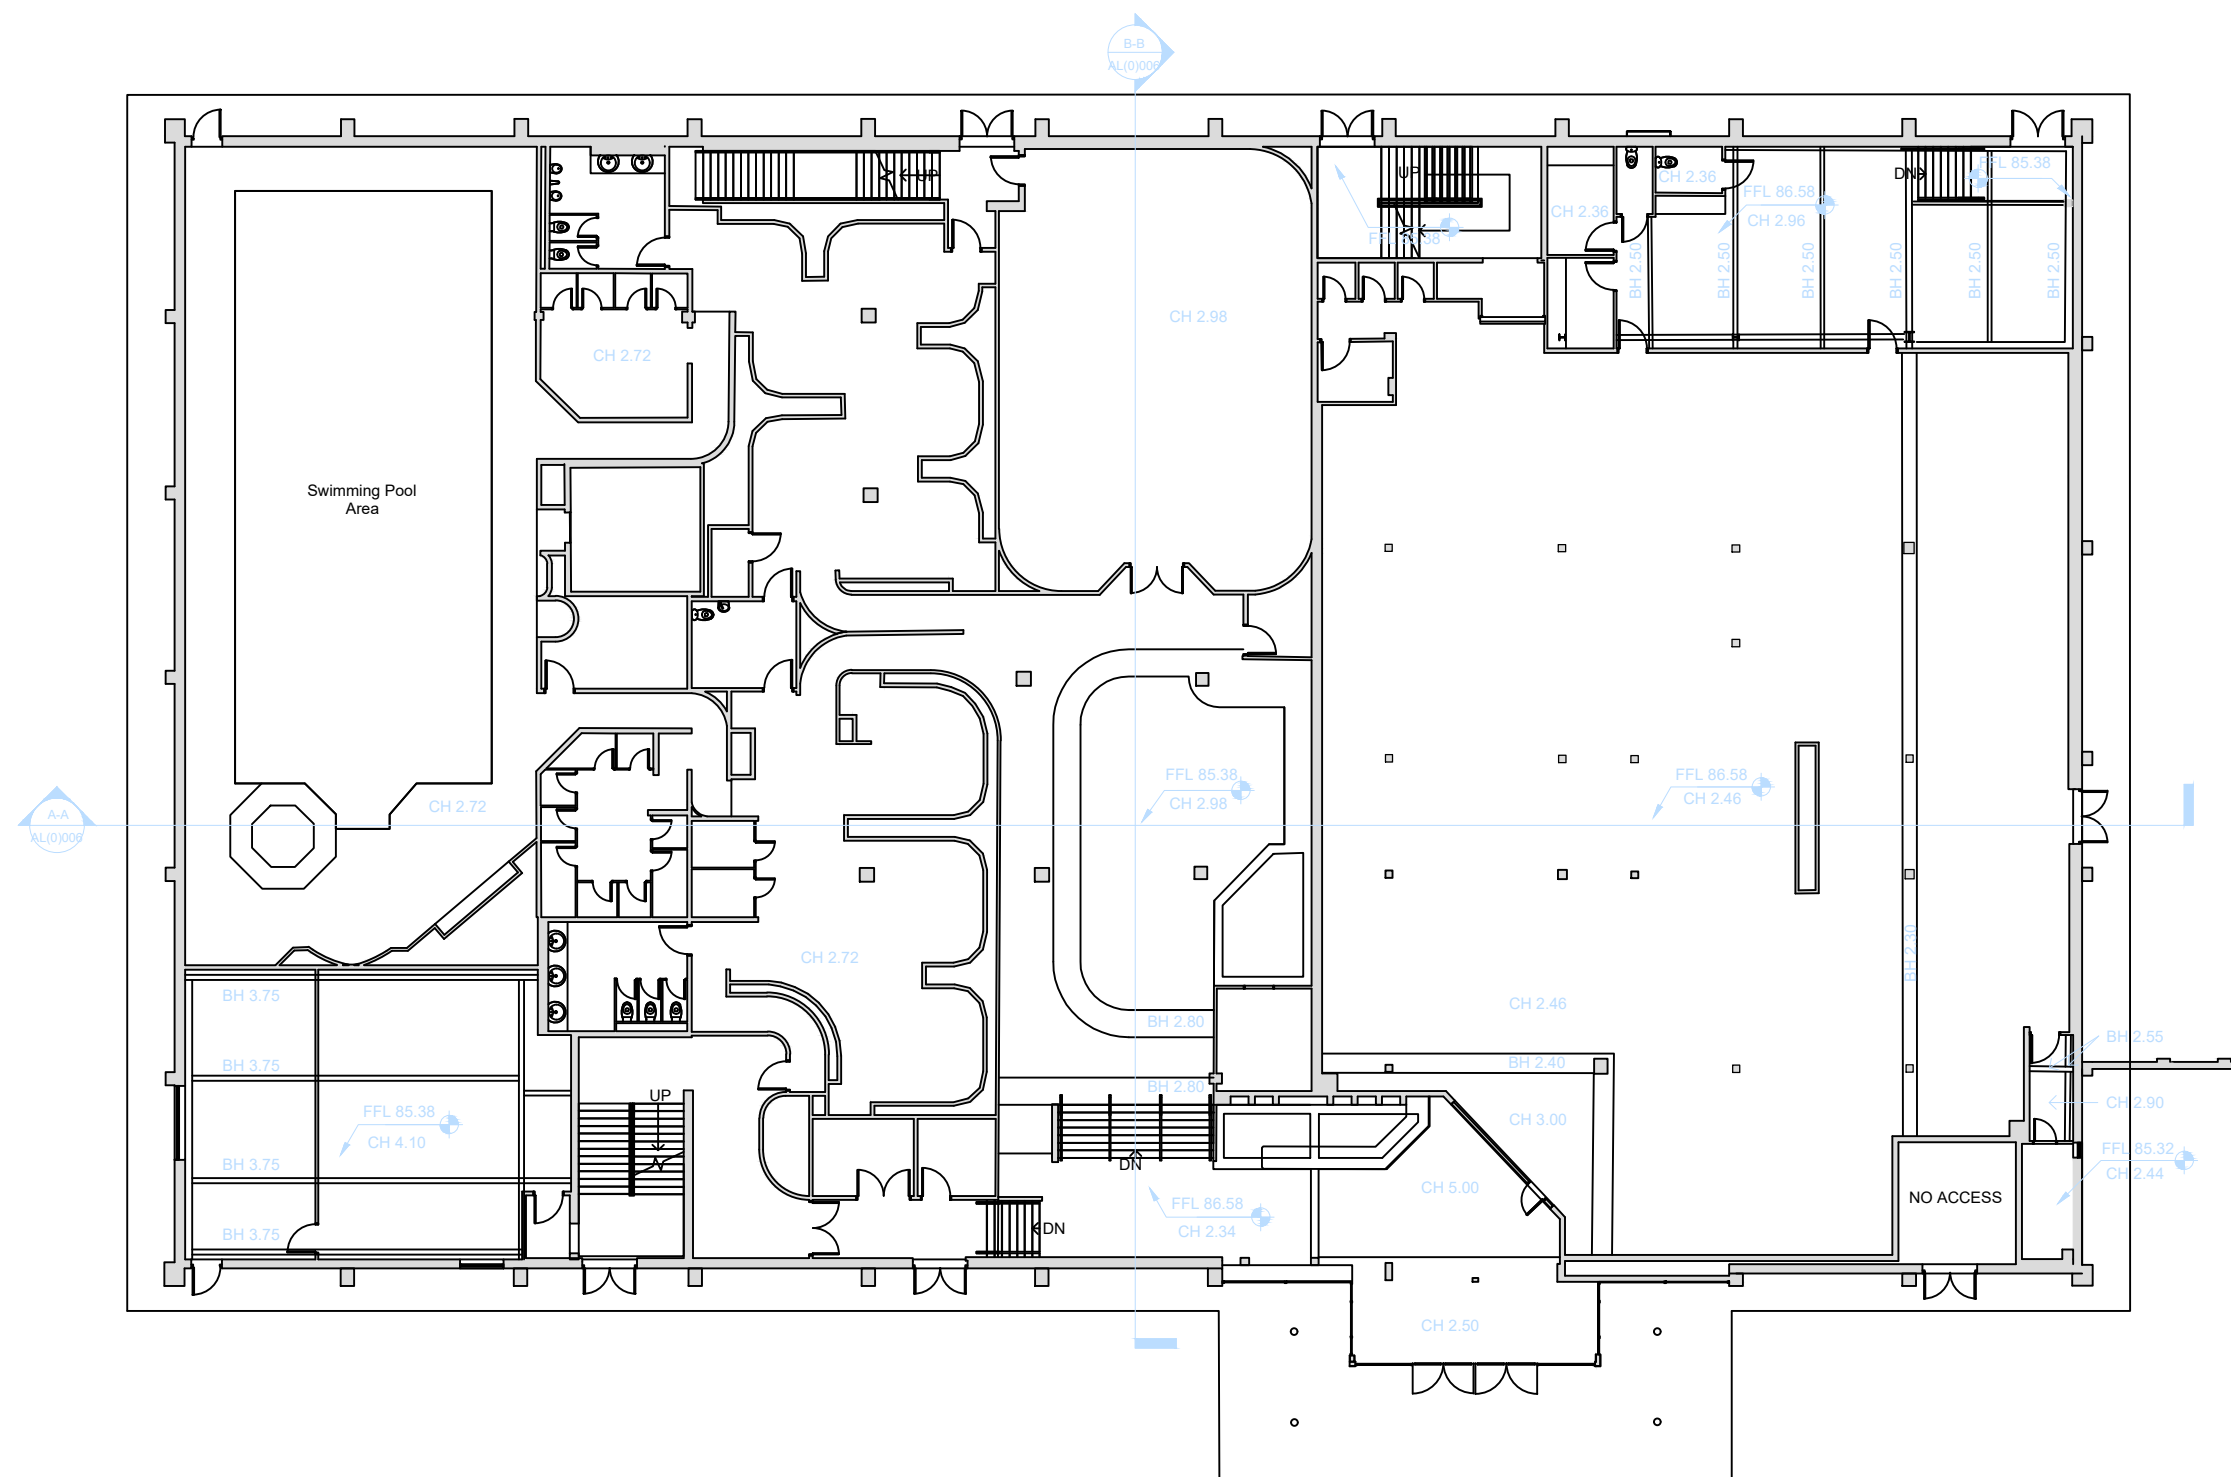

smith design associates
www.smithdesign.co.uk

Chartered Architects
16 Lynedoch Crescent, Glasgow G3 6EQ
0141 353 3501

client Ediston Real Estate

project Proposed Alterations to Unit H
Plas Coch Retail Park, WREXHAM

drawing Existing Ground Floor Plan original size A3

scale 1:250 drawn SMC

date 13.08.2021 checked -

status PLANNING passed -

job no. G2983 drawing no. AL(0)003 revision -