




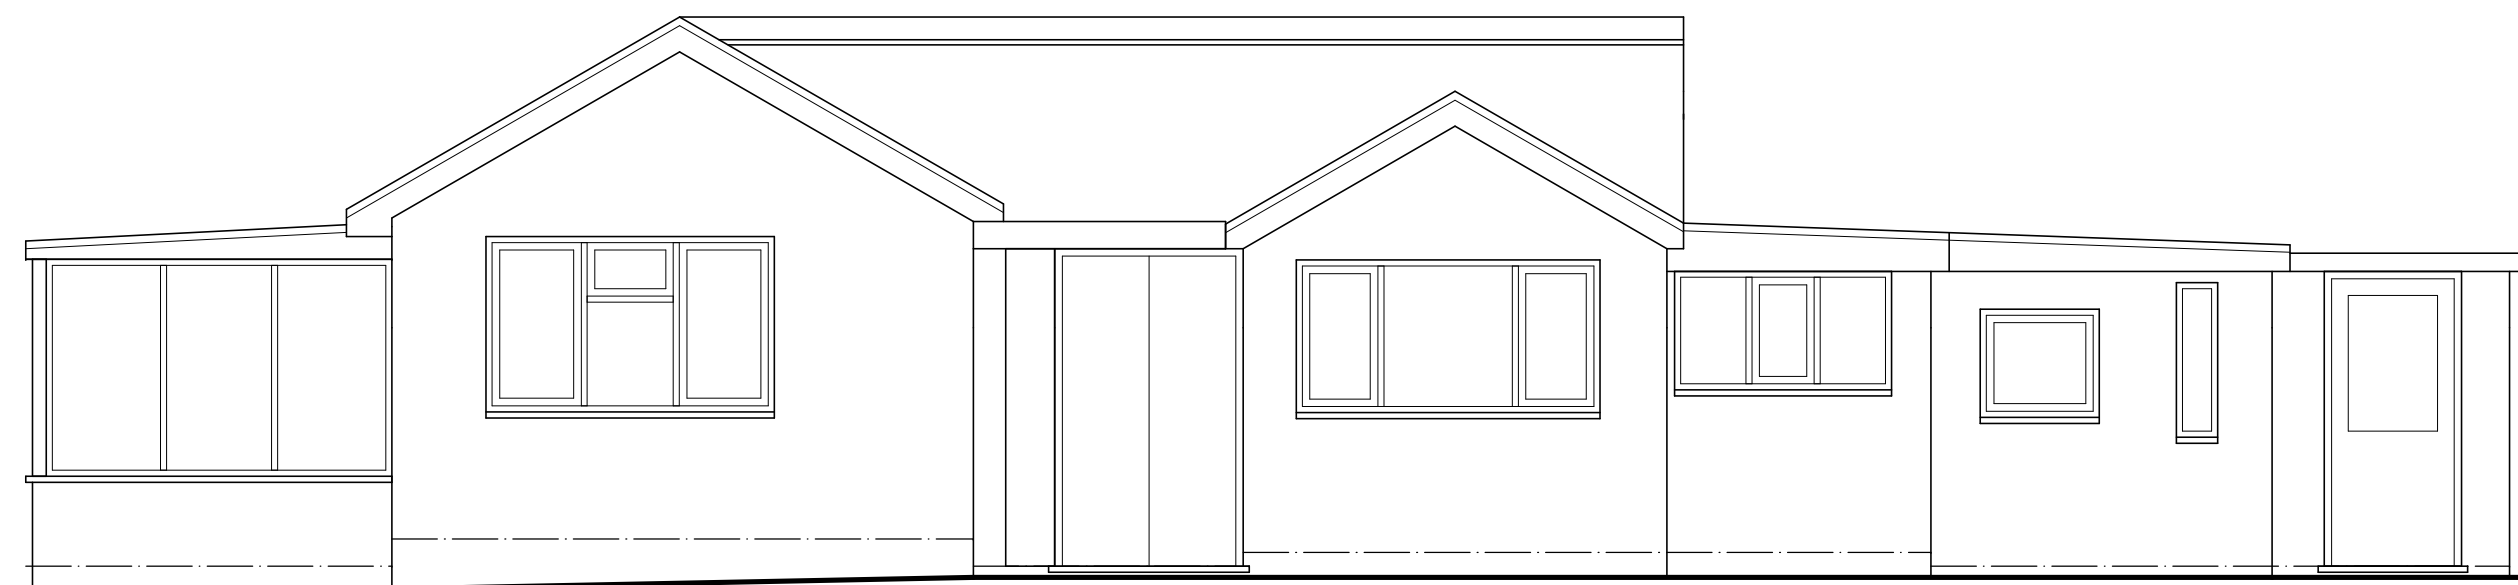


EXISTING FRONT ELEVATION (NORTH).

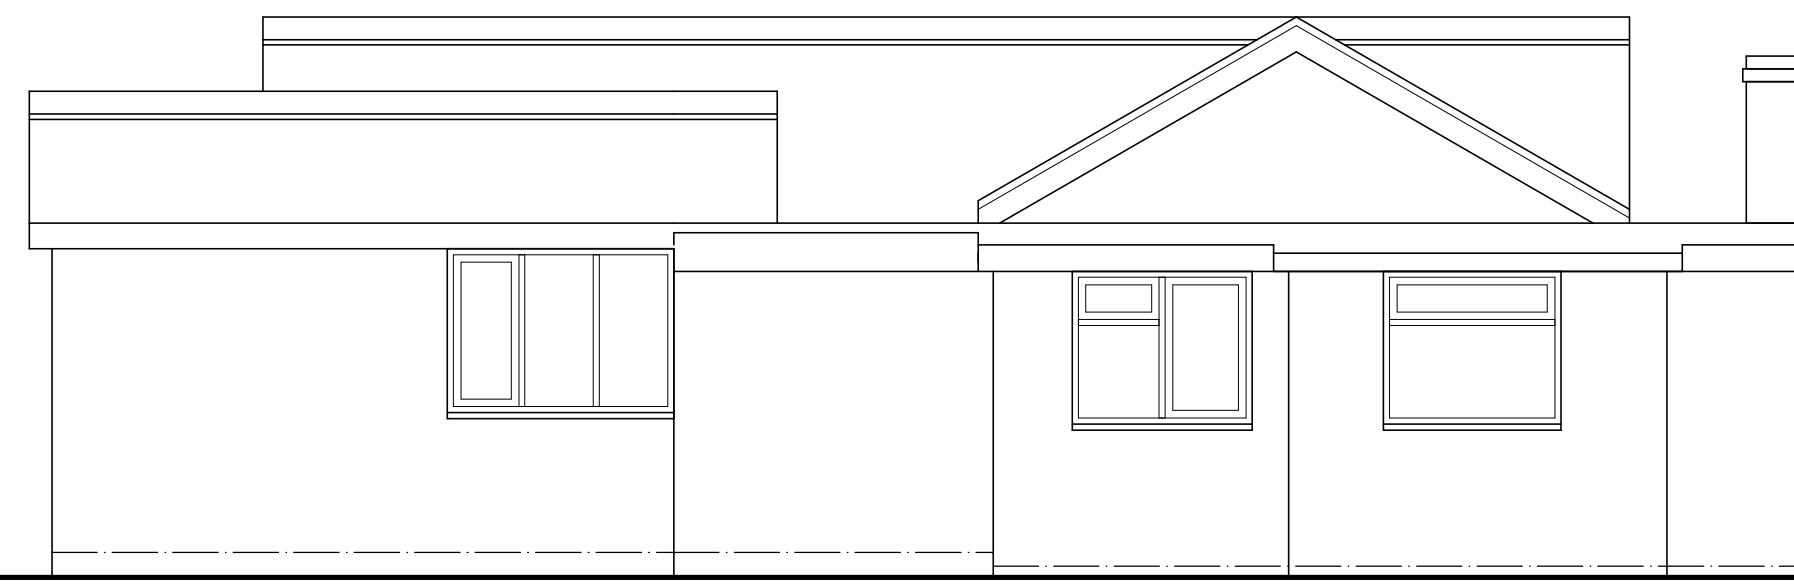


EXISTING SIDE ELEVATION (WEST).

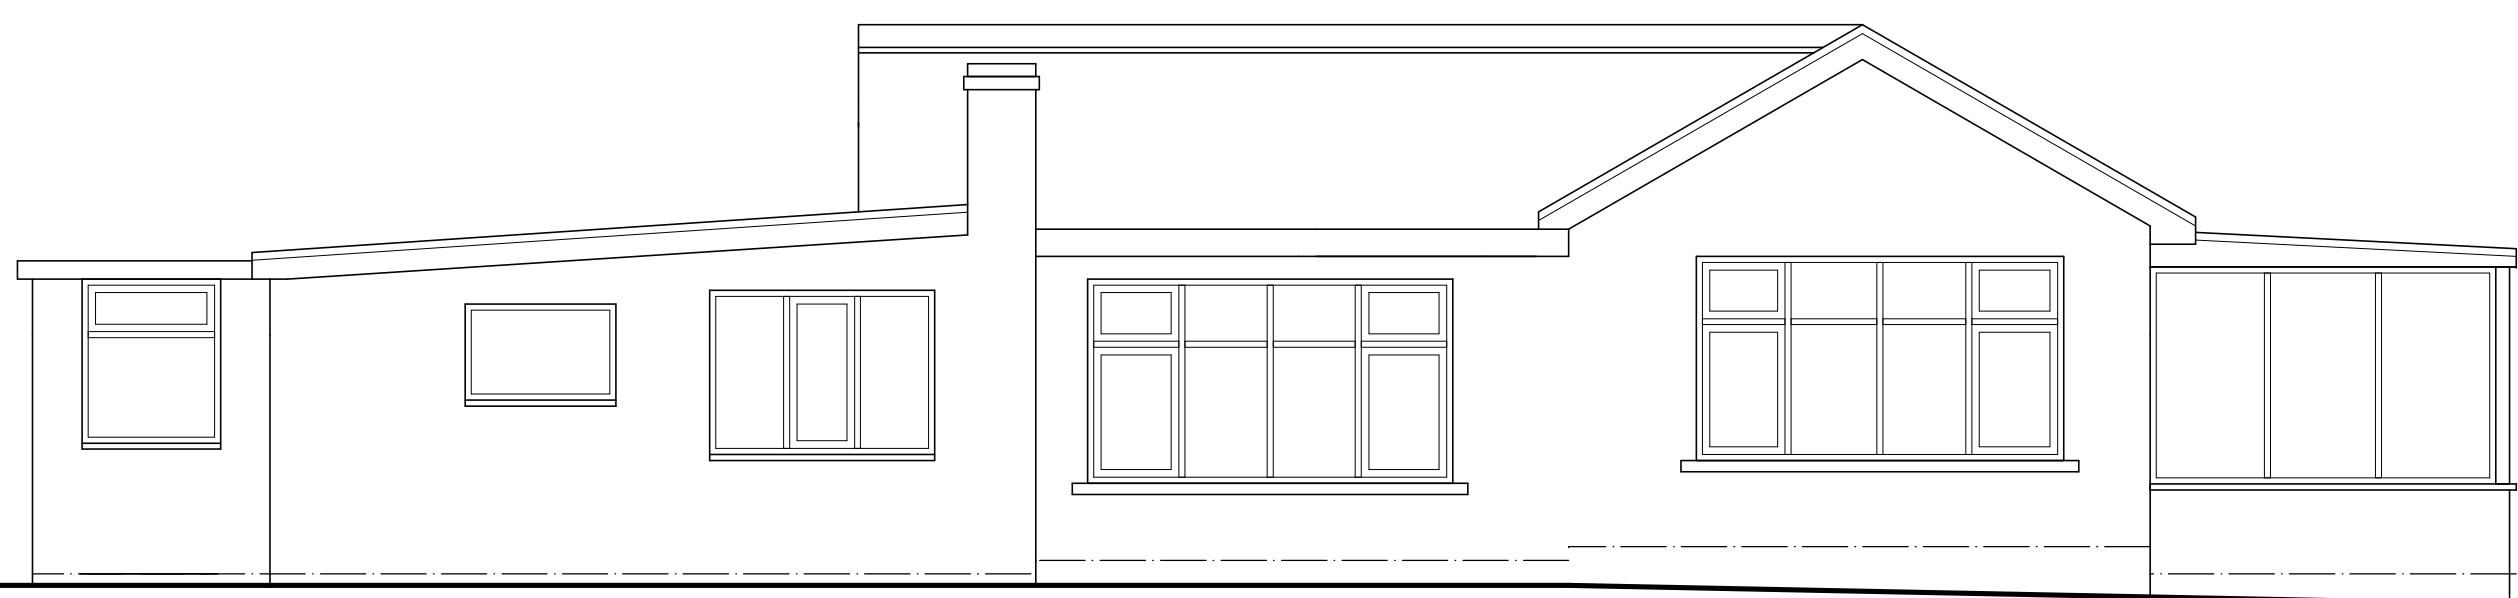

EXISTING REAR ELEVATION (SOUTH).

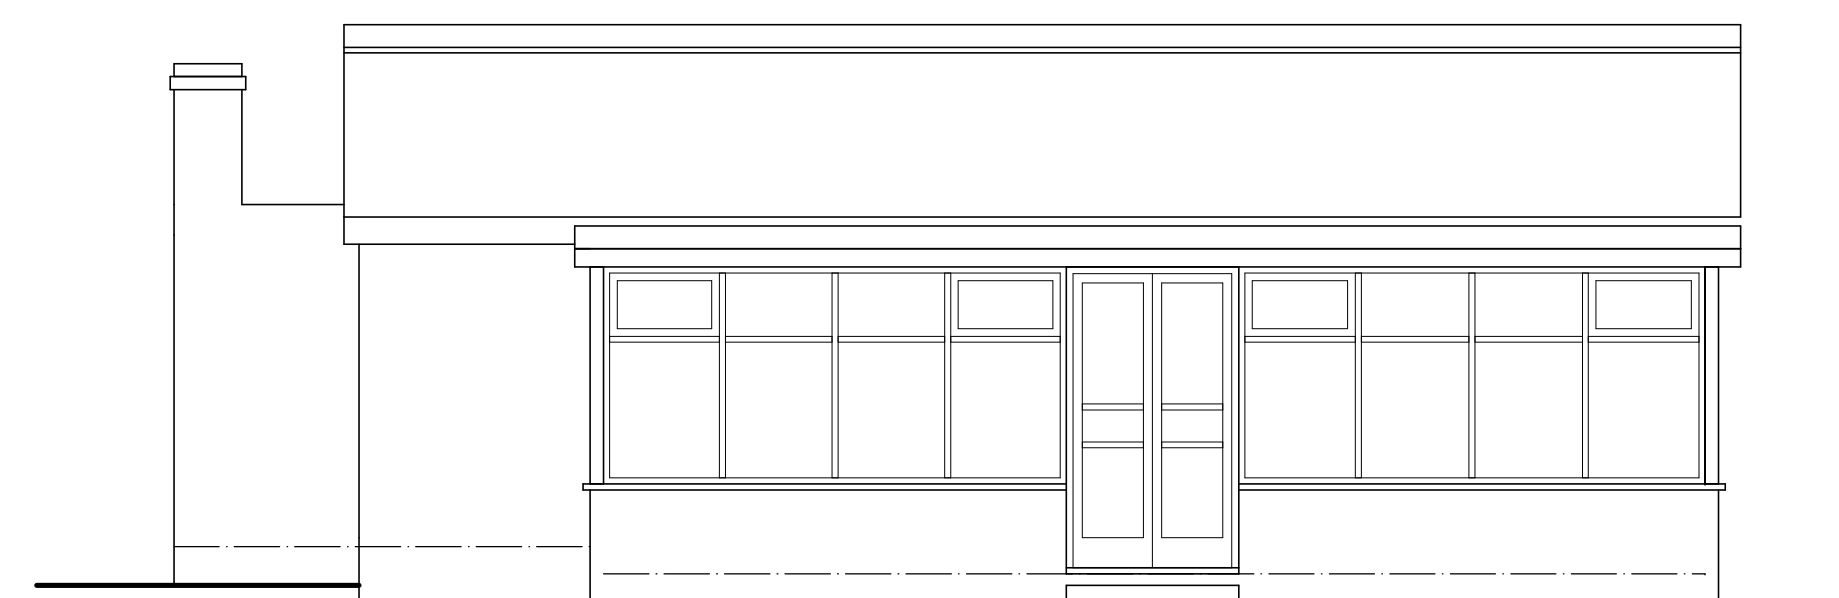

EXISTING SIDE ELEVATION (EAST).

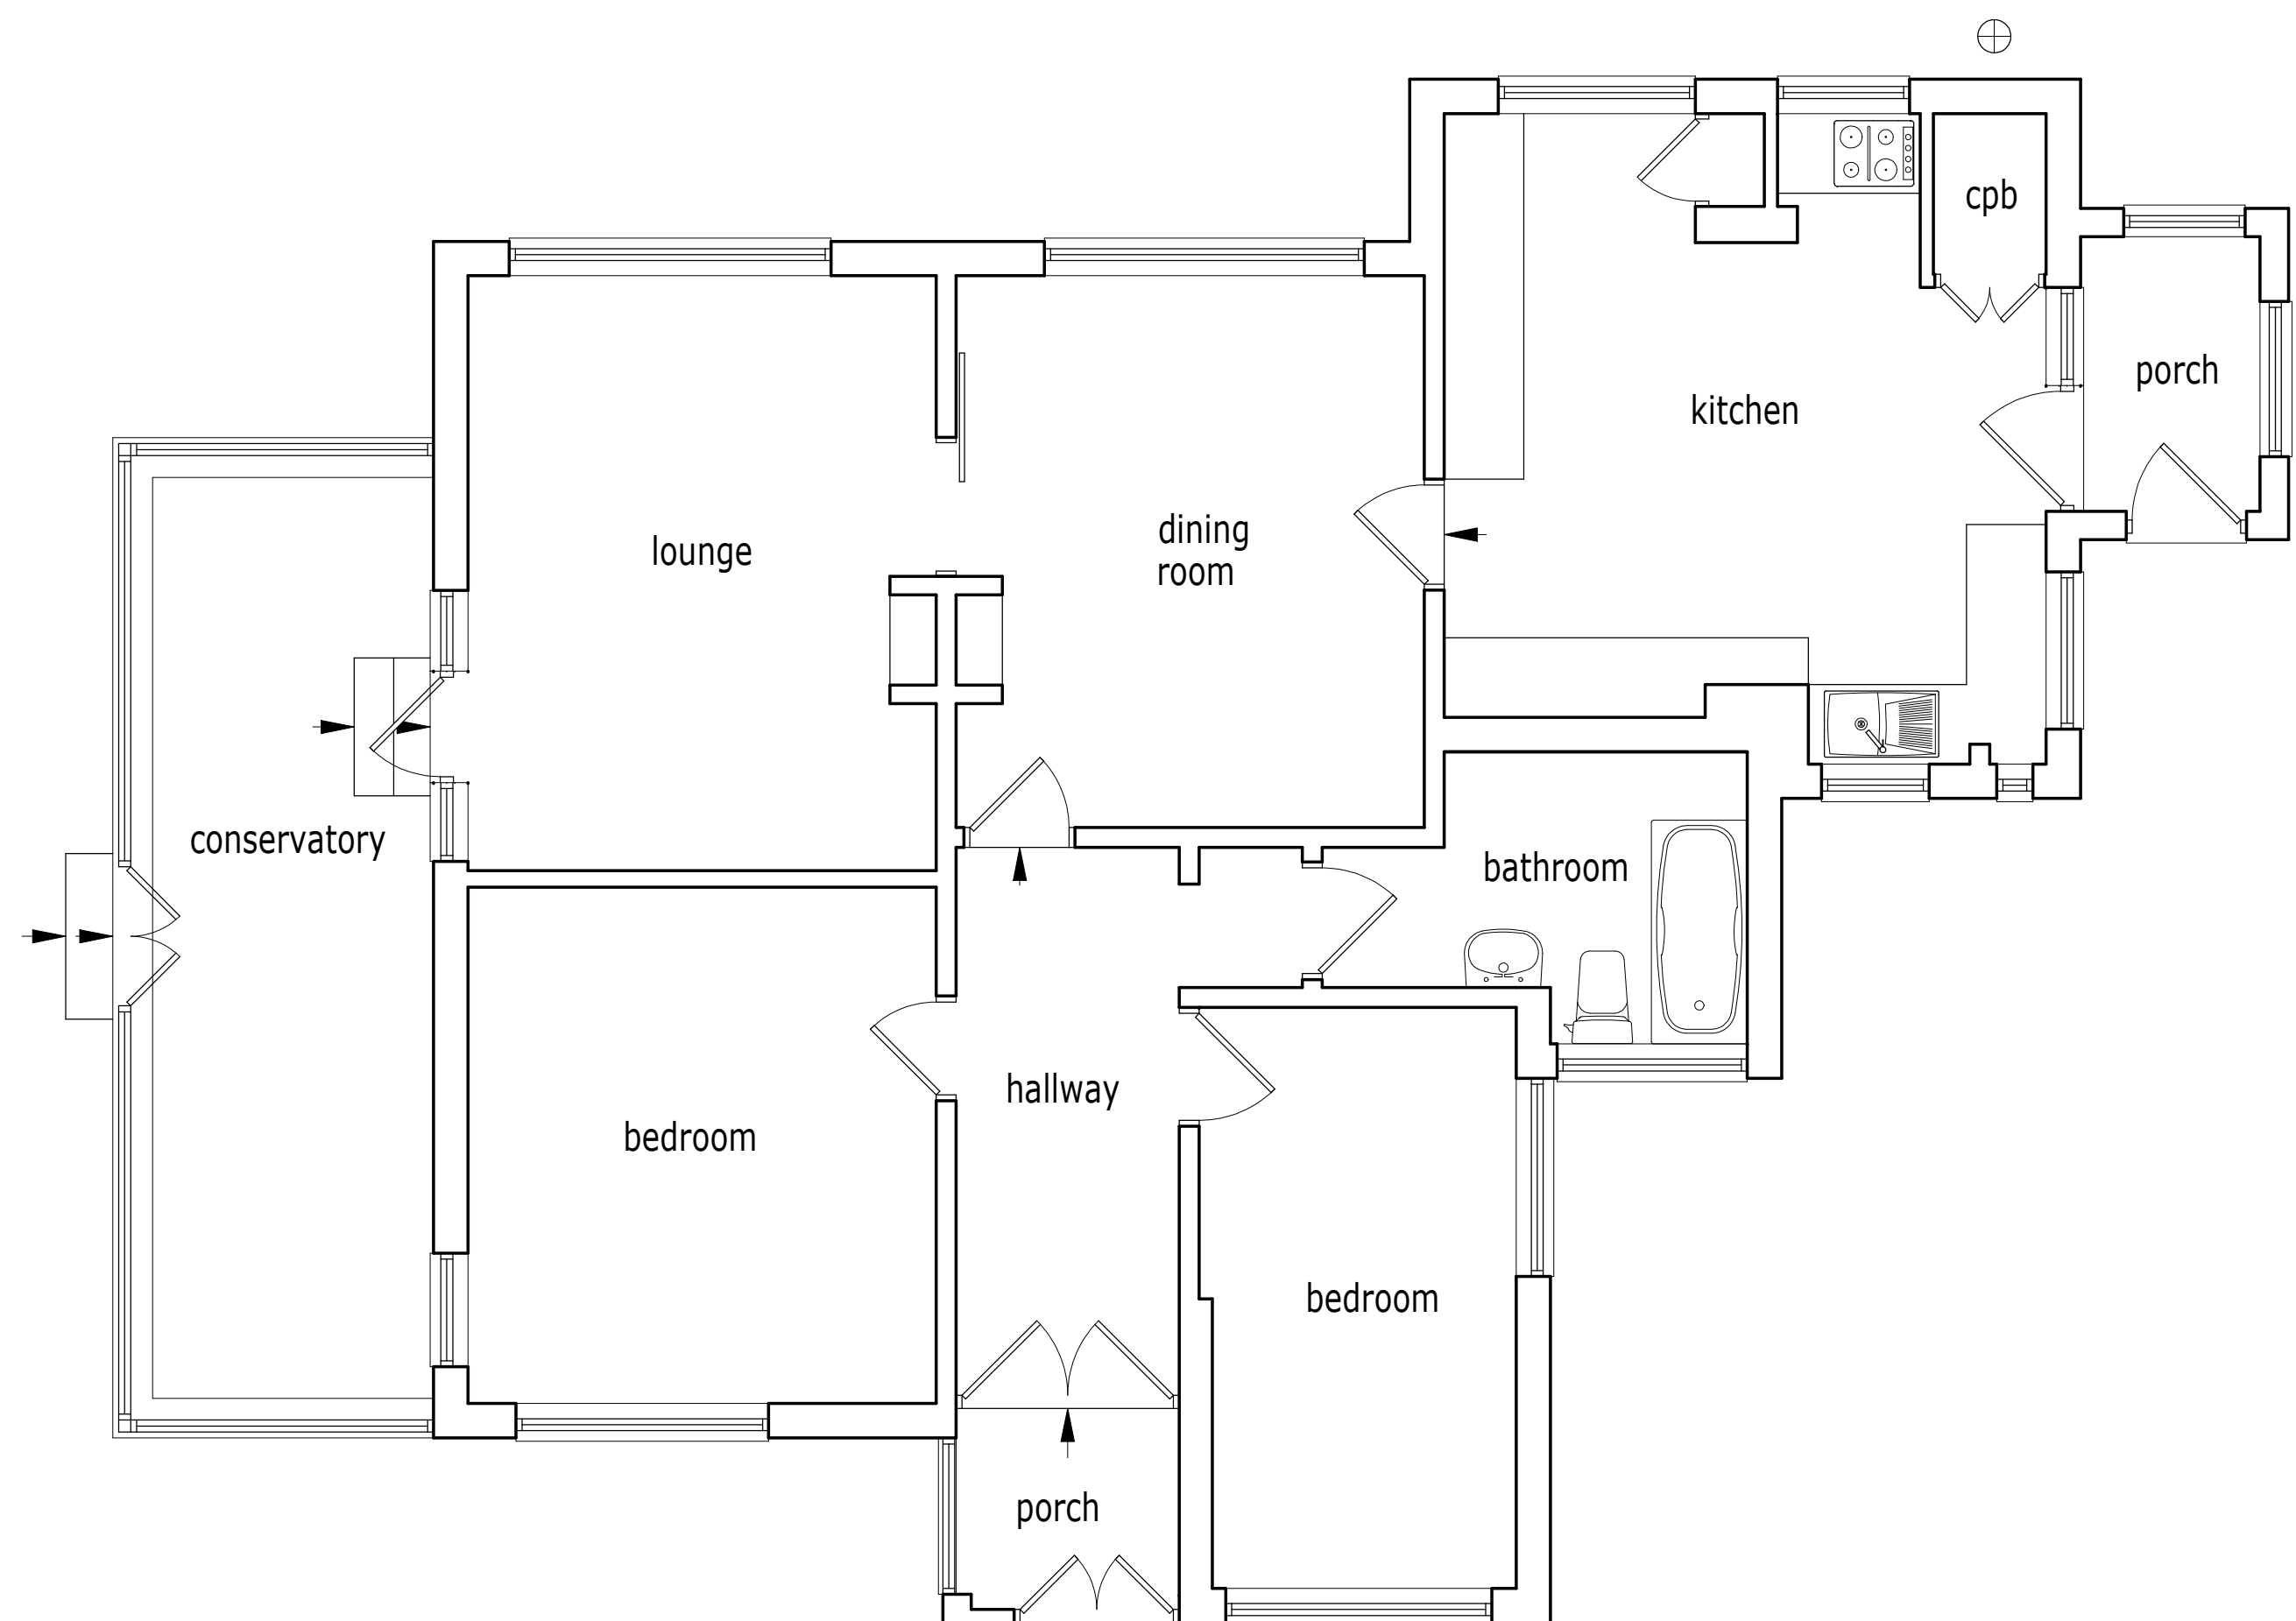

EXISTING FLOOR LAYOUT PLAN.



Project.
PROPOSED REPLACEMENT
DWELLING at
THE MOUNT,
TOWER HILL, ACREFAIR,
WREXHAM, LL14 3SU.

Client.
Mr & Mrs T. PRICE.

Title.
EXISTING DWELLING -
PLAN & ELEVATIONS.

Drawing No.
10555.03.dsj

Date.
May 2022.

Scale.
1:50@A1.

D.S. Jones & Co.
Architectural & Planning
Consultants.
The Studio,
26, Prospect Drive,
Coedpoeth, Wrexham, LL11 3PE.
Tel : 01978 750195 / 07880 874522.
E : dsjonesandco@live.co.uk