



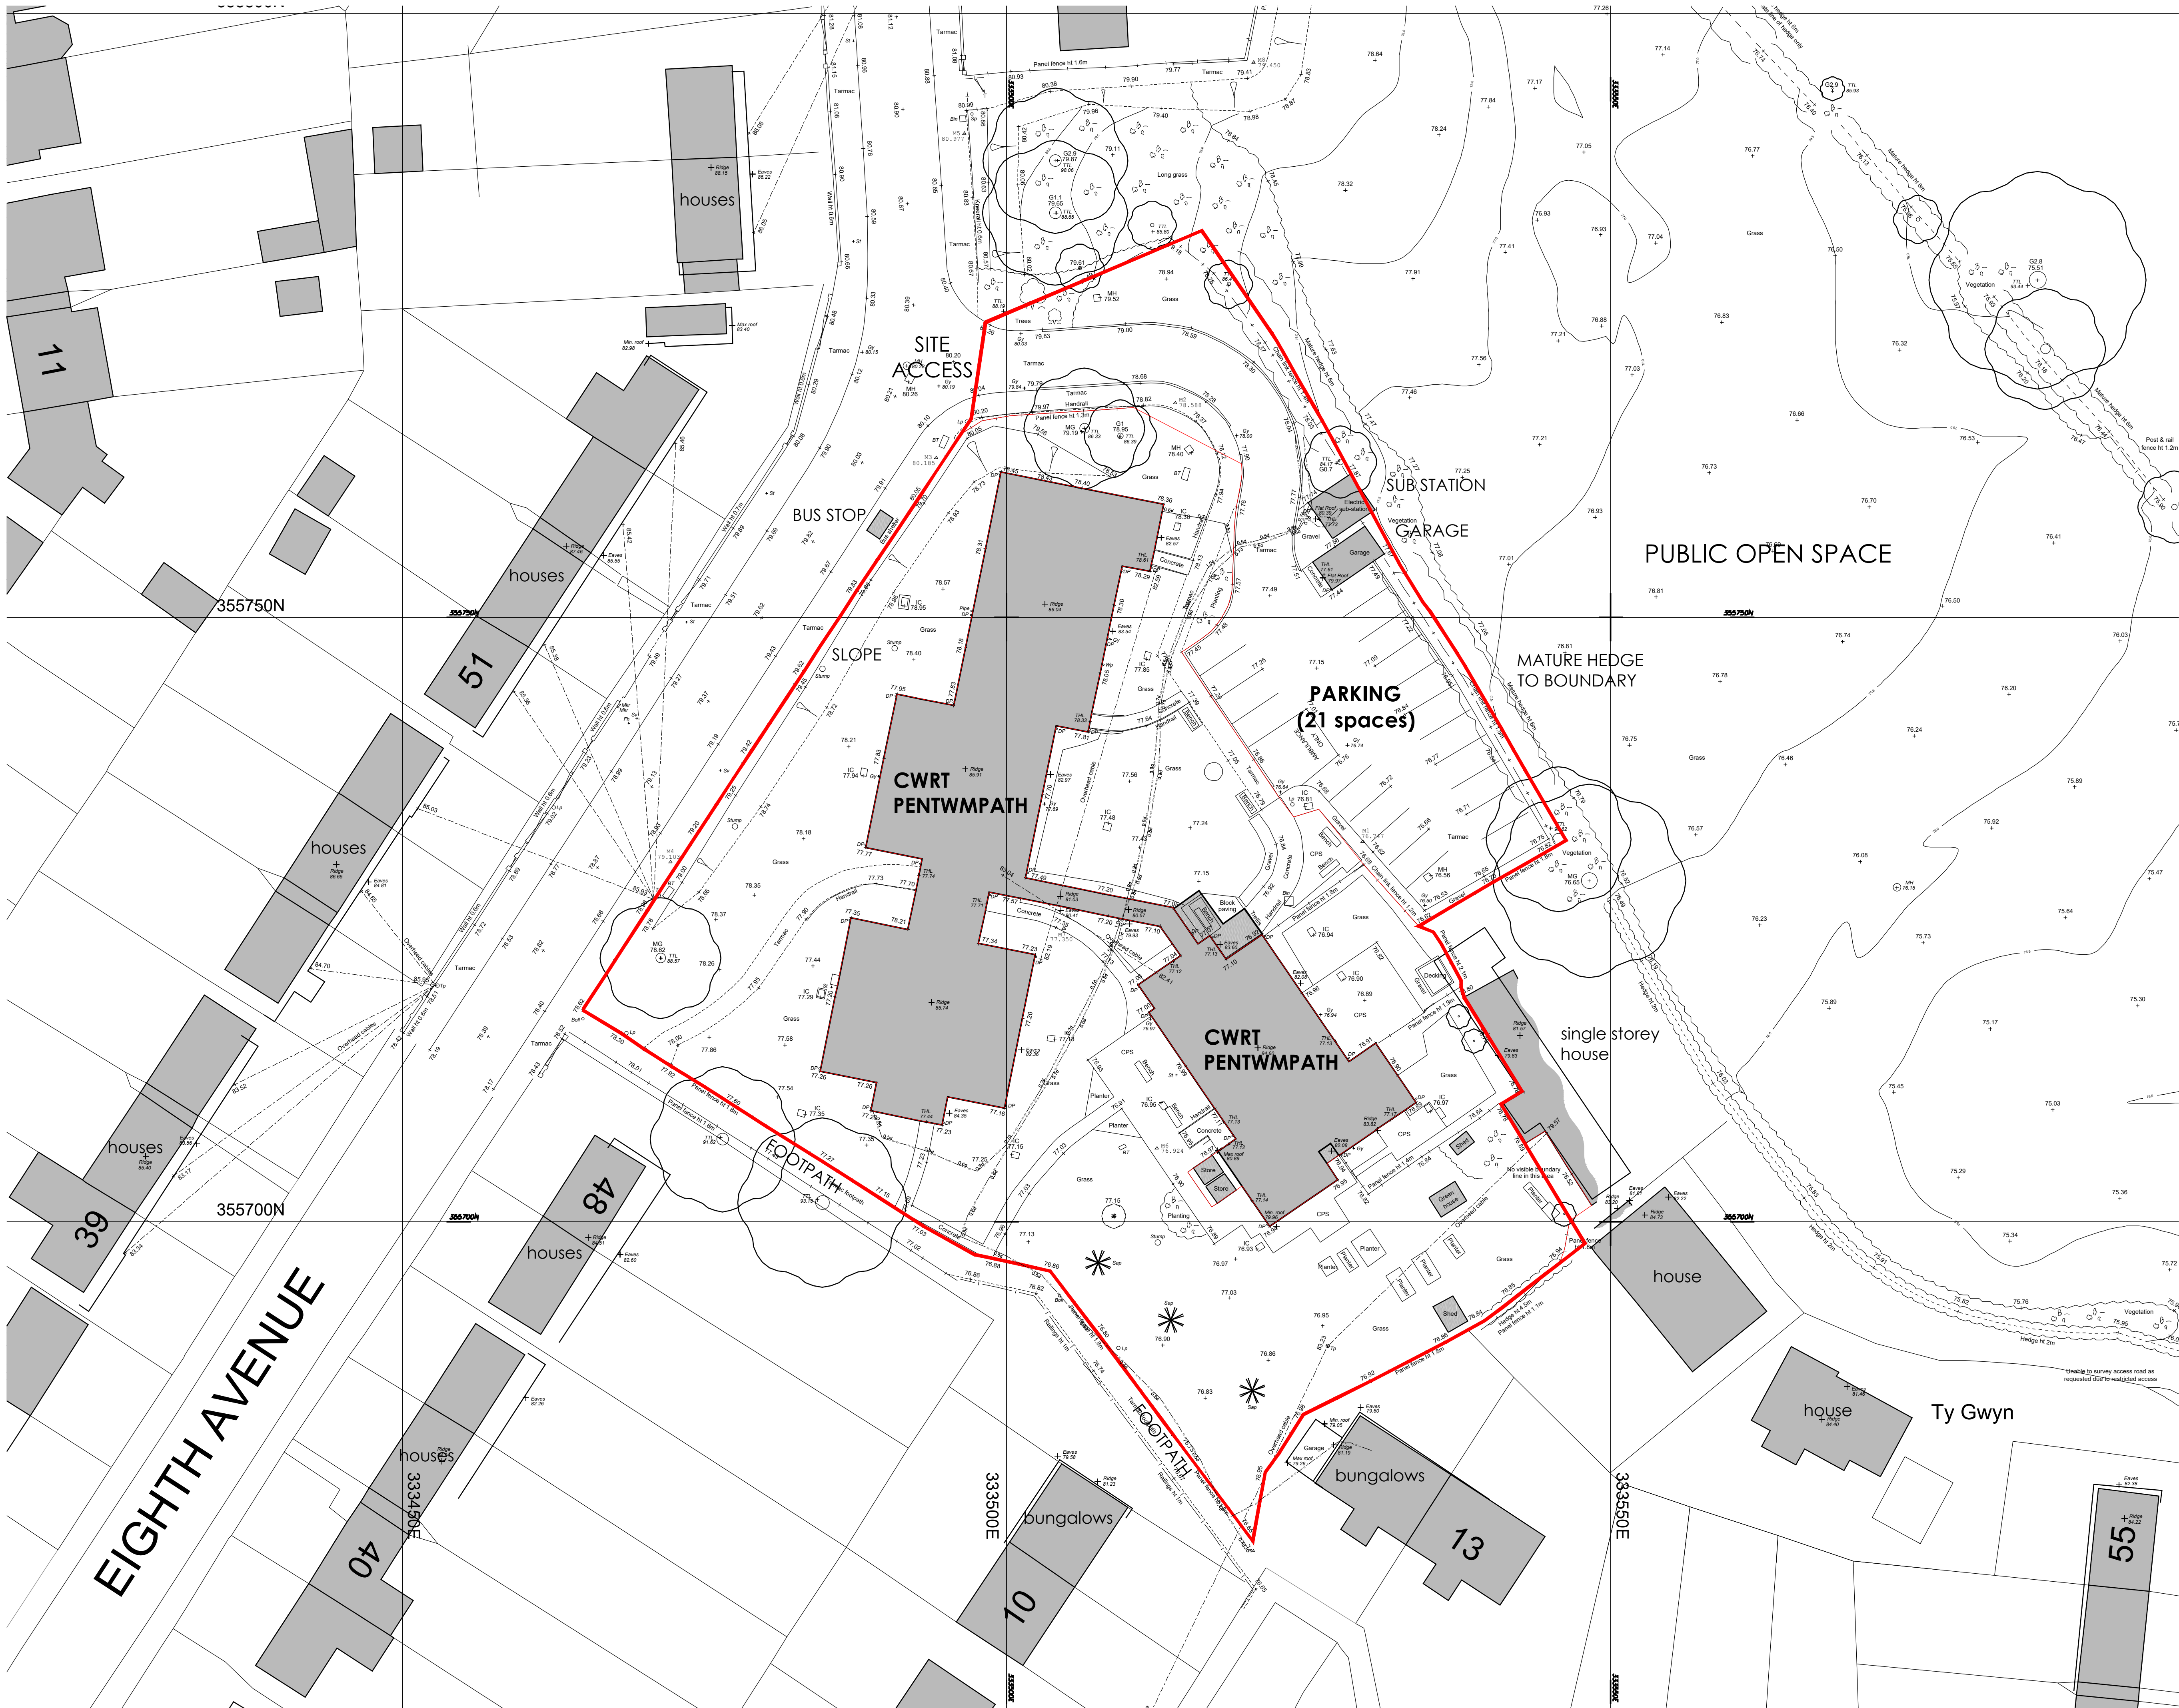

NOTES:
ALL DIMENSIONS TO BE CHECKED AND CONFIRMED ON SITE PRIOR TO ANY WORKS OR FABRICATION.
DO NOT SCALE OFF THIS DRAWING.
ANY ERRORS, OMISSIONS OR DISCREPANCIES ARE TO BE BROUGHT TO THE ATTENTION OF MUNRO ASSOCIATES IMMEDIATELY.

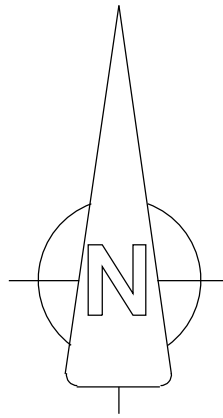

C	22.08.22	Number of parking spaces added.	PO
B	10.03.22	Site boundary amended	PO
A	08.03.22	Site boundary amended	PO
REV	DATE	DESCRIPTION	BY

Drawing Status
PLANNING



CHARLTON HOUSE, DRAYTONS PASSAGE
UNIONLATCH, SHROPSHIRE, SY1 1HF
T: 01743 341438
E: design@munro-associates.com

Client
Wales and West Housing
Project
Cwrt Pentwmpath
Eighth Avenue
Llay
Wrexham
LL12 0TT

Scale
1:250 @ A1
1:500 @ A3
Date
November 2021
Drawn
PCO

Drawing Title
EXISTING SITE PLAN

Project No.	Drawing No.	Revision
20.211	P-10	C

© THE CONTENTS OF THIS DRAWING ARE THE COPYRIGHT OF MUNRO ASSOCIATES. IT MUST NOT BE REPRODUCED NOR AMENDED BY A THIRD PARTY WITHOUT OUR WRITTEN PERMISSION.

Munro Associates (Architectural Services) Limited
Registered Office: Charlton House, Drayton's Passage,
Shoplatch, Shrewsbury, Shropshire, SY1 1HF.
Registered in England and Wales
Registration No. 08117820 Vat No. 650 8829 15