



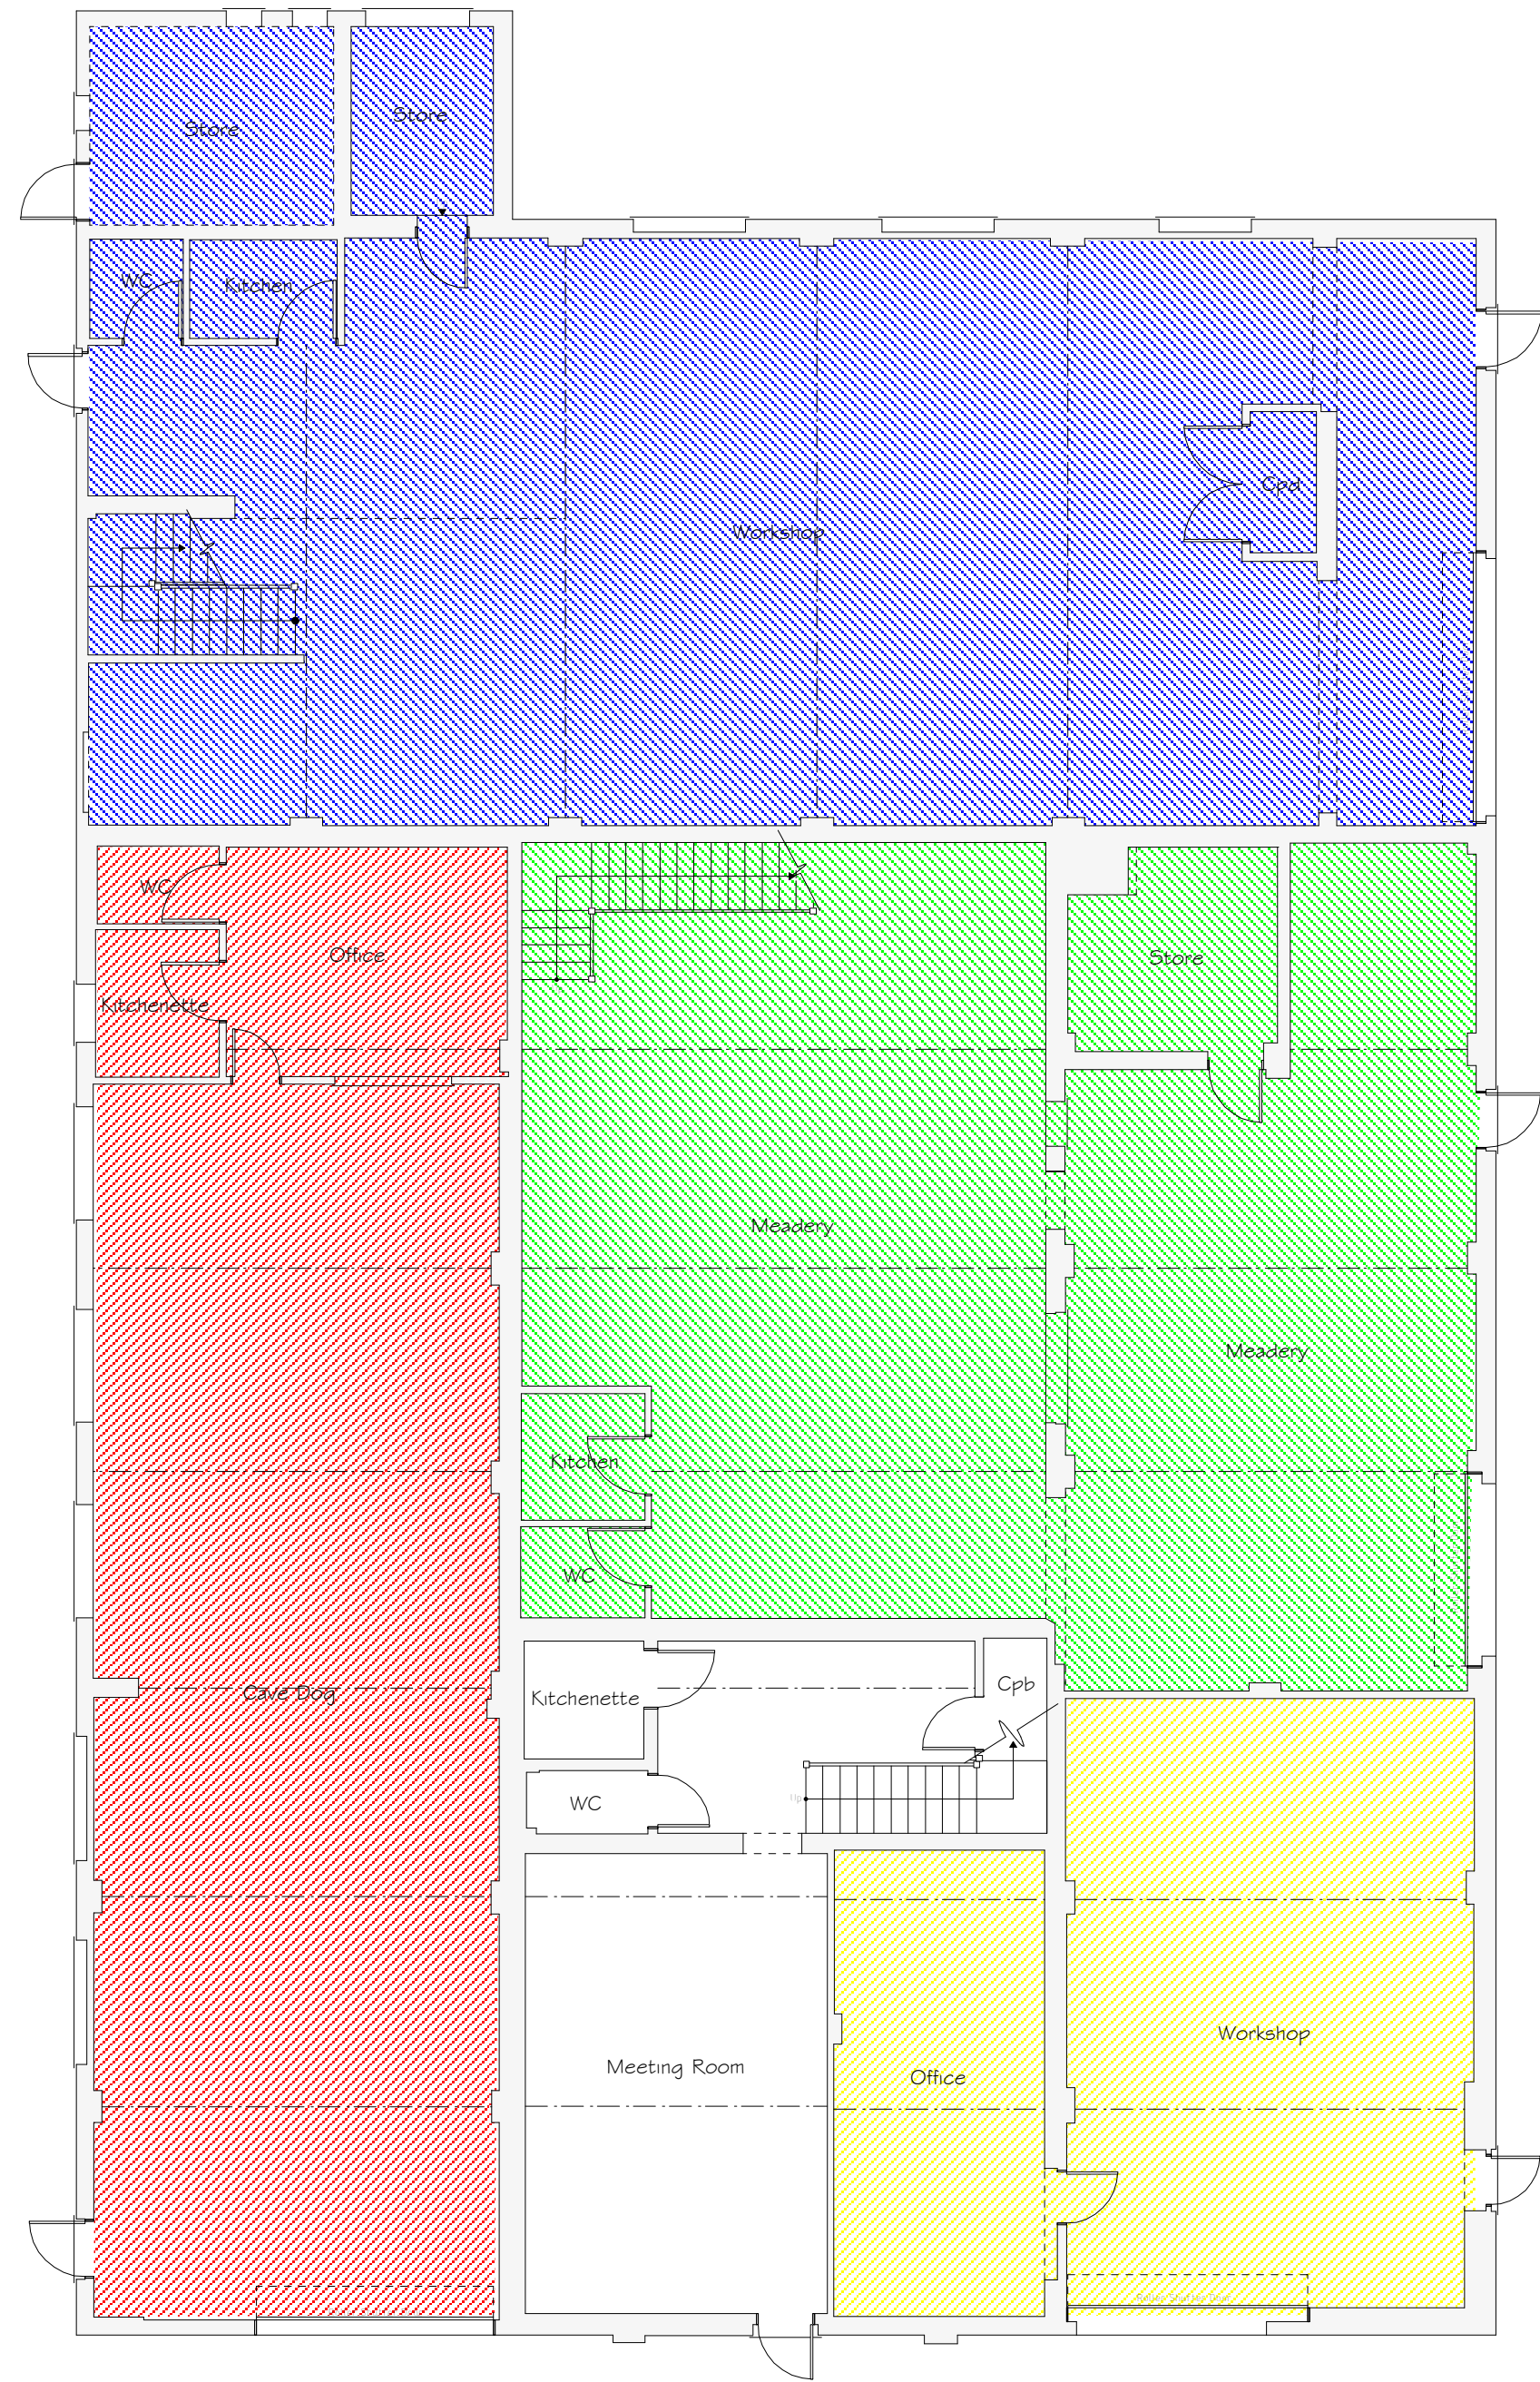

Ground Floor Plan 1:100

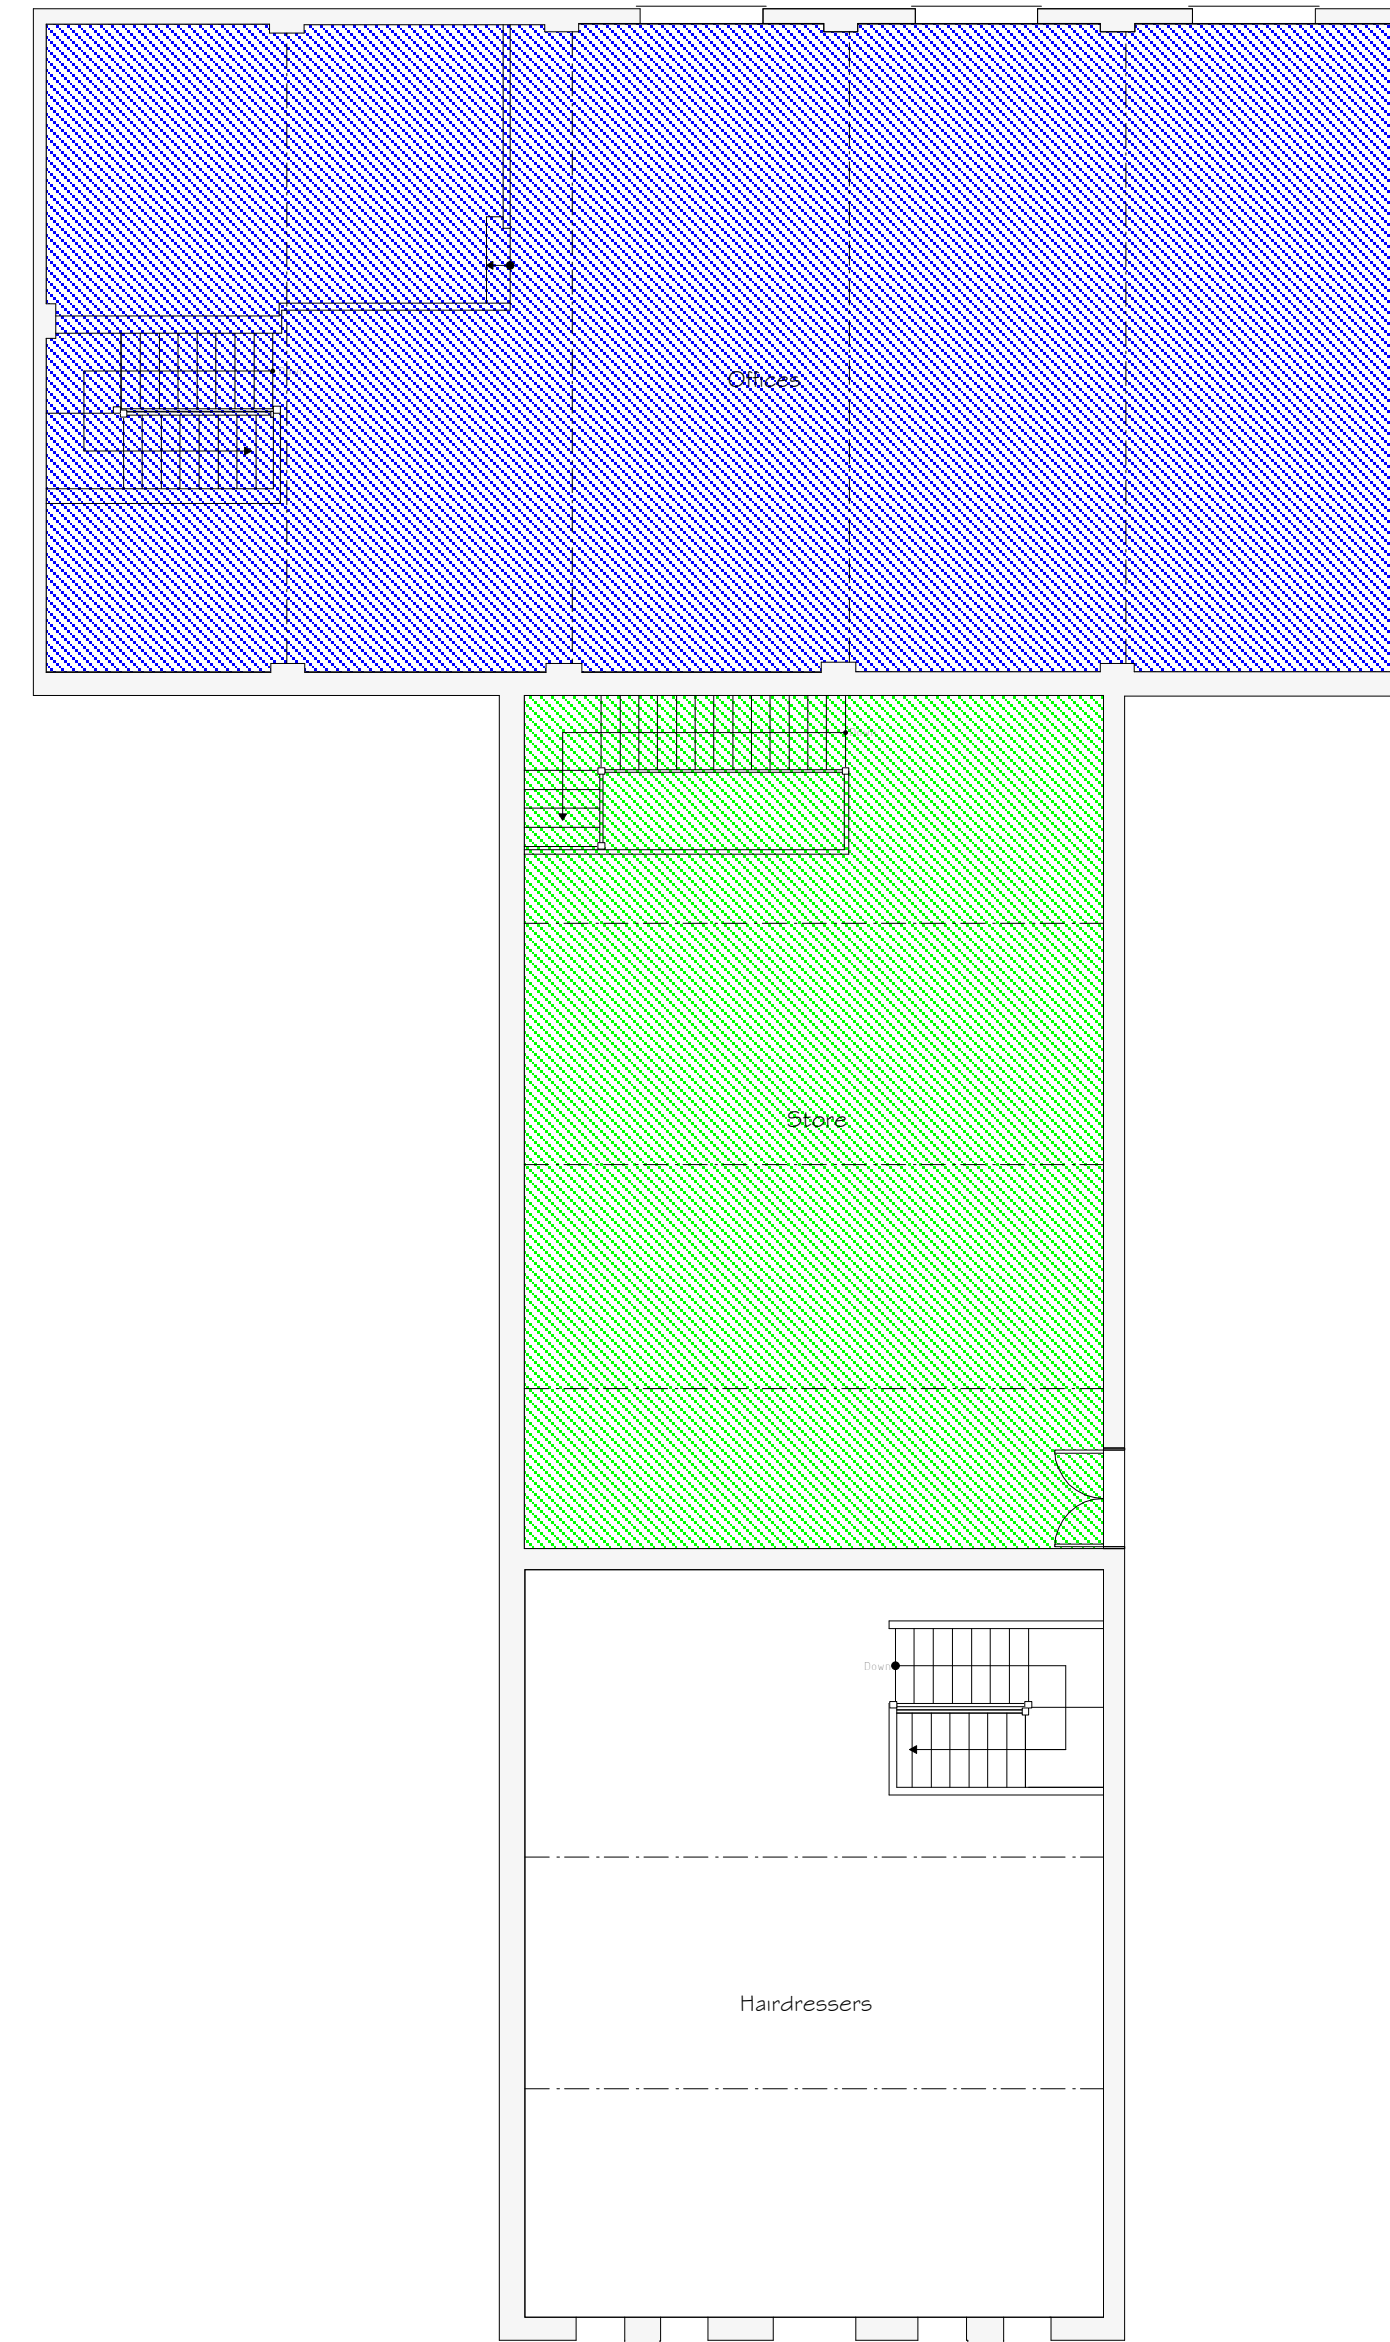

First Floor Plan 1:100

KEY	
	Cavedog Use Class: B1/A1
	Pinnacle and dee Use Class: B1/B8
	Stone Circle Mead Use Class: B1/B8/A1
	Driveway and Patio Solutions Use Class: B8
	Head Office Academy Use Class: D1

Rev	Date	Detail	Initial

Project:	
Proposed Industrial Units at Land associated with 120 Rhosnesni Lane, Wrexham, LL12 7NB	
Title:	Scale: (A1)
Floor Plans	1:100

Drawn By:	Date:
D.J.Edwards	Jan 2023
Drawing No:	Sheet:
C146/003	1 of 1