



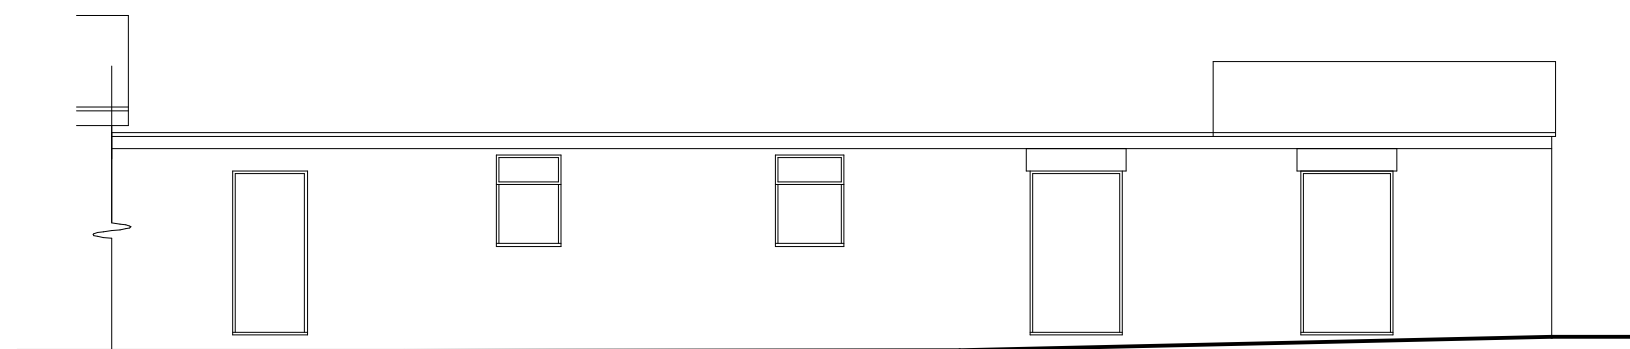


Front Elevation 1:100

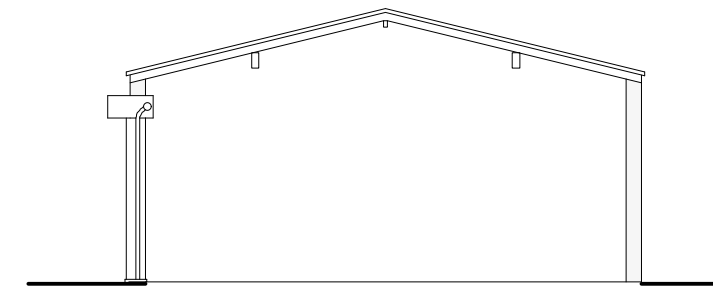


Side Elevation & Section 1:100



Rear Elevation 1:100

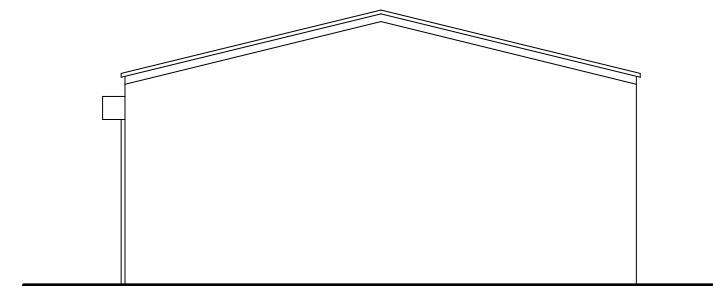

Side Elevation 1:100

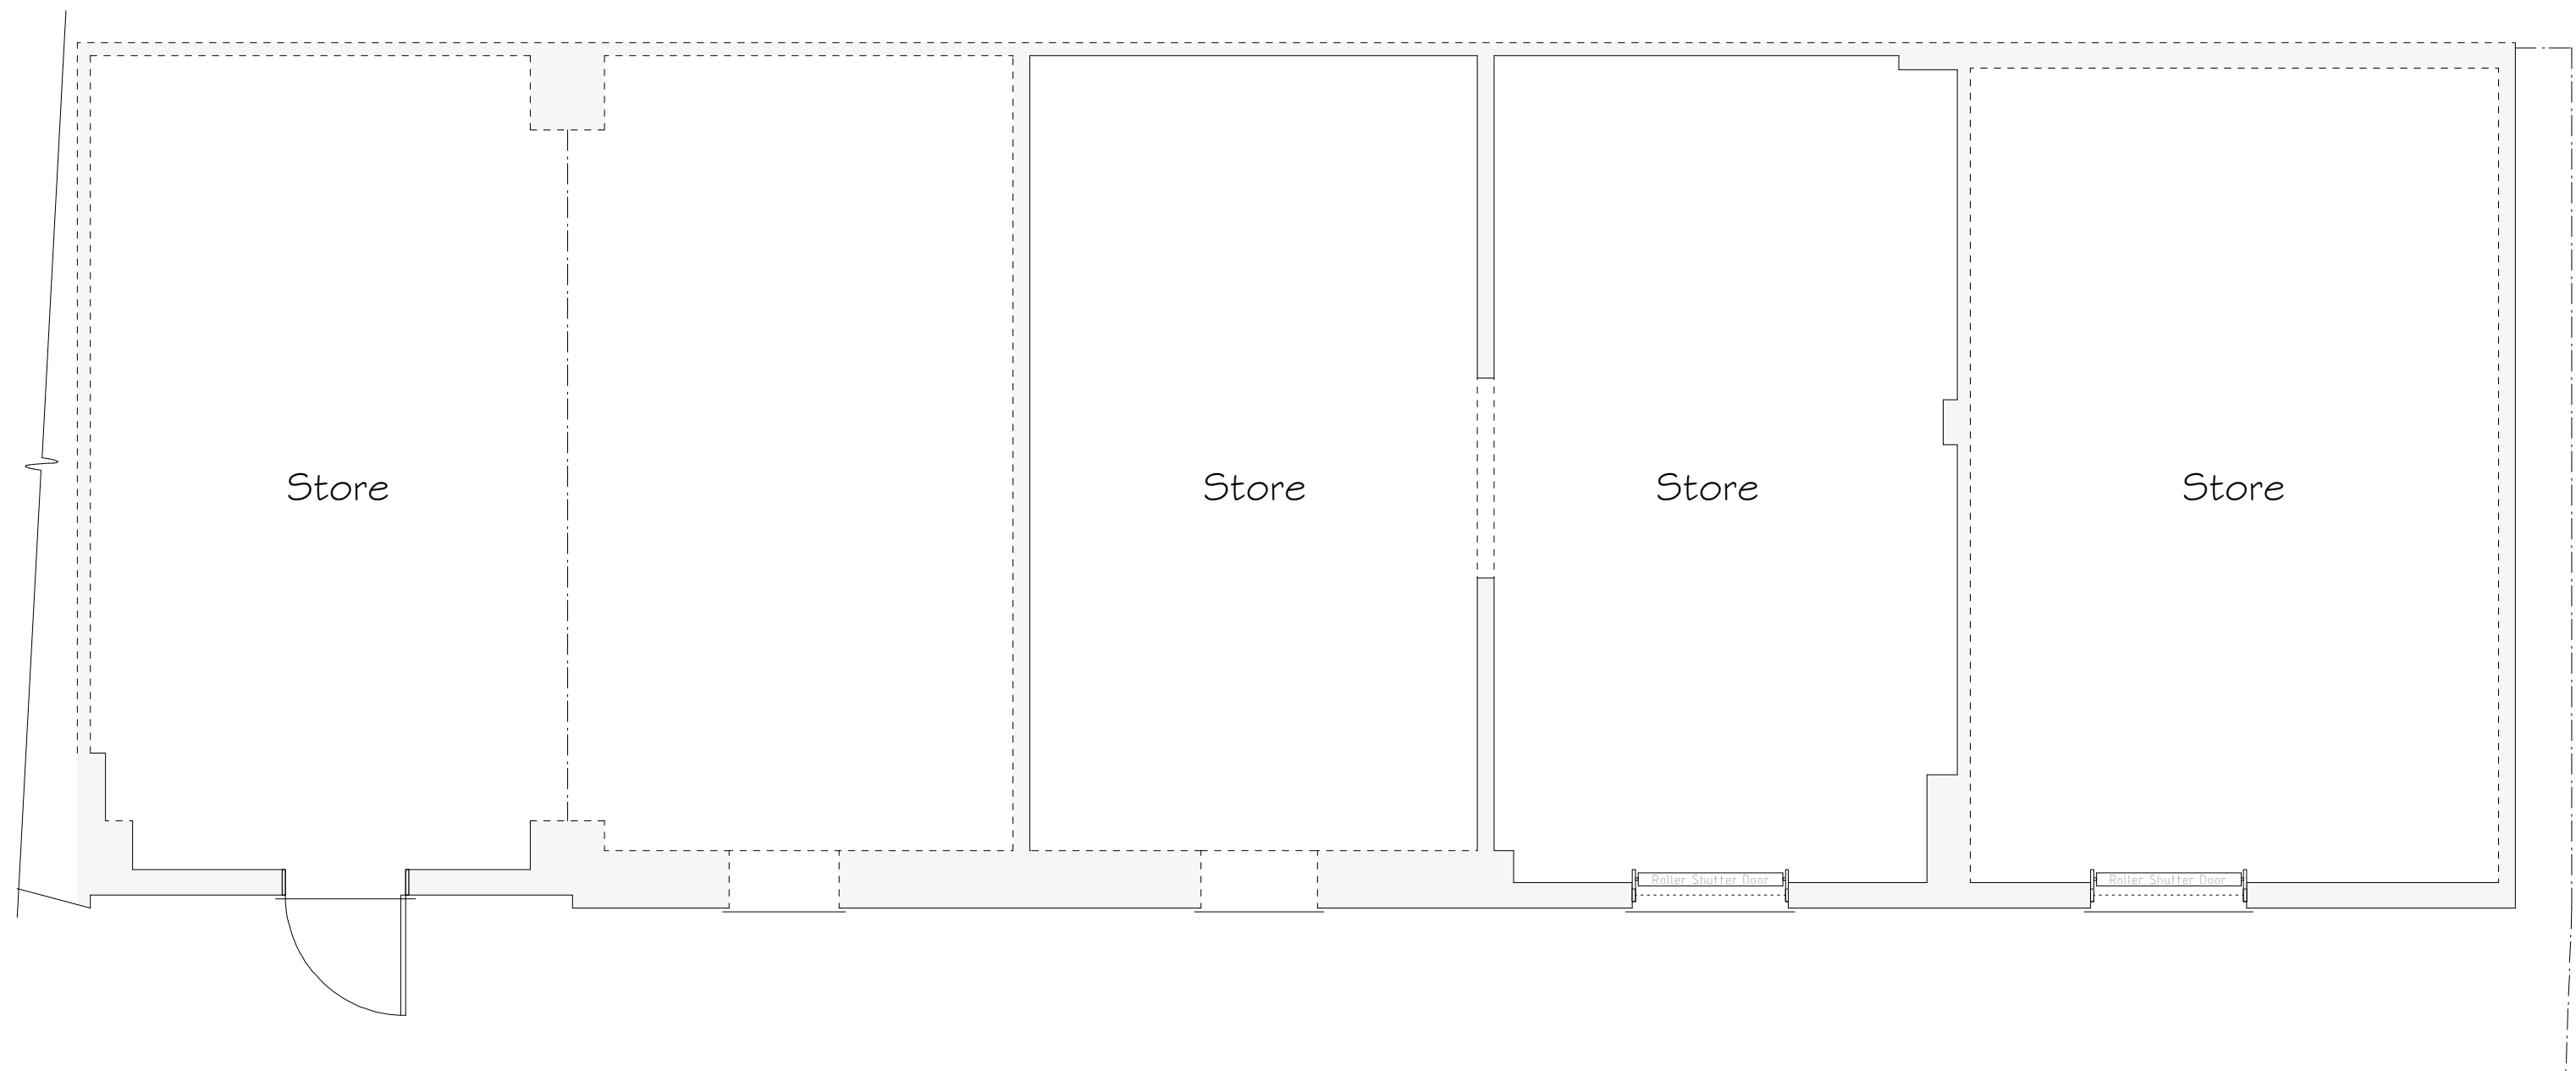

Ground Floor Plan 1:50

A	08/2022	Doors Update	AV
Rev	Date	Detail	Initial

Project: Proposed Alterations to, Rear of Tyre Trend, Railway Road, Rhosddu, Wrexham, LL11 2DH	
Title: Existing	Scale: (A2) 1:50 & 1:100

Drawn By: A.Valentine	Date: June 2022
Drawing No: W189/001	Sheet: 1 of 1

Office 3K4,
Redwither Business Tower,
Wrexham. LL13 9XT
Tel: 01978 356500
www.blueprintarchitectural.com
© copyright all rights reserved