

All dimensions and levels to be checked on site

Any discrepancies are to be reported to the Architect before any work commences

This drawing shall not be scaled to ascertain any dimensions, work to figured dimensions only

This drawing shall not be reproduced without express written permission from AFL Architects Ltd.


DISCLAIMER
When this drawing is issued in CAD, it is an uncontrolled version issued for information only, to enable the recipient to prepare their own documents/drawings for which they are solely responsible.

SOFTWARE INTEROPERABILITY
AFL prepared this drawing using Autodesk REVIT Architecture.


AFL does not accept liability for any loss or degradation of any information held in the drawing resulting from the translation from the original file format to any other file format or from the recipient's reading of it in any other programme.




1 Elevation East
1 : 200

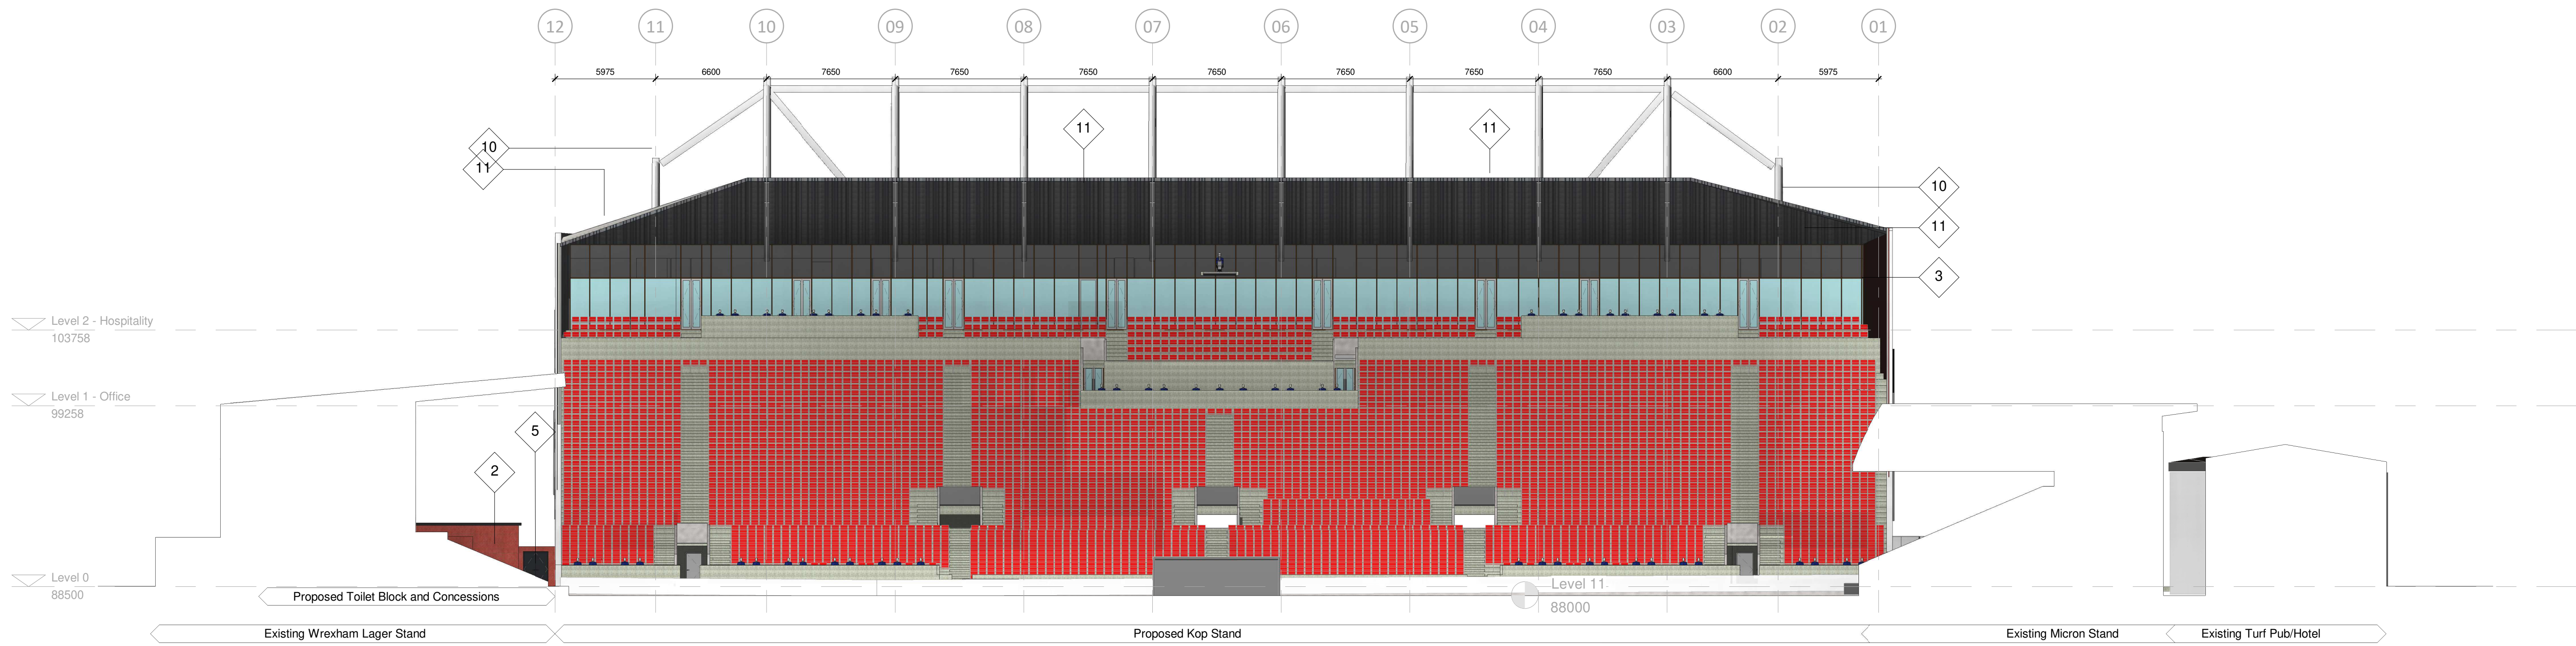

3 Pitch Elevation
1 : 200

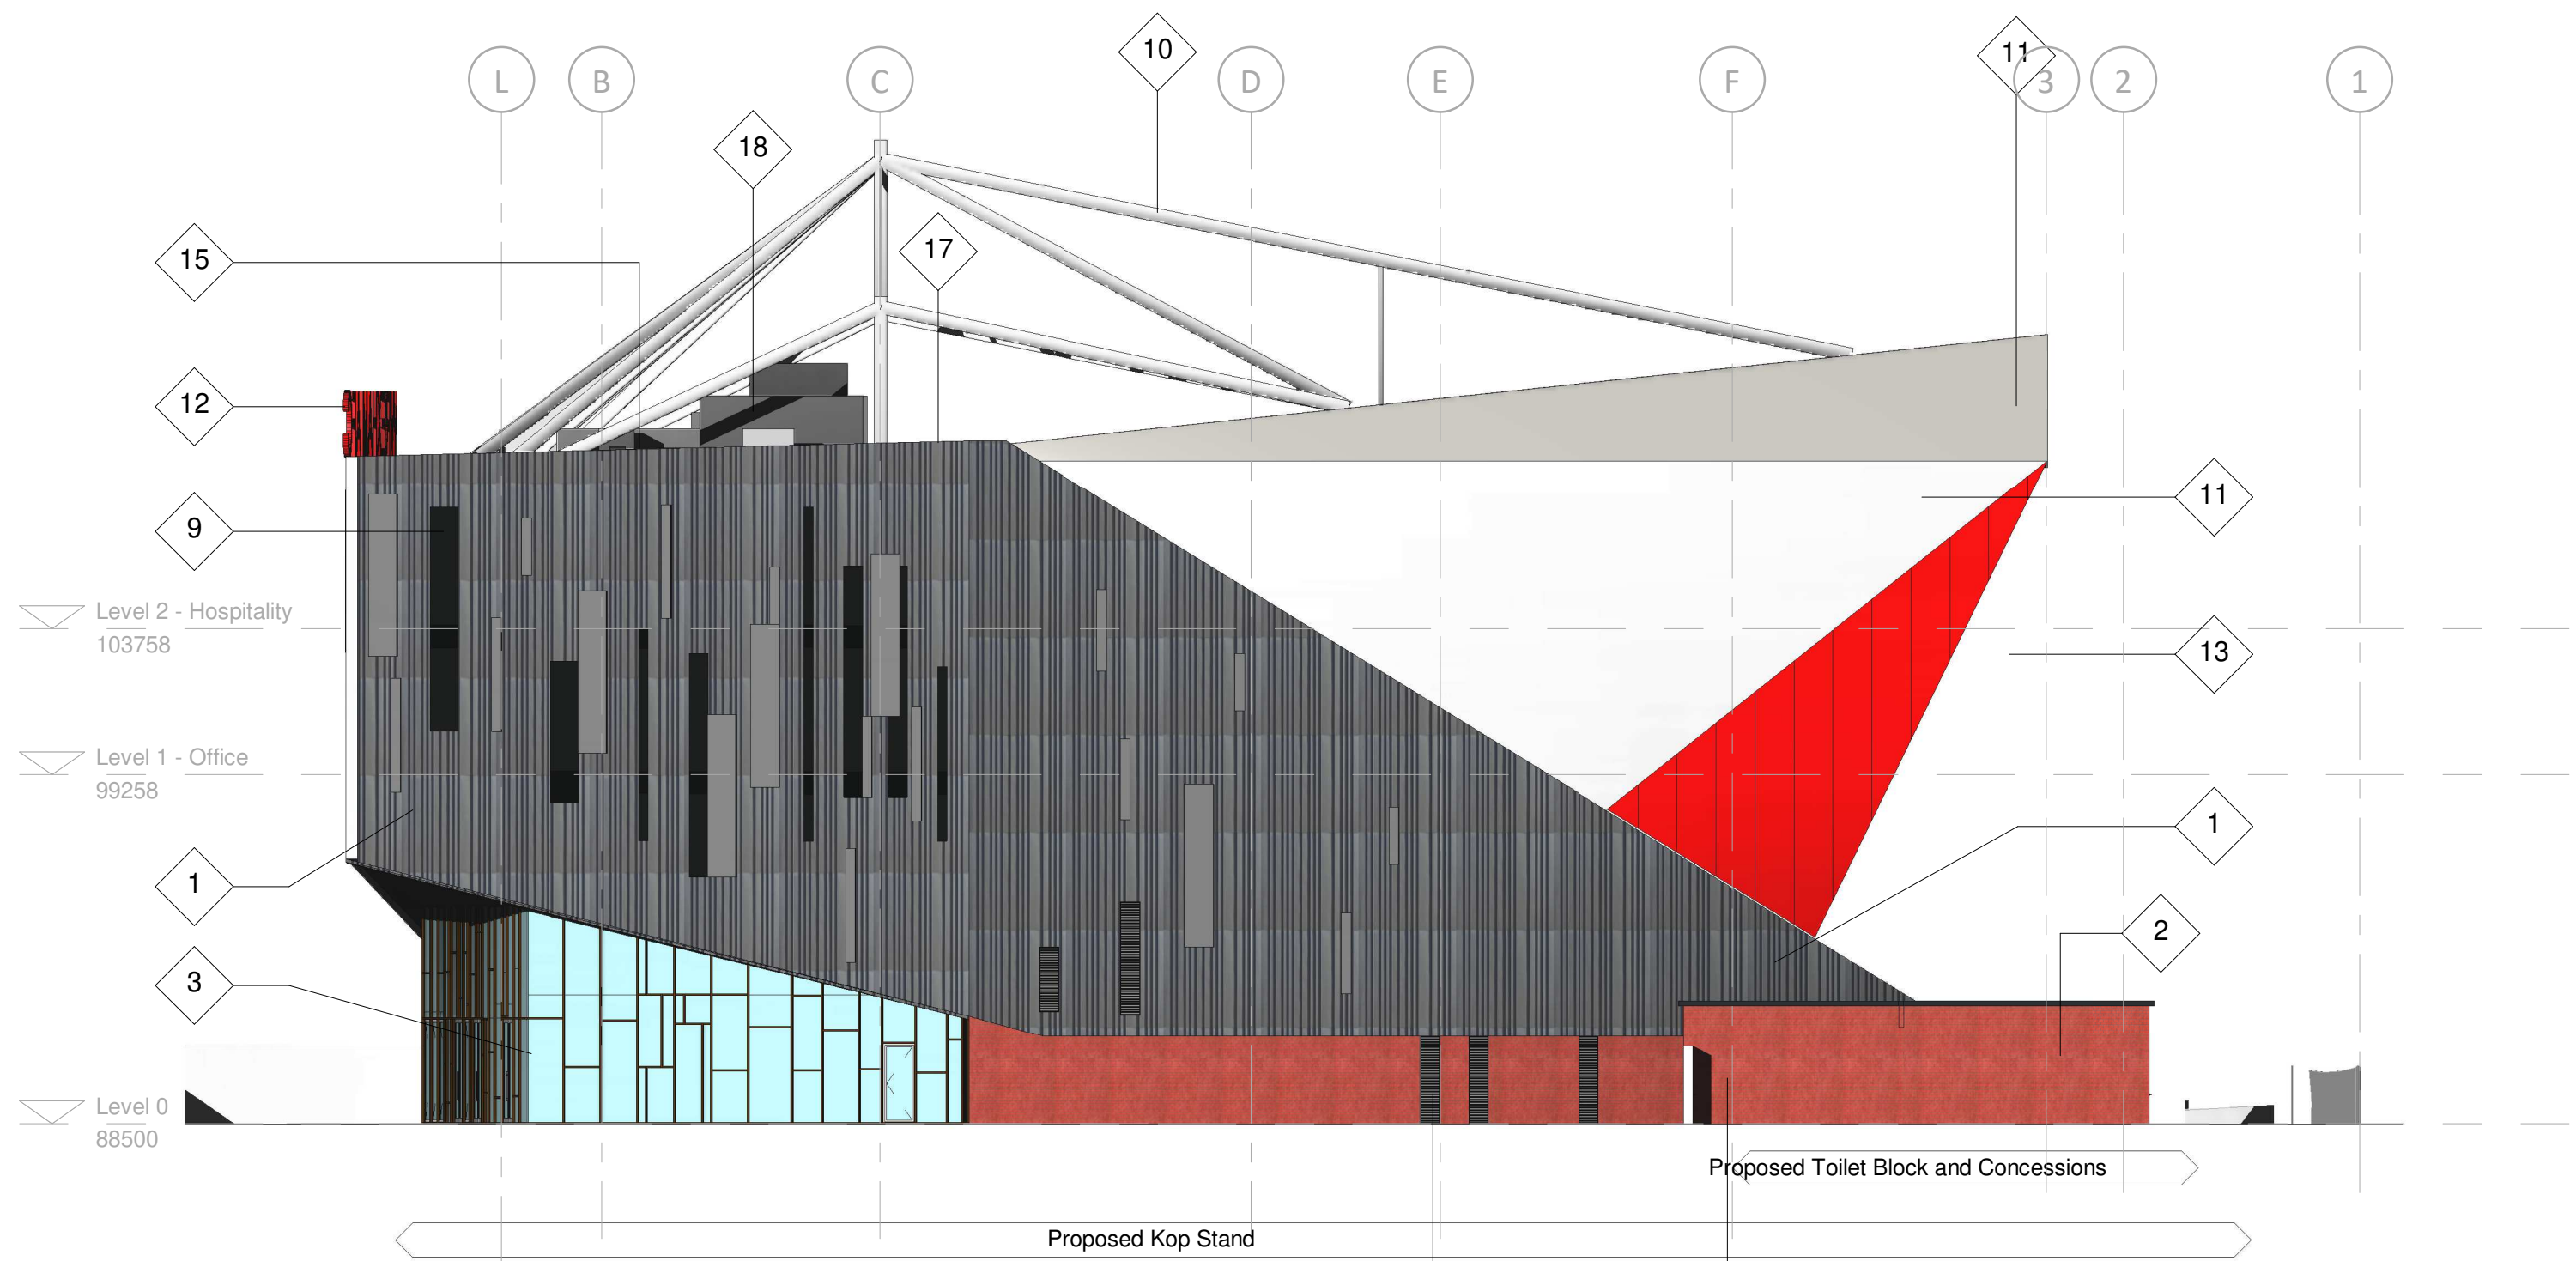


2 Proposed North Elevation
1 : 200

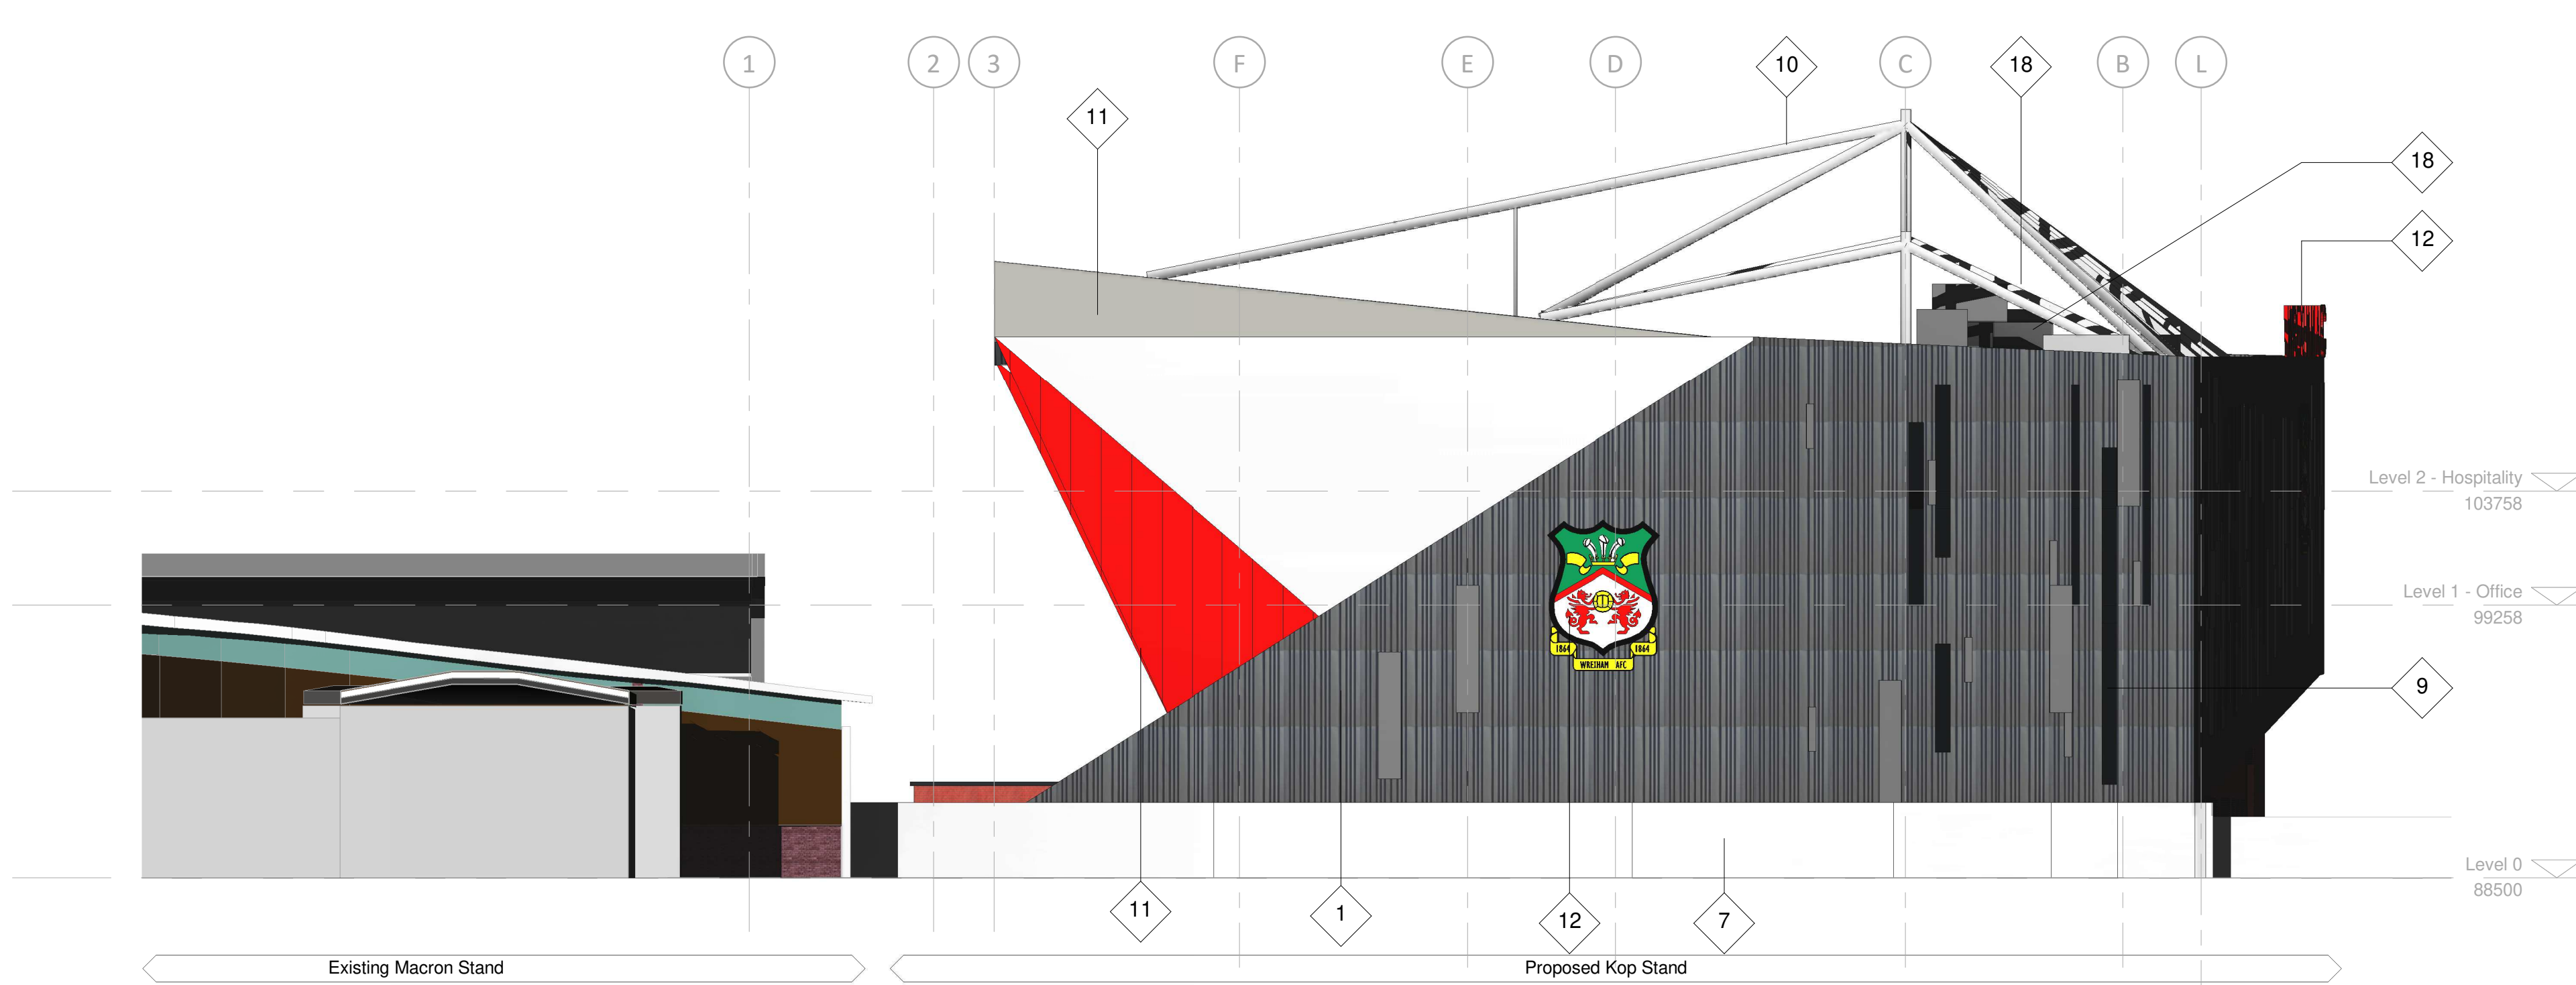

4 Proposed South Elevation
1 : 200

EXTERNAL MATERIALS KEY NOTE

1. Metal Cladding consisting of metal casettes with differing thickness to give coal like effect finished in dark grey
2. Local Red Brick
3. Curtain Wall with clear glass panels and intergl doors
4. Roller Shutter in same colour as cladding (dark grey)
5. Metal door in same colour as cladding (dark grey)
6. Metal Louver in same colour as cladding (dark grey)
7. Existing Rendered Boundary Wall
8. Metal louvered Door in same colour as cladding (dark grey)
9. Dark grey tinted glazing and spandrel panels
10. Painted Structural Steel (Col White)
11. Aluminium Roof Sheet
12. Indicative Signage (to separate application)
13. Red Polycarbonate Sheet
14. Green Roof
15. Head of Star AOV
16. Access Hatch
17. PV Panels
18. Rooftop Plant
19. Metal Louvre - Col Dark grey
20. Blue roof with gravel finish

 

PS	04.08.22	WR	PLANNING ISSUE
PS	27.06.22	WR	DRAFT PLANNING ISSUE
P4	13.06.22	WR	WIP ISSUE
P5	30.05.22	WR	WIP ISSUE
P2	26.05.22	WR	WIP ISSUE
P1	17.05.22	WR	WIP ISSUE

rev	rev	rev	rev	description
no.	date	by	checked	

project

Kop Development

location

Racecourse Ground

Employer

client



AFL Architects

2nd Floor

St Georges House

56 Peter Street

Manchester M2 3JG

T: +44(0)161 236 6263

F: +44(0)161 236 6484

W: www.afl-architects.com

E: mail@afl-uk.com

twitter.com/AFLArchitects

key plan

drawing title

GA, Elevations

AFL job number: scale @ AO drawn WR checked JR

211509 As indicated rev date 04.08.22

draw purpose status rev

PLANNING S2 P6

draw project origin zone level type role 7-digit no

WRX-AFL-Z4-ZZ-DR-A-20200