

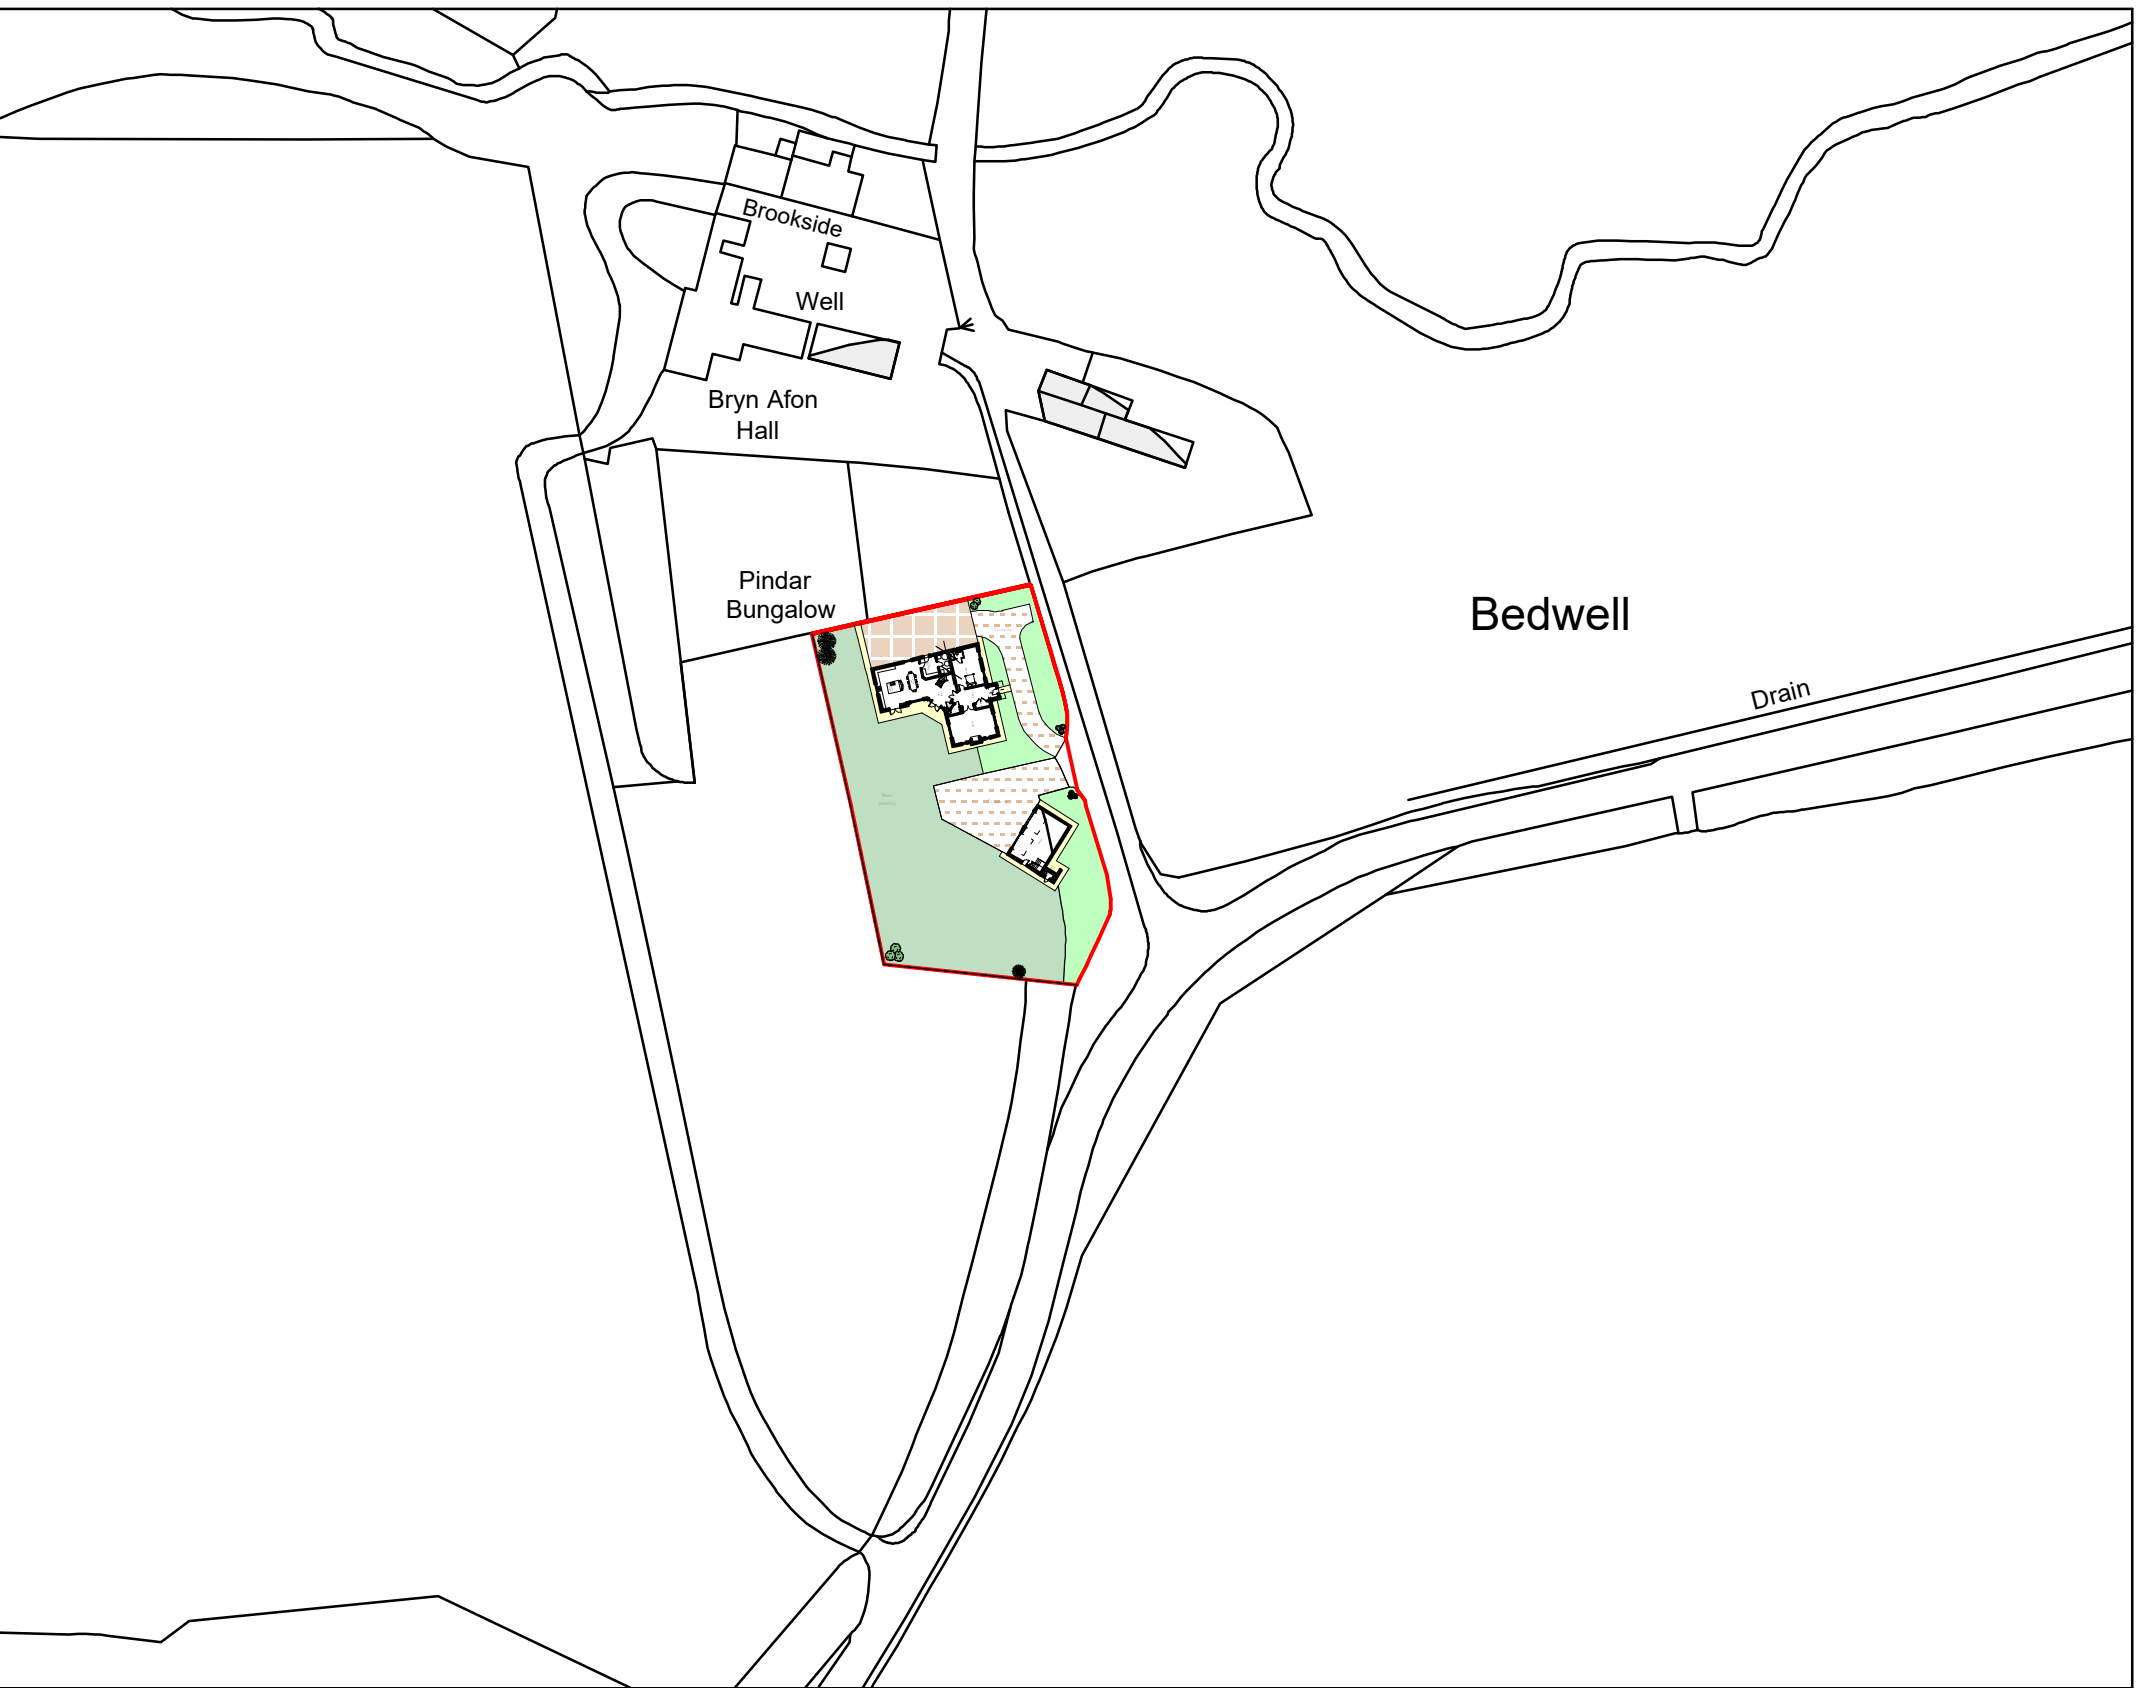


Pindar Bungalow

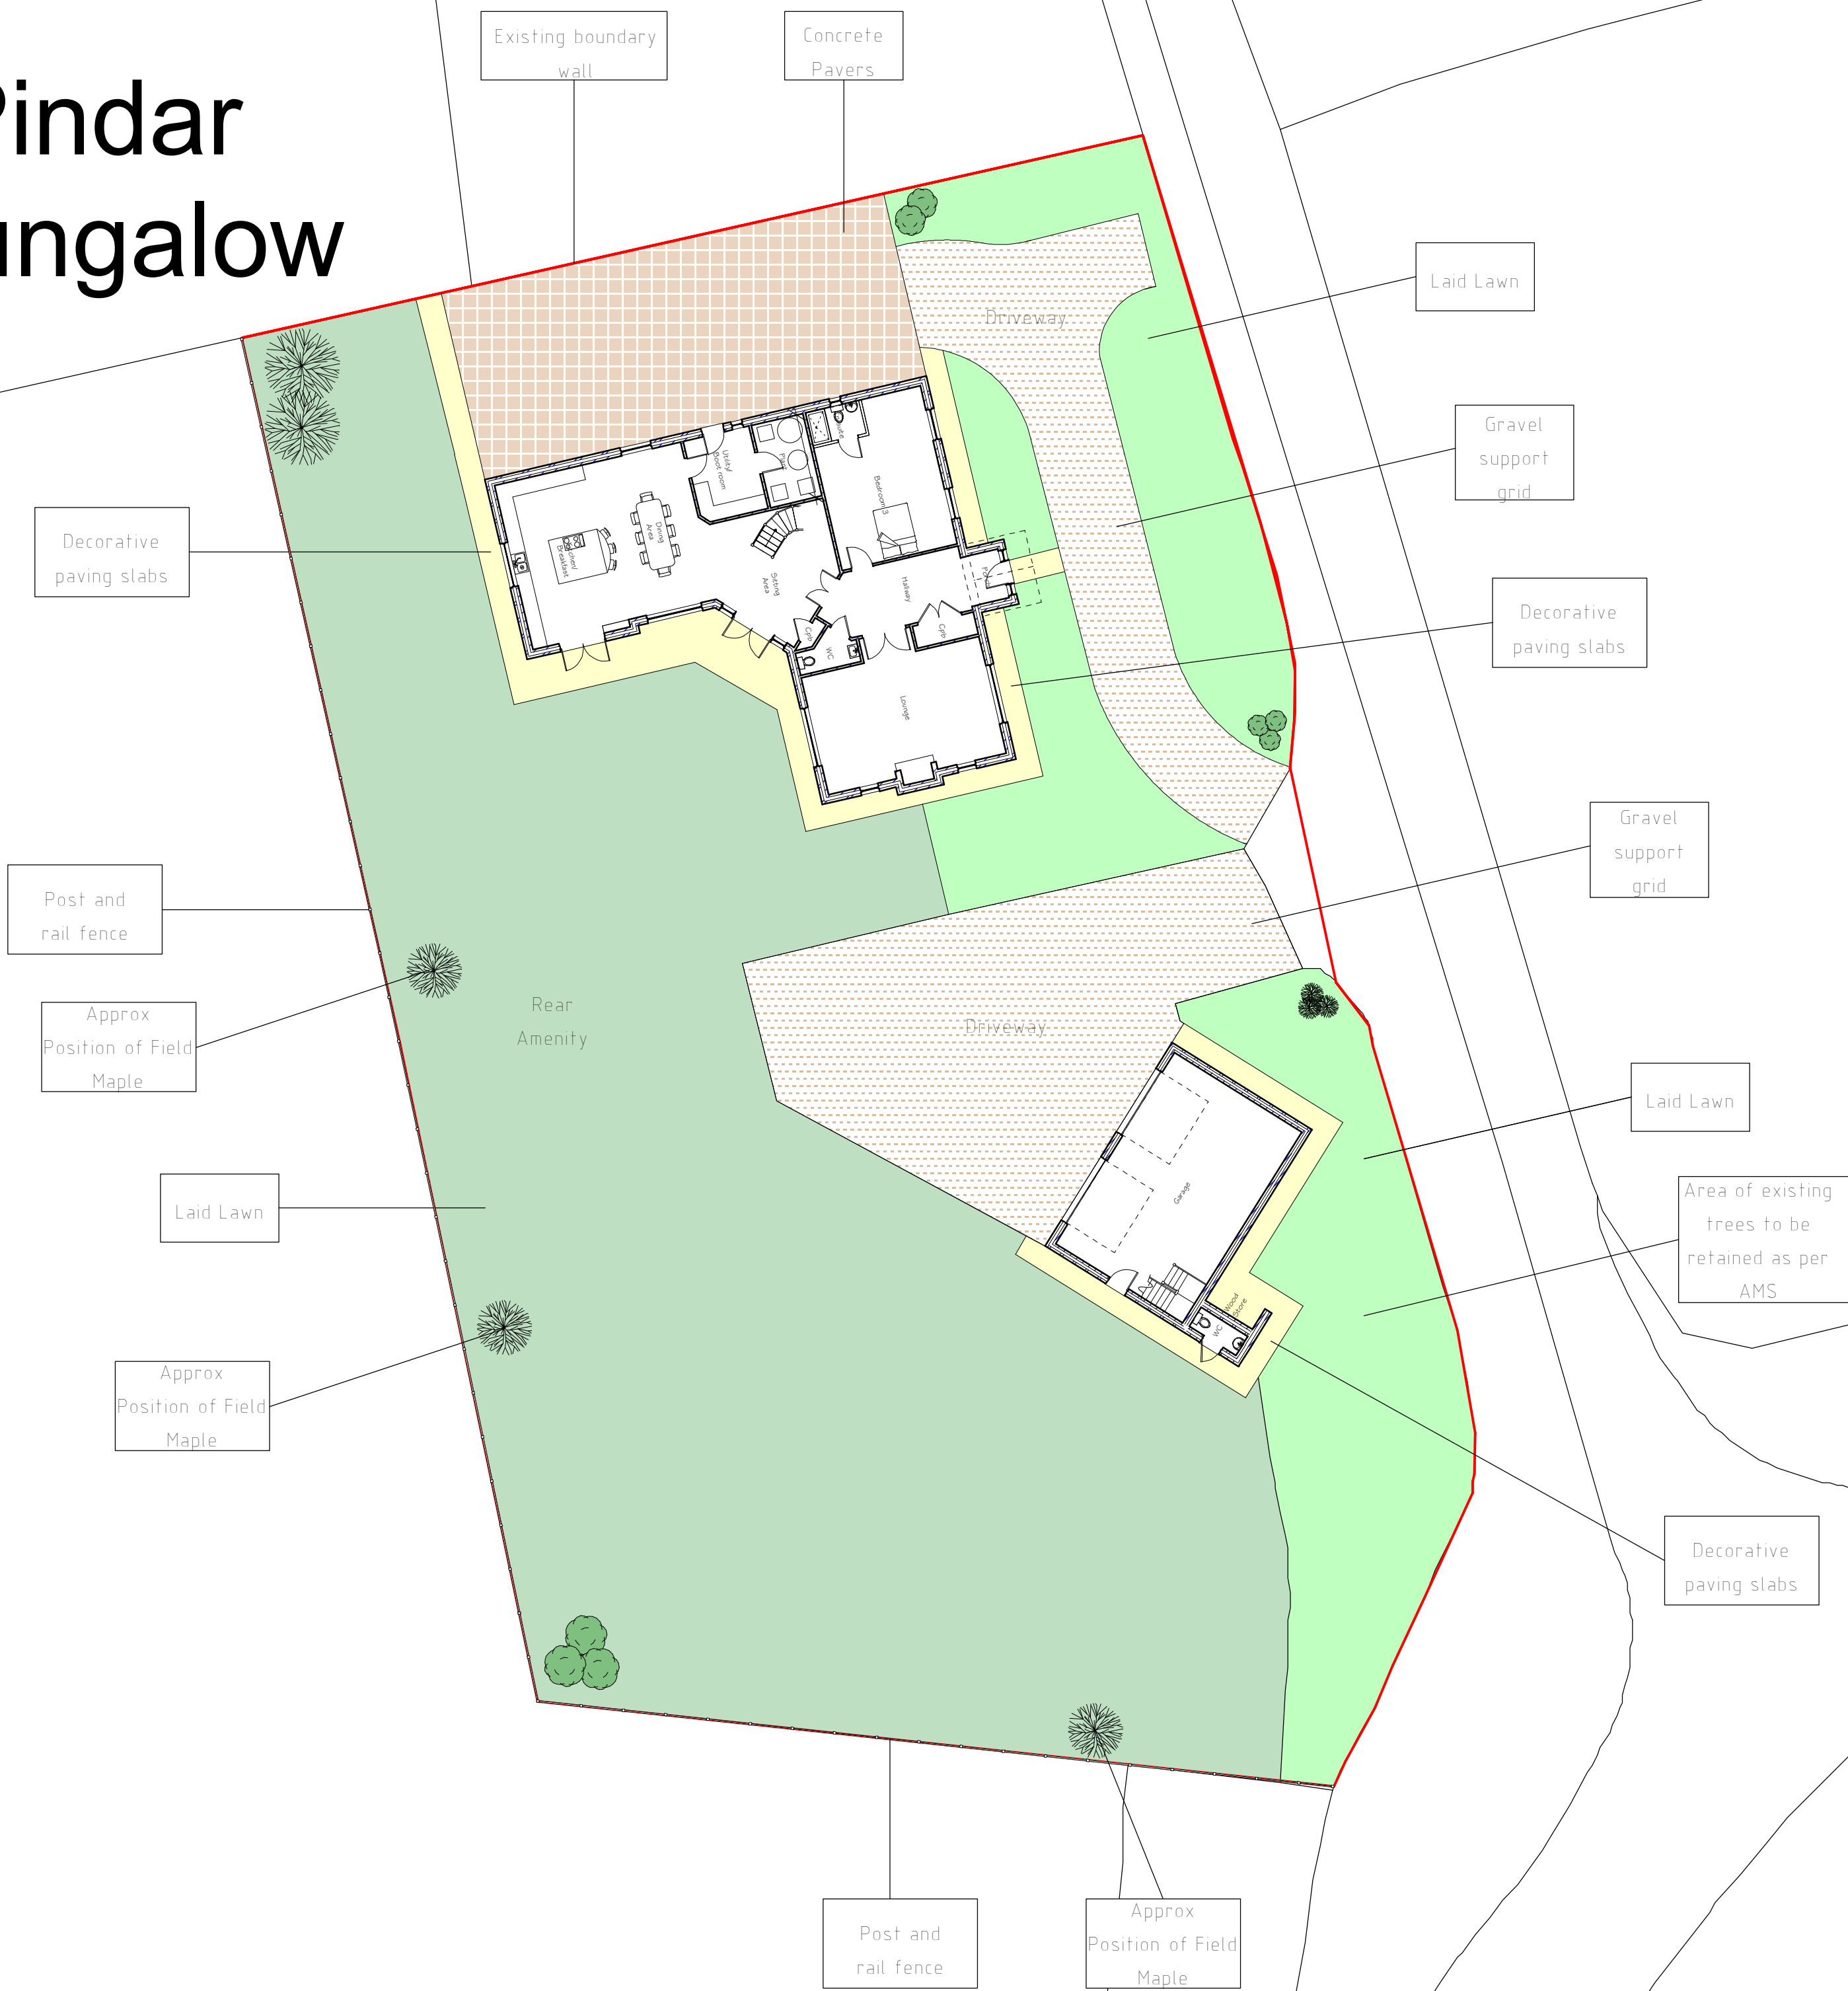

Location Plan 1:1250

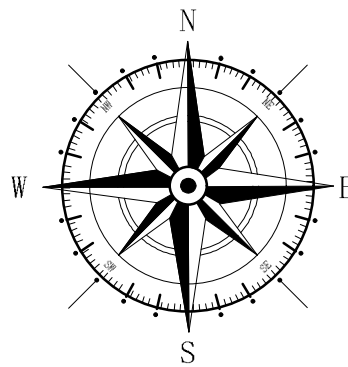

Rev	Date	Detail	Initial
C	30/22	Porch addition	D.J.E.
B	05/22	Update to Time of Planting	D.J.E.
A	03/22	Planting Stock Info Added	D.J.E.

Project: Proposed replacement dwelling, Pindar Bungalow, Kiln Lane, Cross Lanes, Wrexham	
Title: Landscaping Plan	Scale: (A1) 1:200
Drawn By: E.M.Jackson	Date: March 2022
Drawing No: S095/009	Sheet: 1 of 1

blueprint
architectural services

LABC partner

Office 3K4,
Redwither Business Tower,
Wrexham. LL13 9XT
Tel: 01978 356500
www.blueprintarchitectural.com
© copyright all rights reserved

Site Plan 1:200