


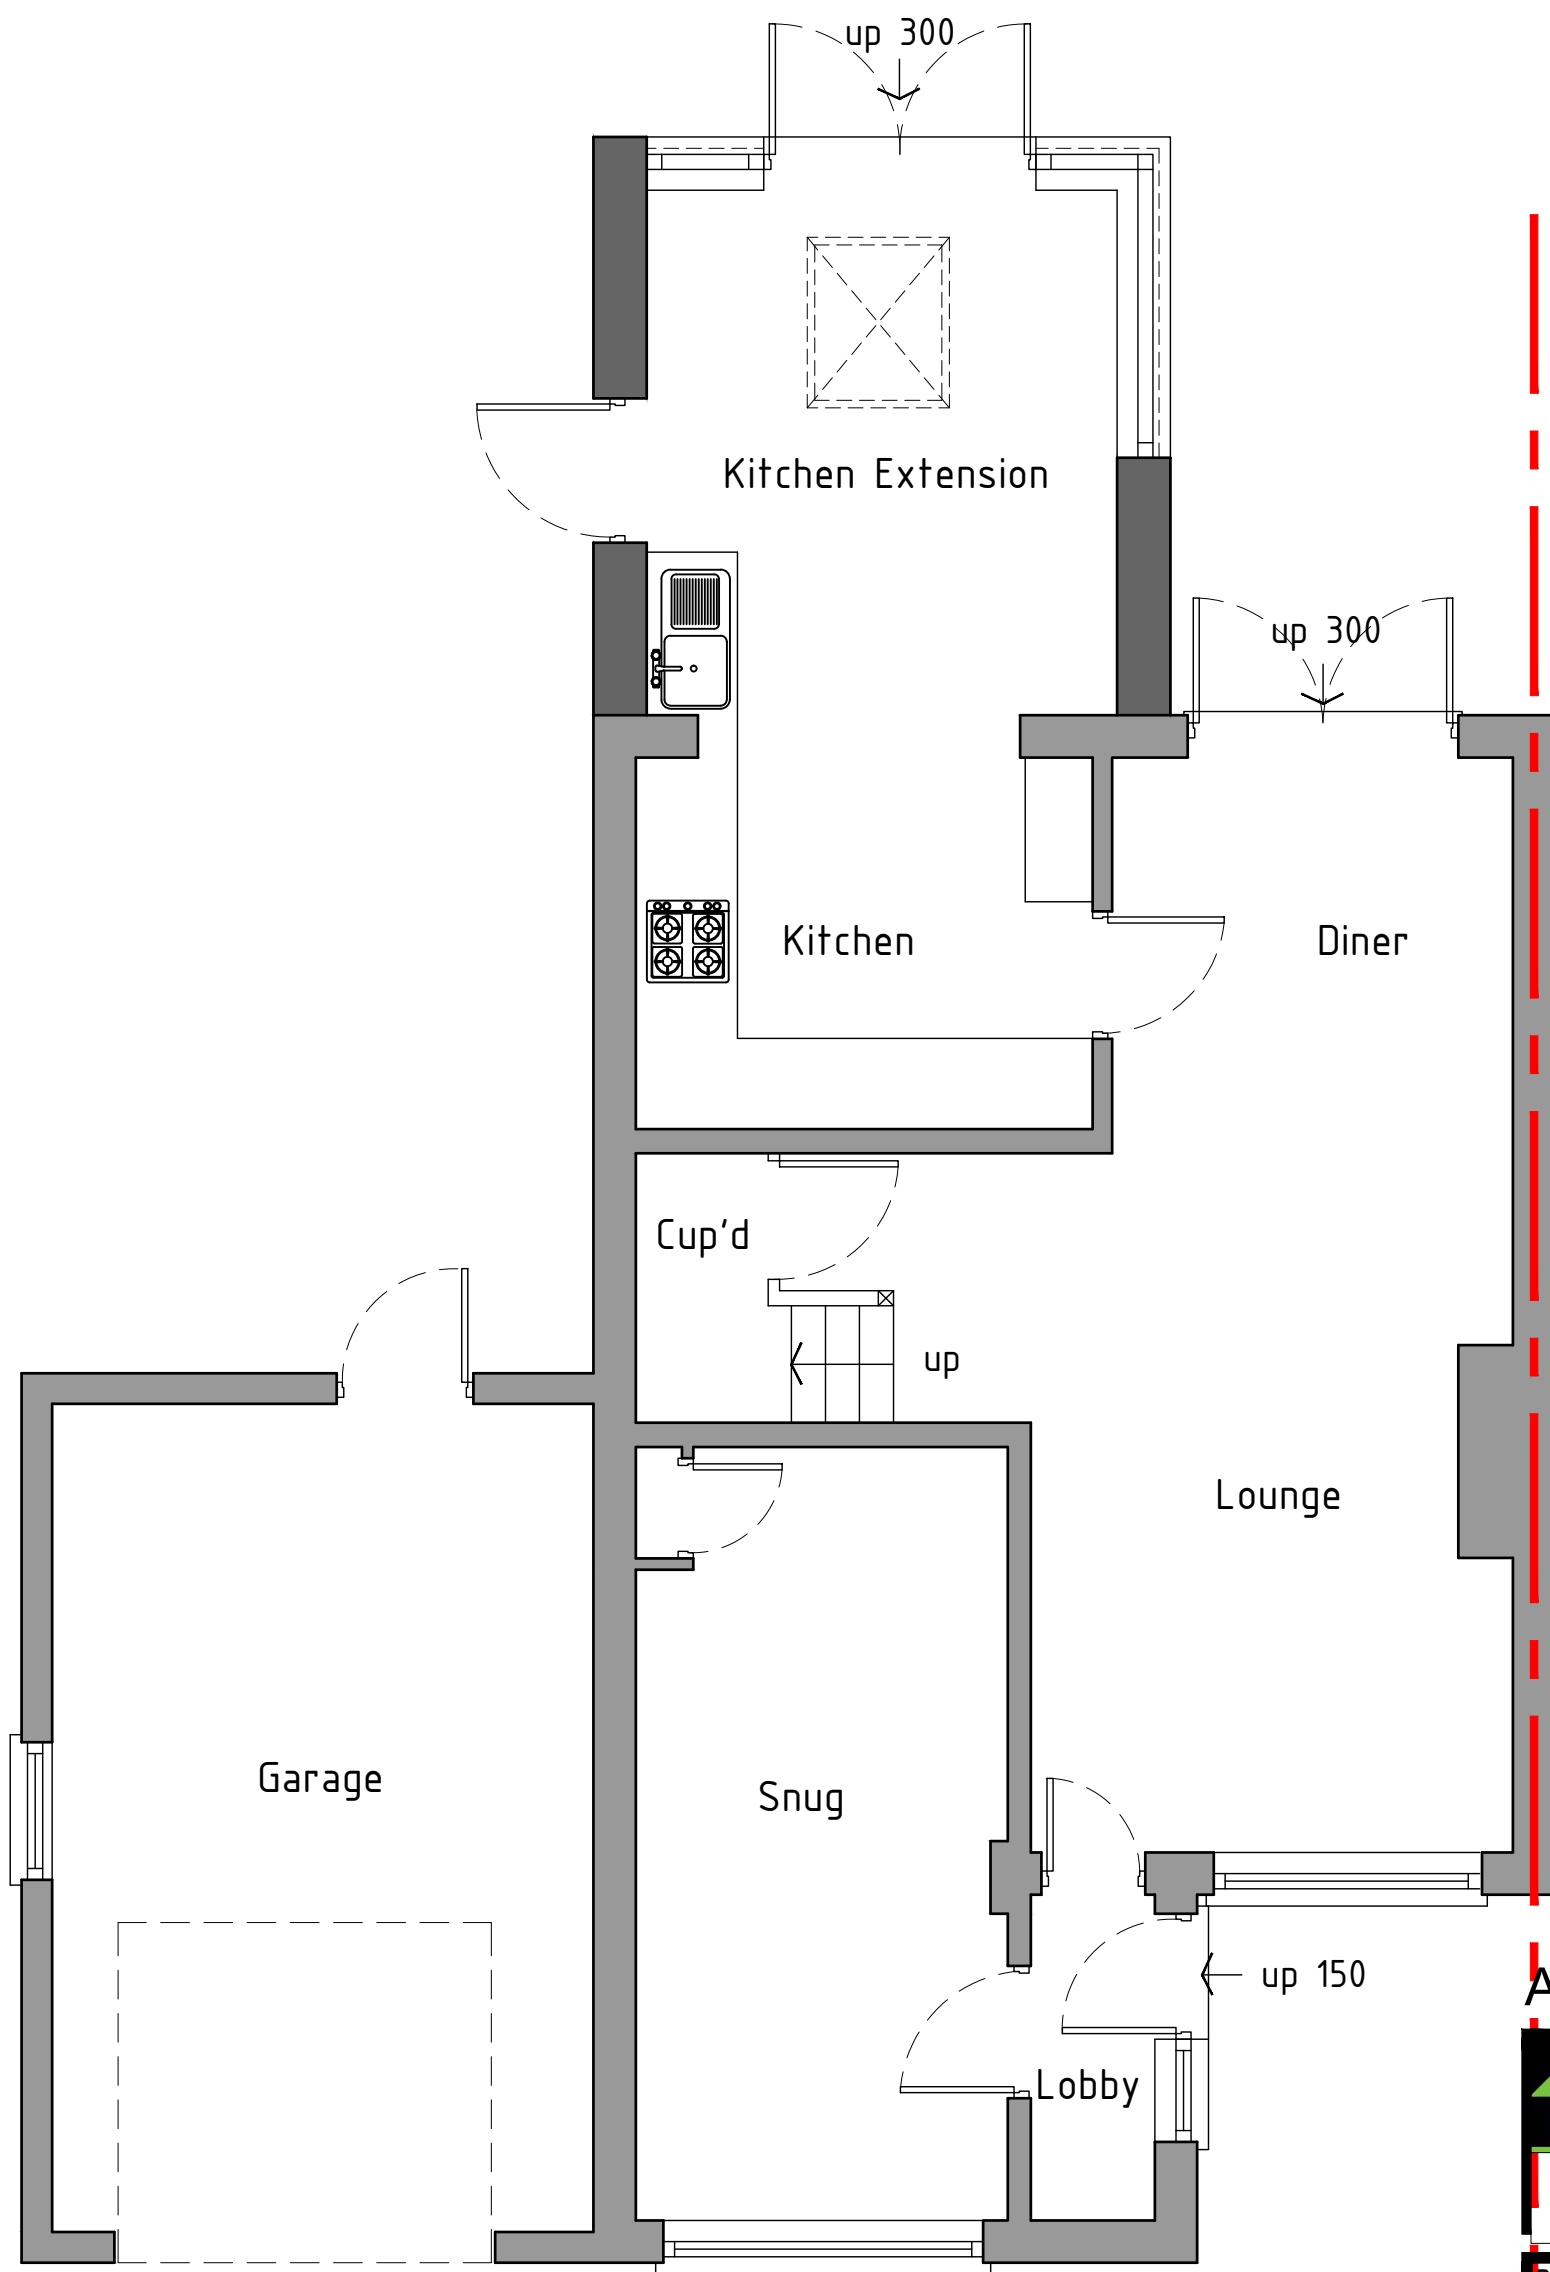

As Proposed



HDS Architectural Services, The Foundry,
15 Yorke Street, Wrexham
LL13 9JY
Tel (01978) 345250
www.hdsarchitectural.co.uk

Project; 90 Mile Barn Road, Borras, Wrexham, LL13 9JY	
Title; As Proposed Ground Floor Plan	Scale (A3); 1:50
Dwg No; MB/PD/01	Date; 05.10.22
Revision;	

Ground floor plan 1:50