


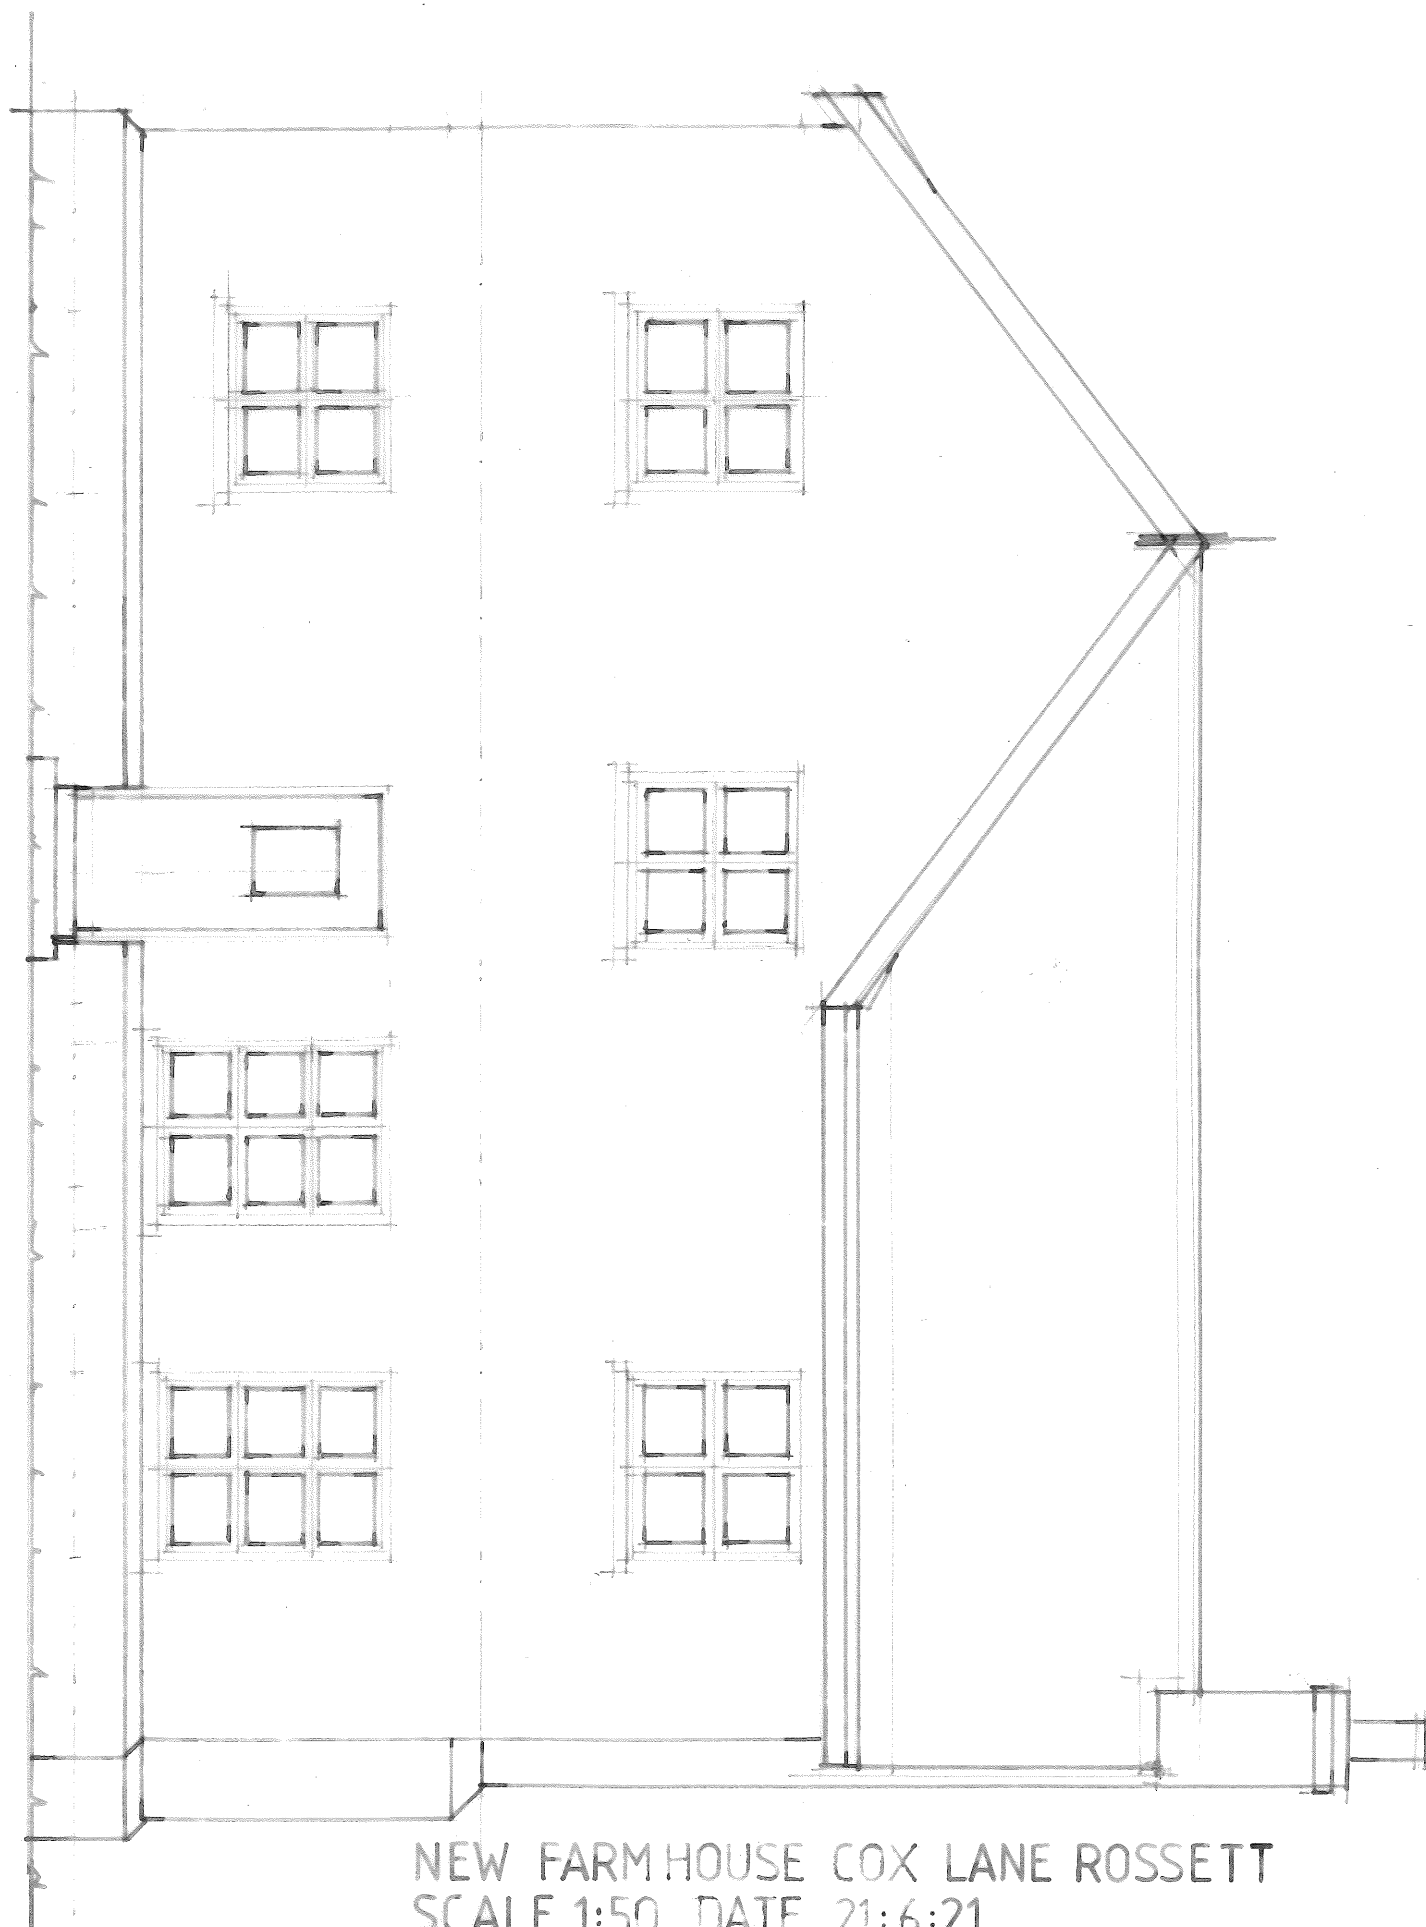

NEW FARMHOUSE COX LANE ROSSETT
SCALE 1:50 DATE 21:6:21
PROPOSED FRONT ELEVATION Dwg04 ©ARS

