




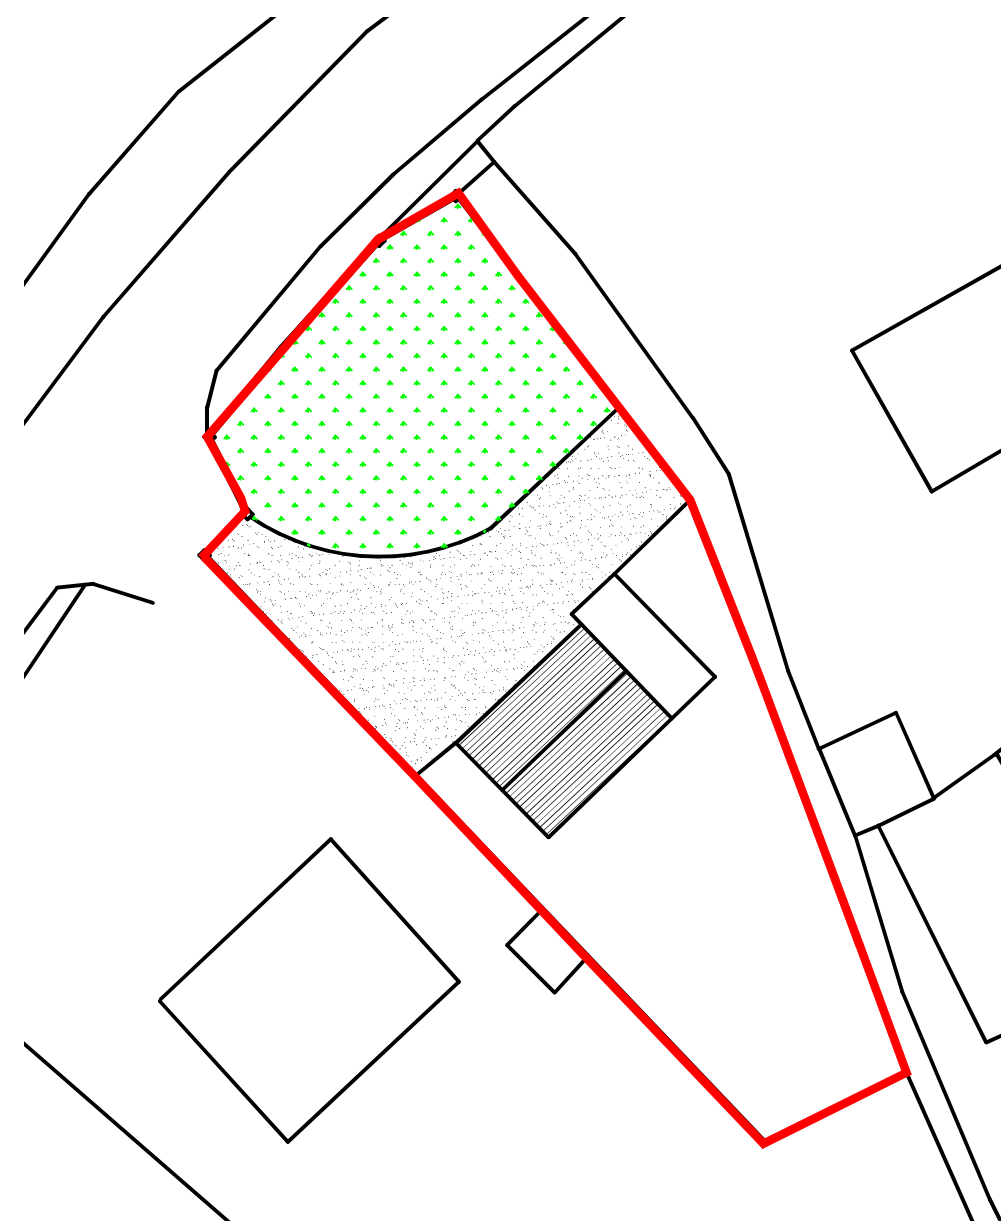


EXISTING BLOCK PLAN
1:500

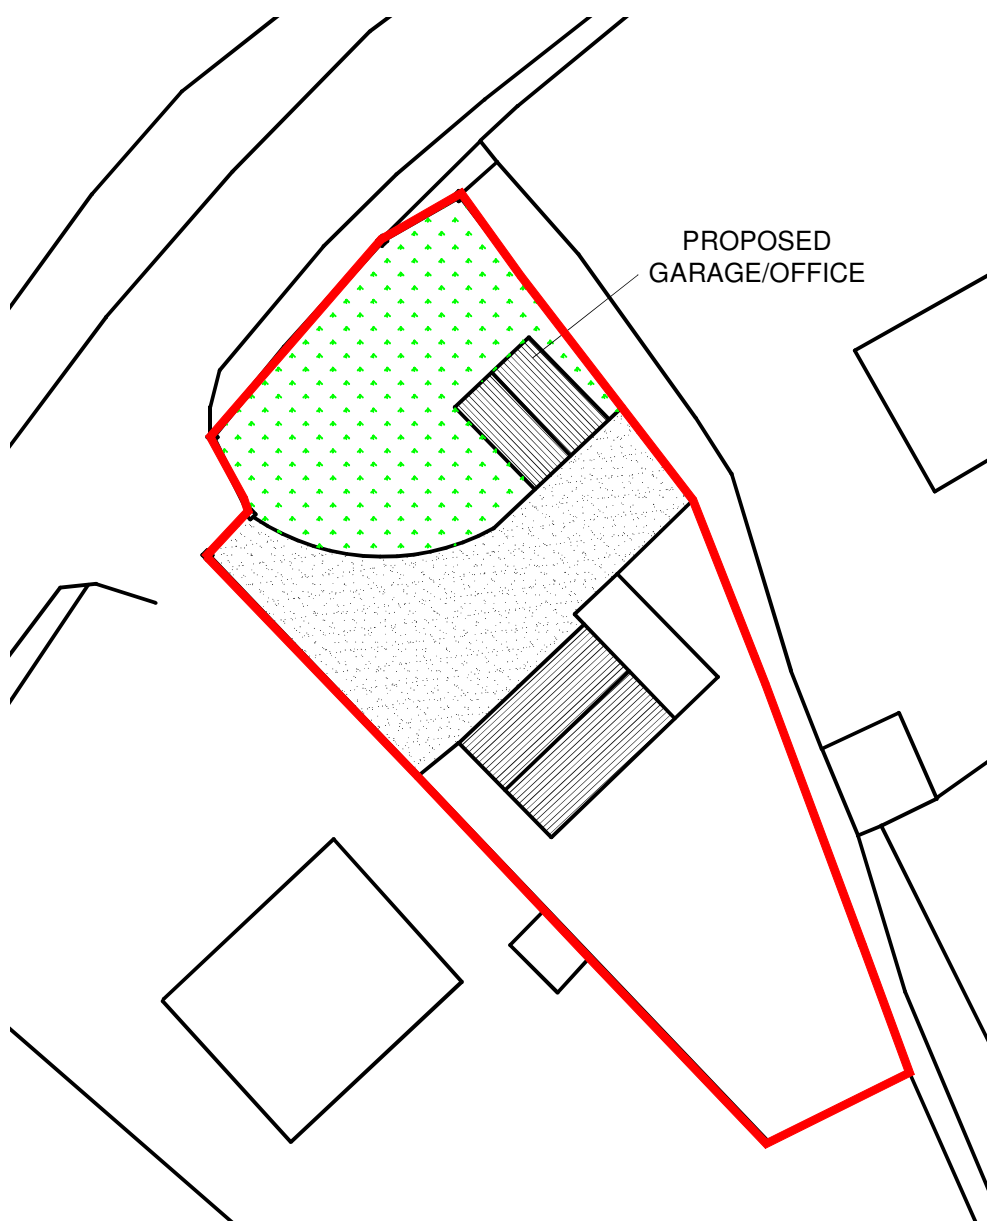


PROPOSED BLOCK PLAN
1:500

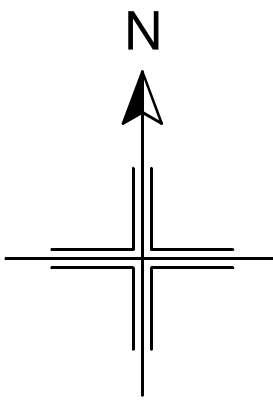


LOCATION PLAN
1:1250

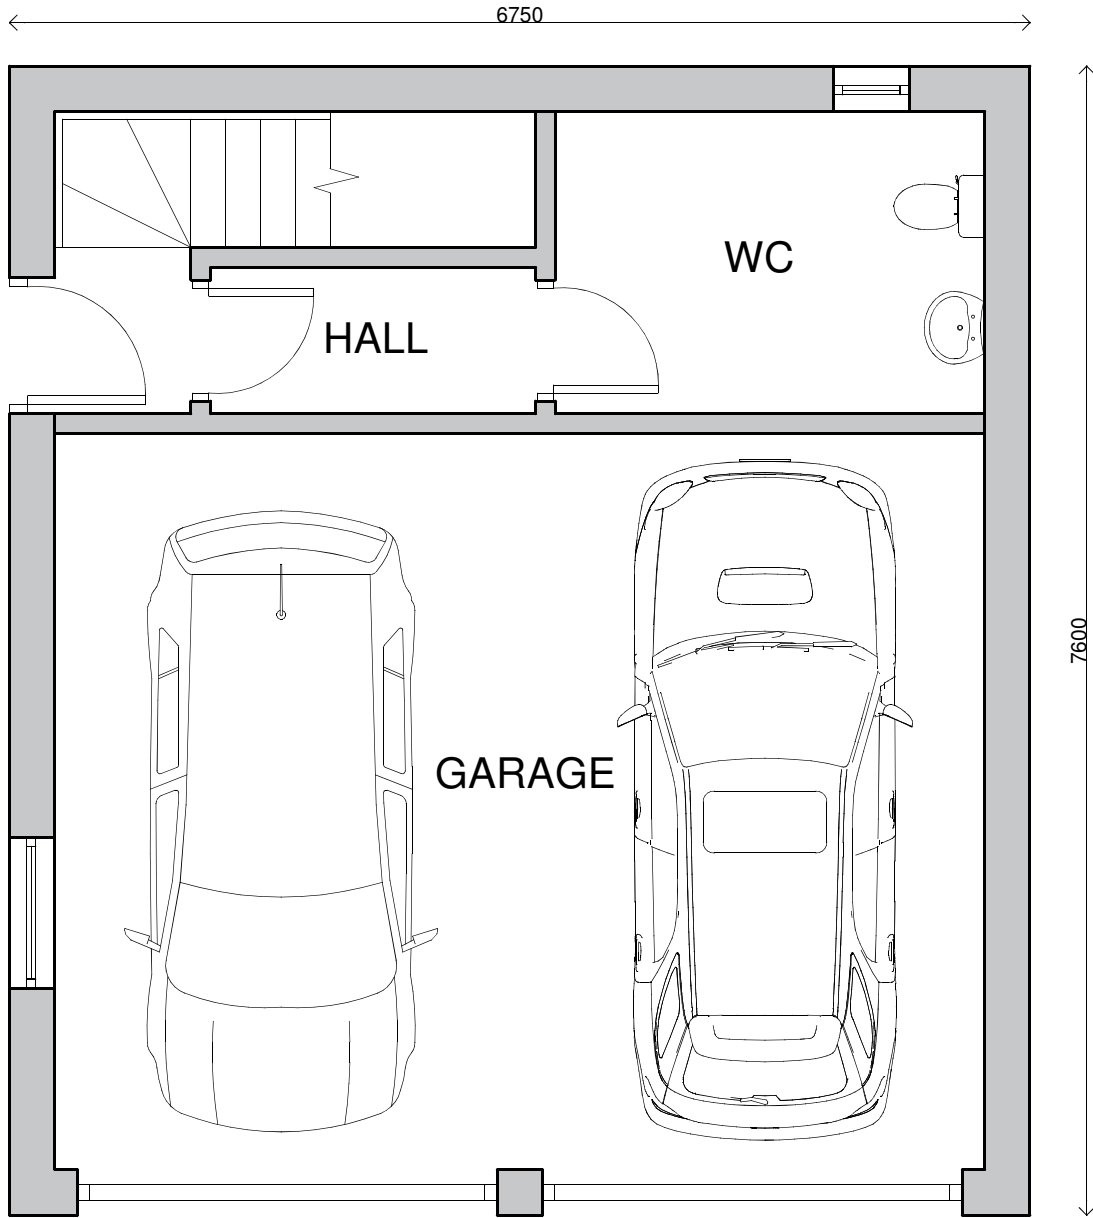


PROPOSED GROUND FLOOR PLAN
1:50

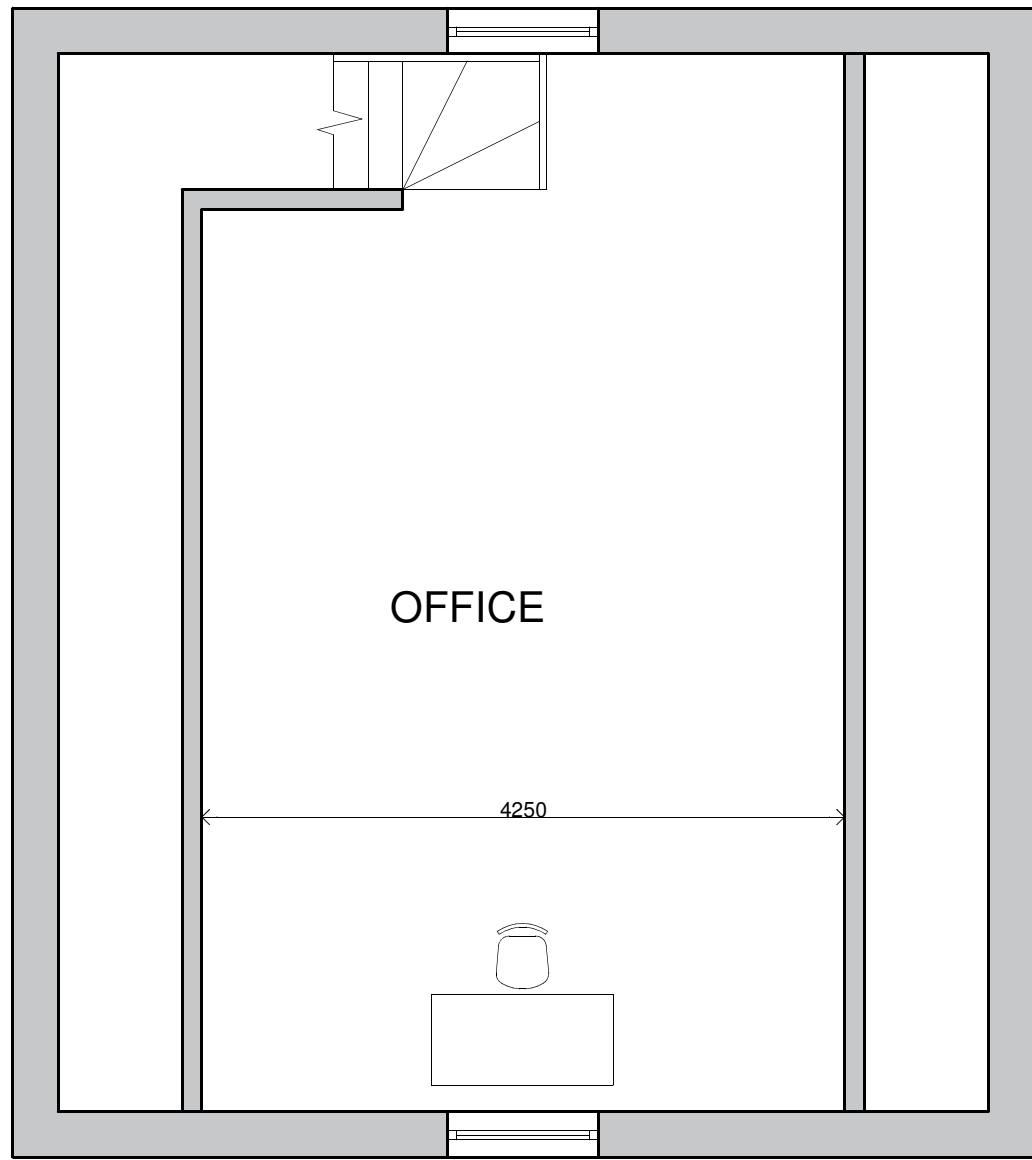


PROPOSED FIRST FLOOR PLAN
1:50

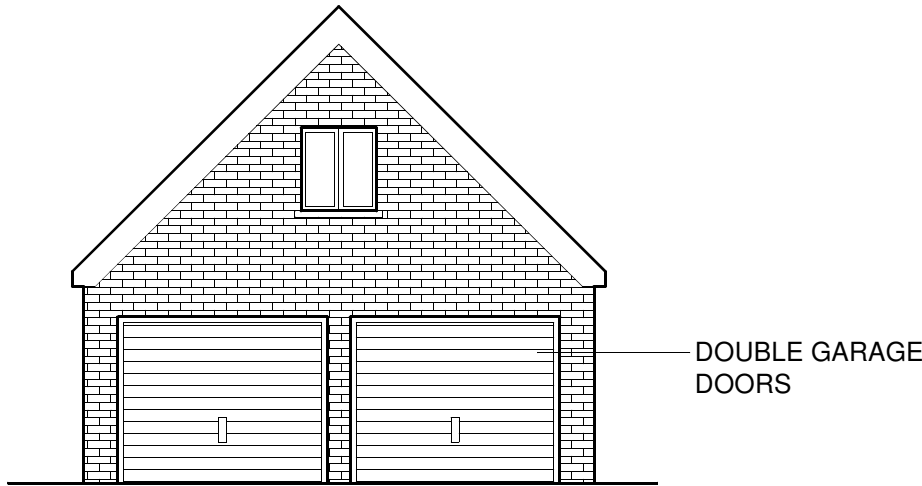


PROPOSED SOUTH ELEVATION
1:100

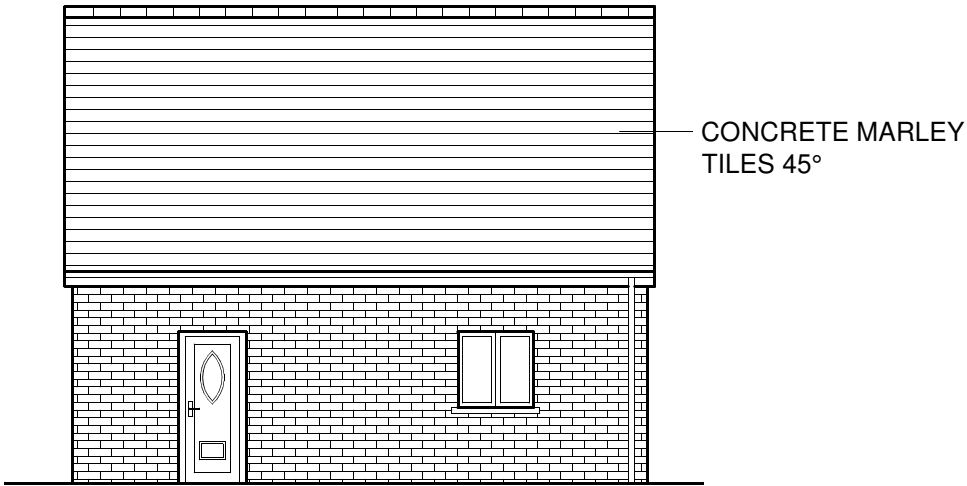

PROPOSED WEST ELEVATION
1:100

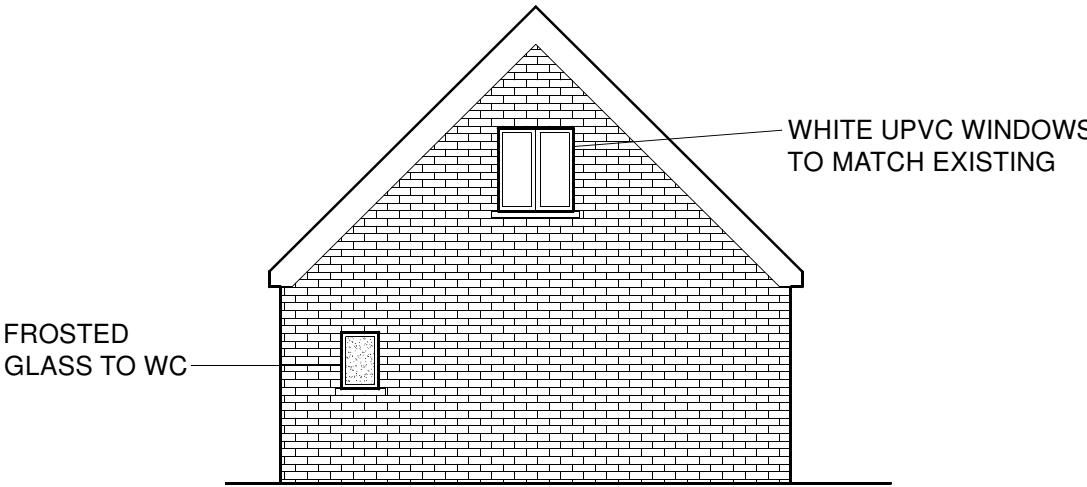

PROPOSED NORTH ELEVATION
1:100

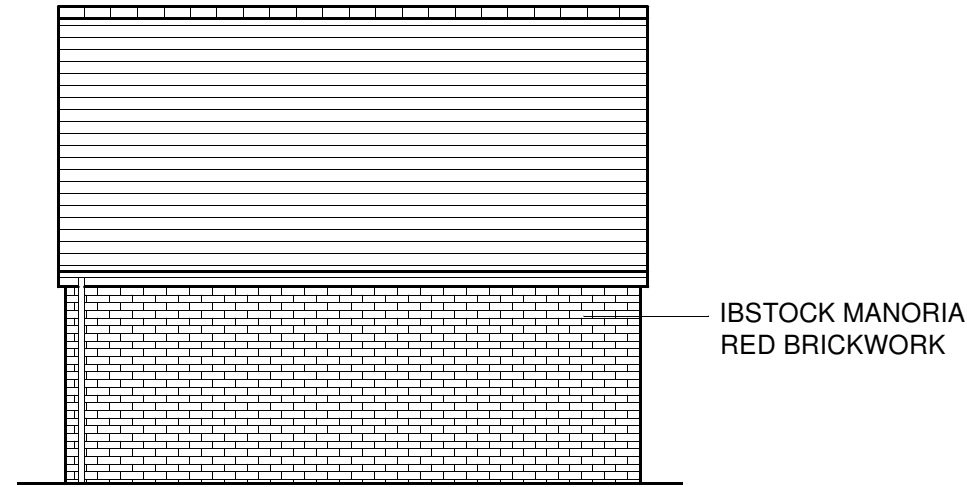

PROPOSED EAST ELEVATION
1:100

0 1M 5M
1:100

0 0.5M 2.5M
1:50

REVISIONS		
SITE DIMENSIONS TO BE CHECKED		
PROJECT M'S BROOK, THE CHEQUER, BRONINGTON, WHITCHURCH, SY132JQ		
PROPOSED GARAGE AND OFFICE		
DRAWING NUMBER	REV	
01		
DRAWING TITLE LOCATION, BLOCK & PROPOSED PLANS & ELEVATIONS		
SCALE AS INDICATED @ A1		