



PRINTED:		12/10/2022 17:19:13		
REV:	DESCRIPTION:	DATE:	BY:	CHK:
A	Title block amended	17.09.19	DP	
B	Revisions following Planning comments	10.04.20	DP	
C	Elevation amendments	13.05.21	DP	
D	Elevation amendments	18.05.21	DP	
E	Elevation amendments	20.06.21	DP	
F	EXTERNAL MATERIALS UPDATED	12/10/22	DP	

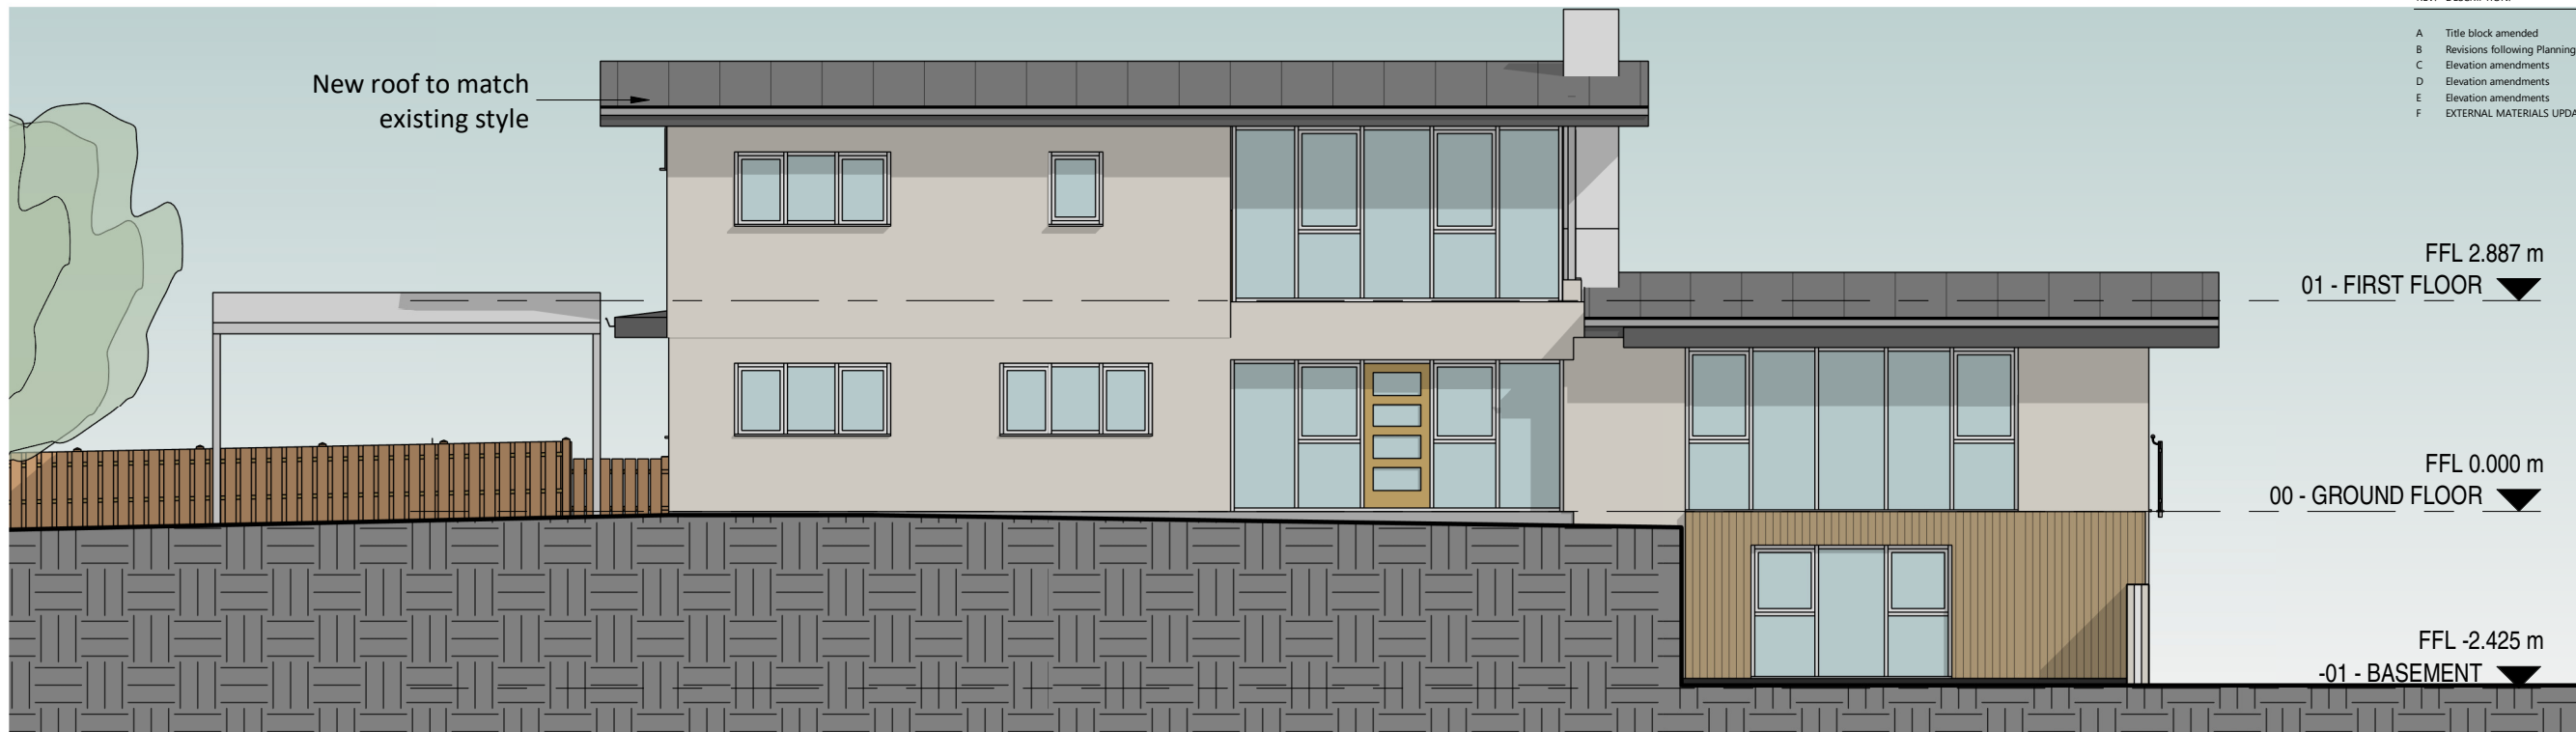


1 | Proposed Front Elevation

SCALE 1 : 100

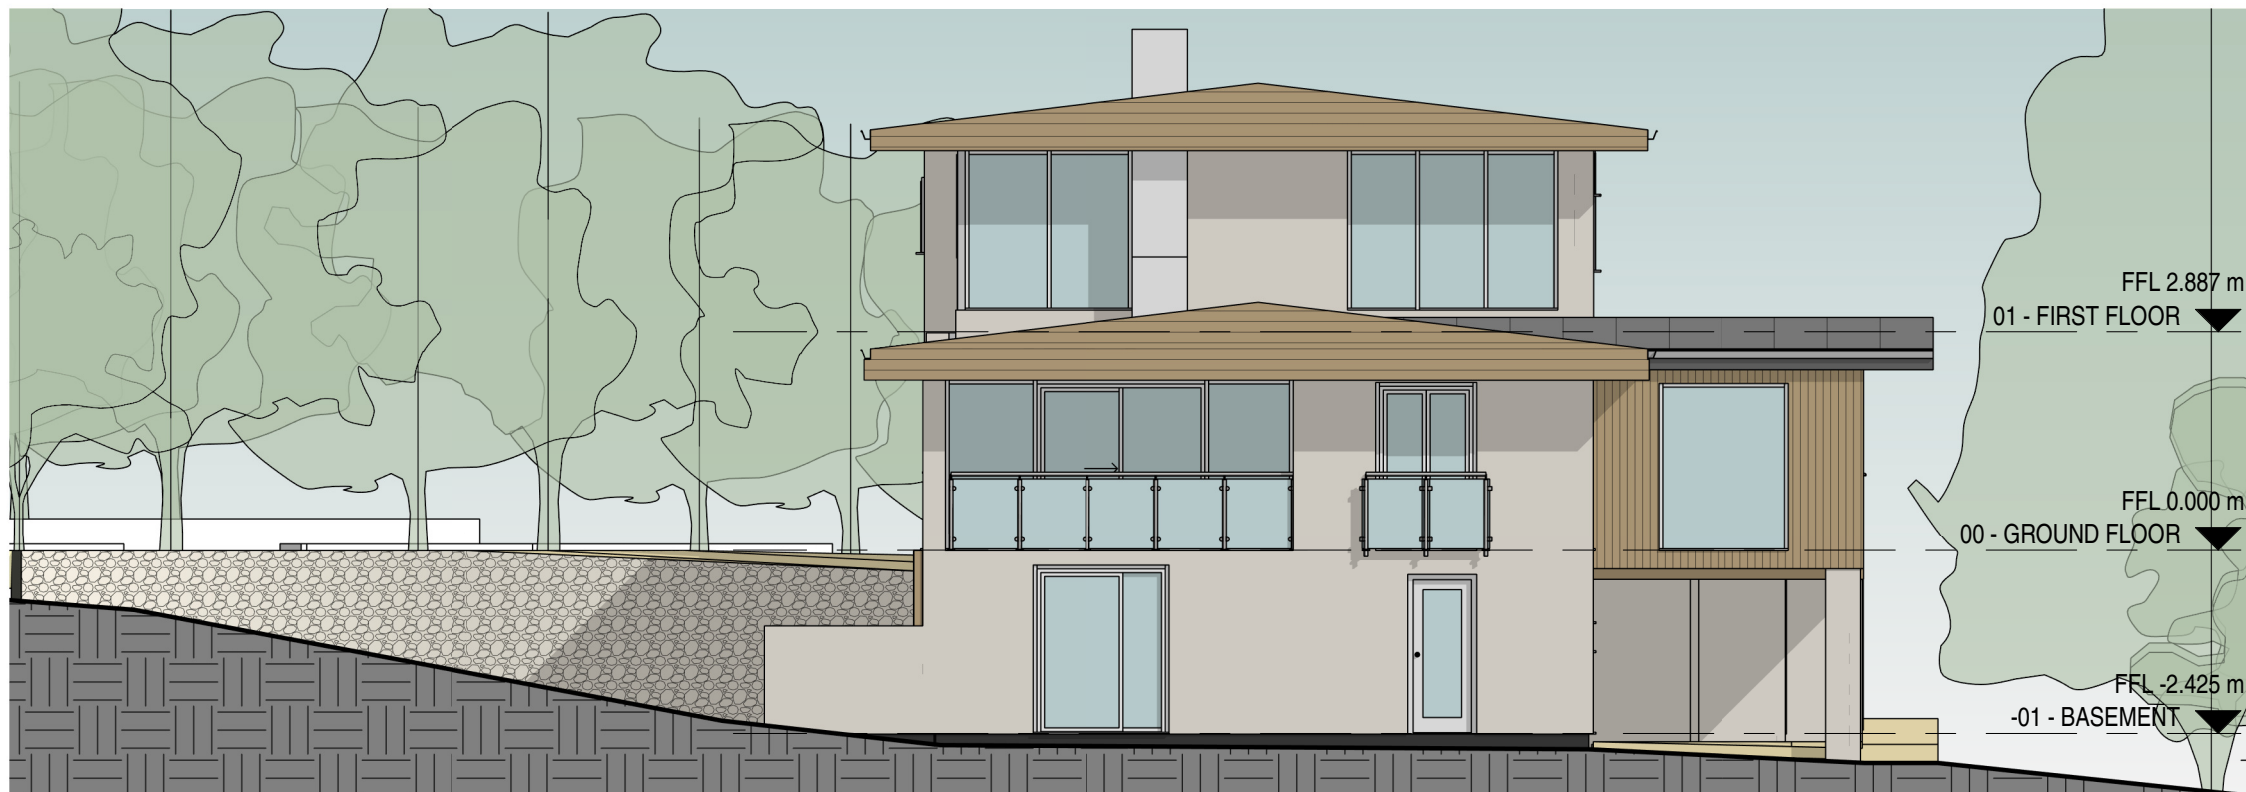

2 | Proposed Side Elevation

SCALE 1 : 100

 

VISUAL SCALE 1:100 @ A3



www.saer.wales | 01492 472478 | studio@saer.wales

THIS DRAWING IS COPYRIGHT OF SAER ARCHITECTS LIMITED. CHECK ALL DIMENSIONS ON SITE. DISCREPANCIES TO BE NOTIFIED TO ARCHITECT. ELEMENTS OF STRUCTURE SHOWN ARE INDICATIVE AND FOR GUIDANCE. FINAL DESIGN TO STRUCTURAL ENGINEERS DETAILS AND SPECIFICATION.

PROJECT:
CHANTRY MEADE
EXTENSION
CLIENT:
MS. TRACEY MEW

DRAWING TITLE:
Proposed Elevations 1

PURPOSE OF ISSUE: PLANNING	STATUS: S0
DRAWING No: CMM-SAL-A1-A-0008	PROJECT No: P1049
SCALE: 1 : 100@A3	REVISION: F