




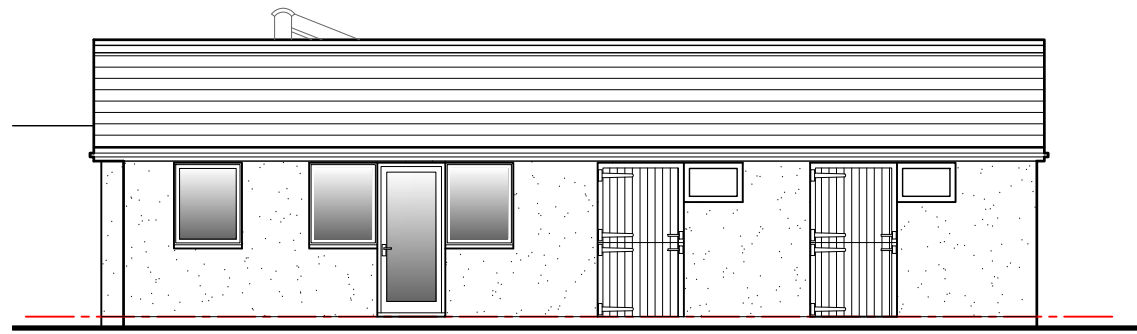


North elevation 1:100

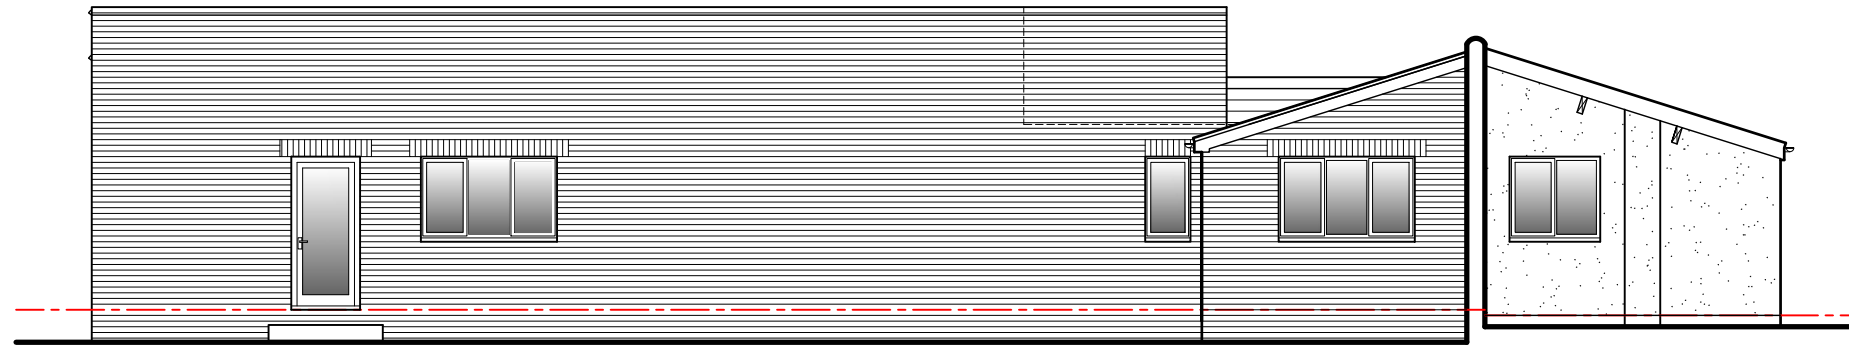


East elevation 1:100

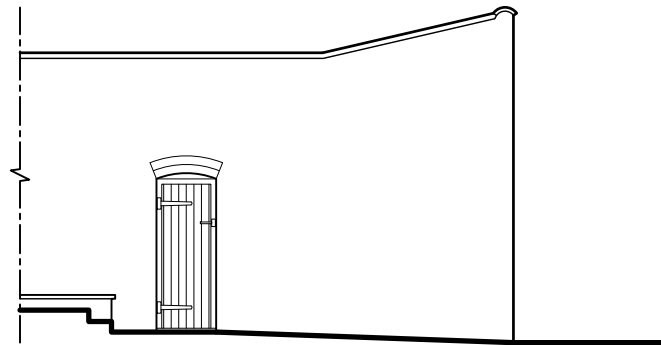

South Entrance elevation 1:100

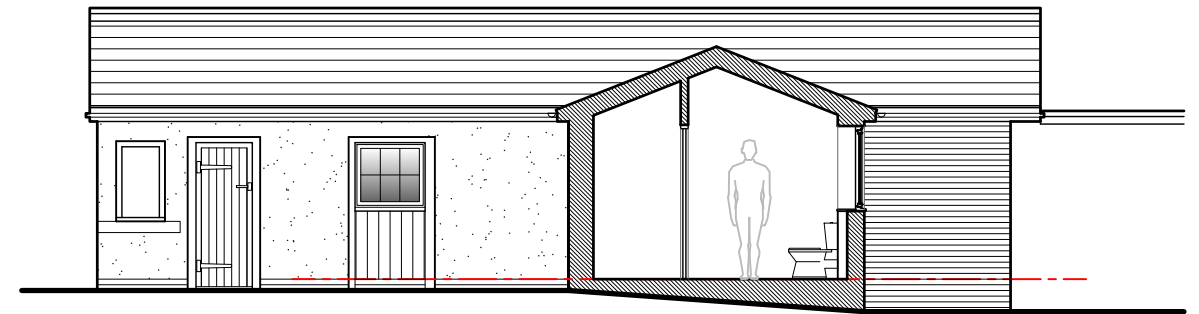

South elevation 1:100

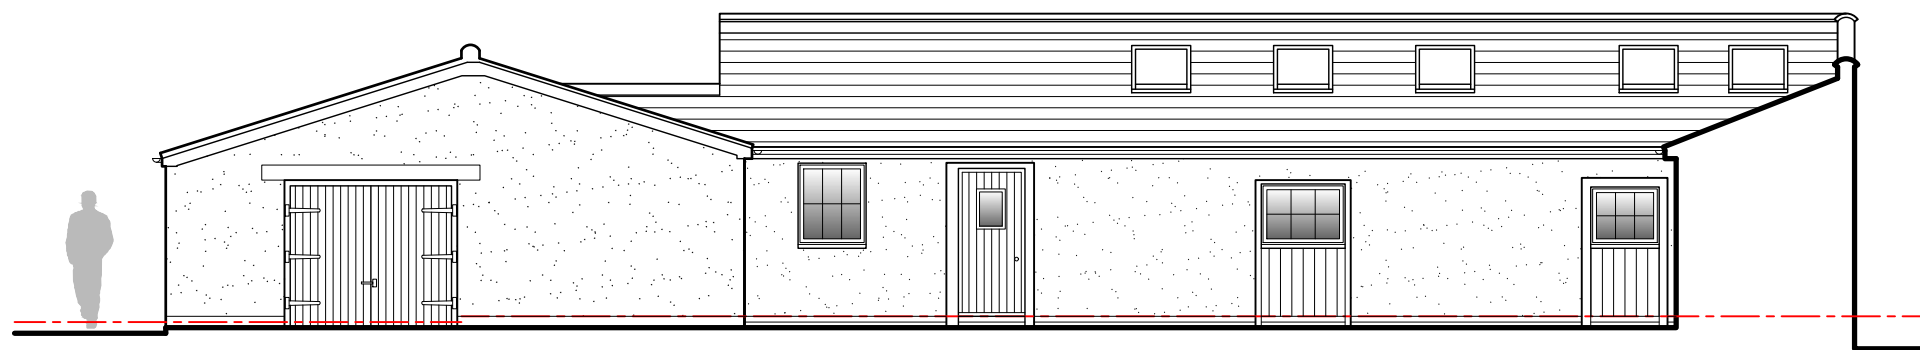

West elevation 1:100

Proposed



Project; Proposed Annex at Plas Eyton, Eyton, Wrexham, LL13 0YD	
Title; Proposed Elevations	Scale (A3); 1:100
Dwg No; OBPE/PD/04	Date; 25.04.22
Revision;	