




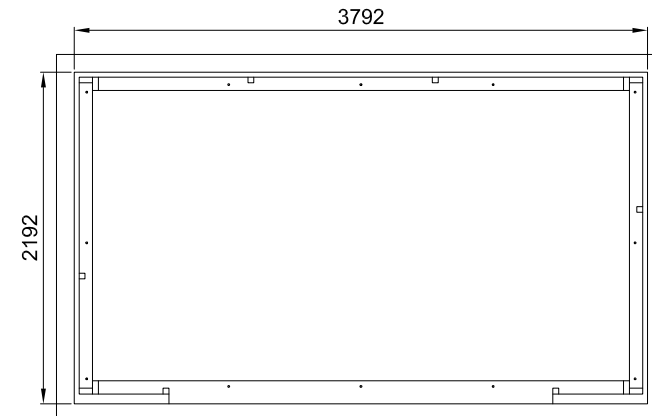


Plan

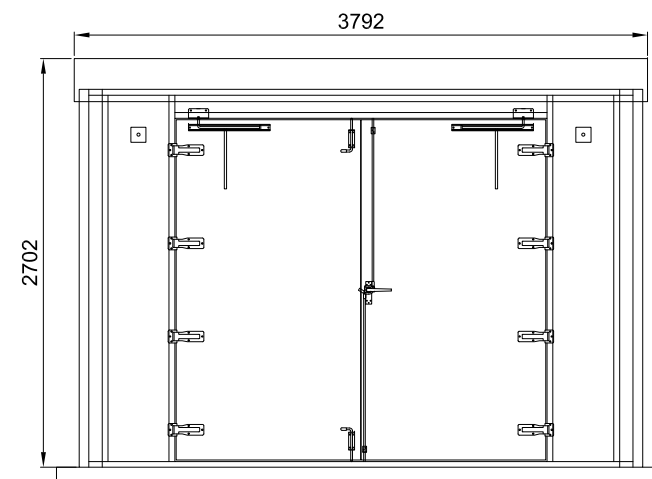


Front Elevation

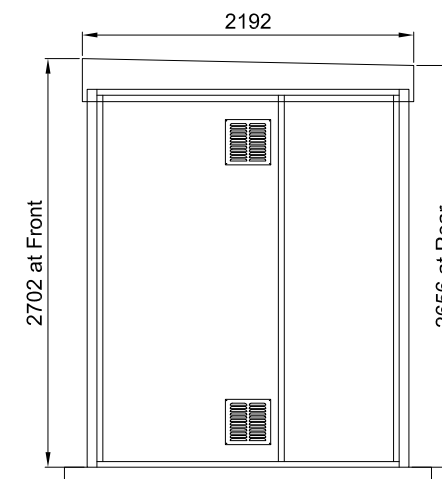

Side Elevation

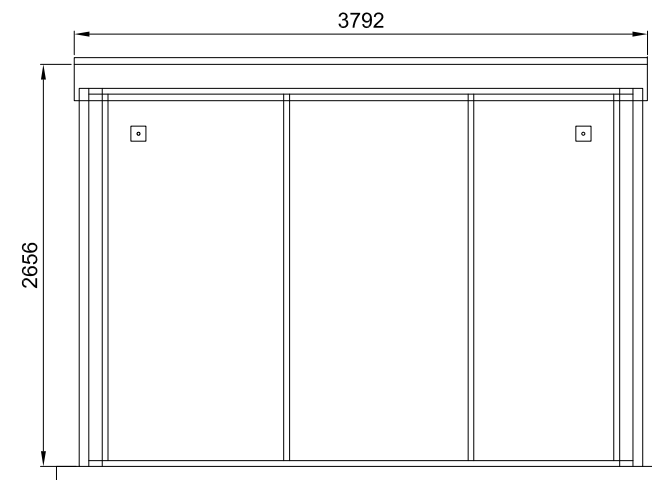

Rear Elevation

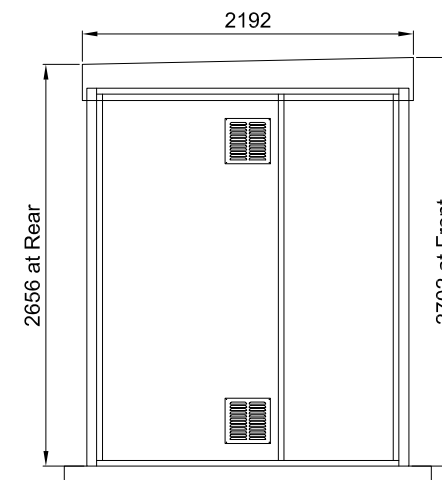


Side Elevation



Conrad Energy, Suites D & E,
Windrush Ct, Blacklands Way, Abingdon, OX14 1SY
Tel: 01235 427290

ALL DIMENSIONS TO BE CHECKED ON SITE.
WORK TO FIGURED DIMENSIONS ONLY.
REPORT DISCREPANCIES TO CEL AT ONCE BEFORE PROCEEDING
COPYRIGHT ACT APPLIES

Planning

 

Rev.

. .
. .
. .
. .

Date.

. .
. .
. .
. .

By.

. .
. .
. .
. .

Project Title:

STANDARD DETAIL

Drawing Title:

LV MAIN PANEL

Scale: 1:50 @ A3

Date: March 2022

Drawing No:

Drawn: MC

Checked: ST

Rev:

CEL-STD-MP-131

Plot date: 18-Mar-22