



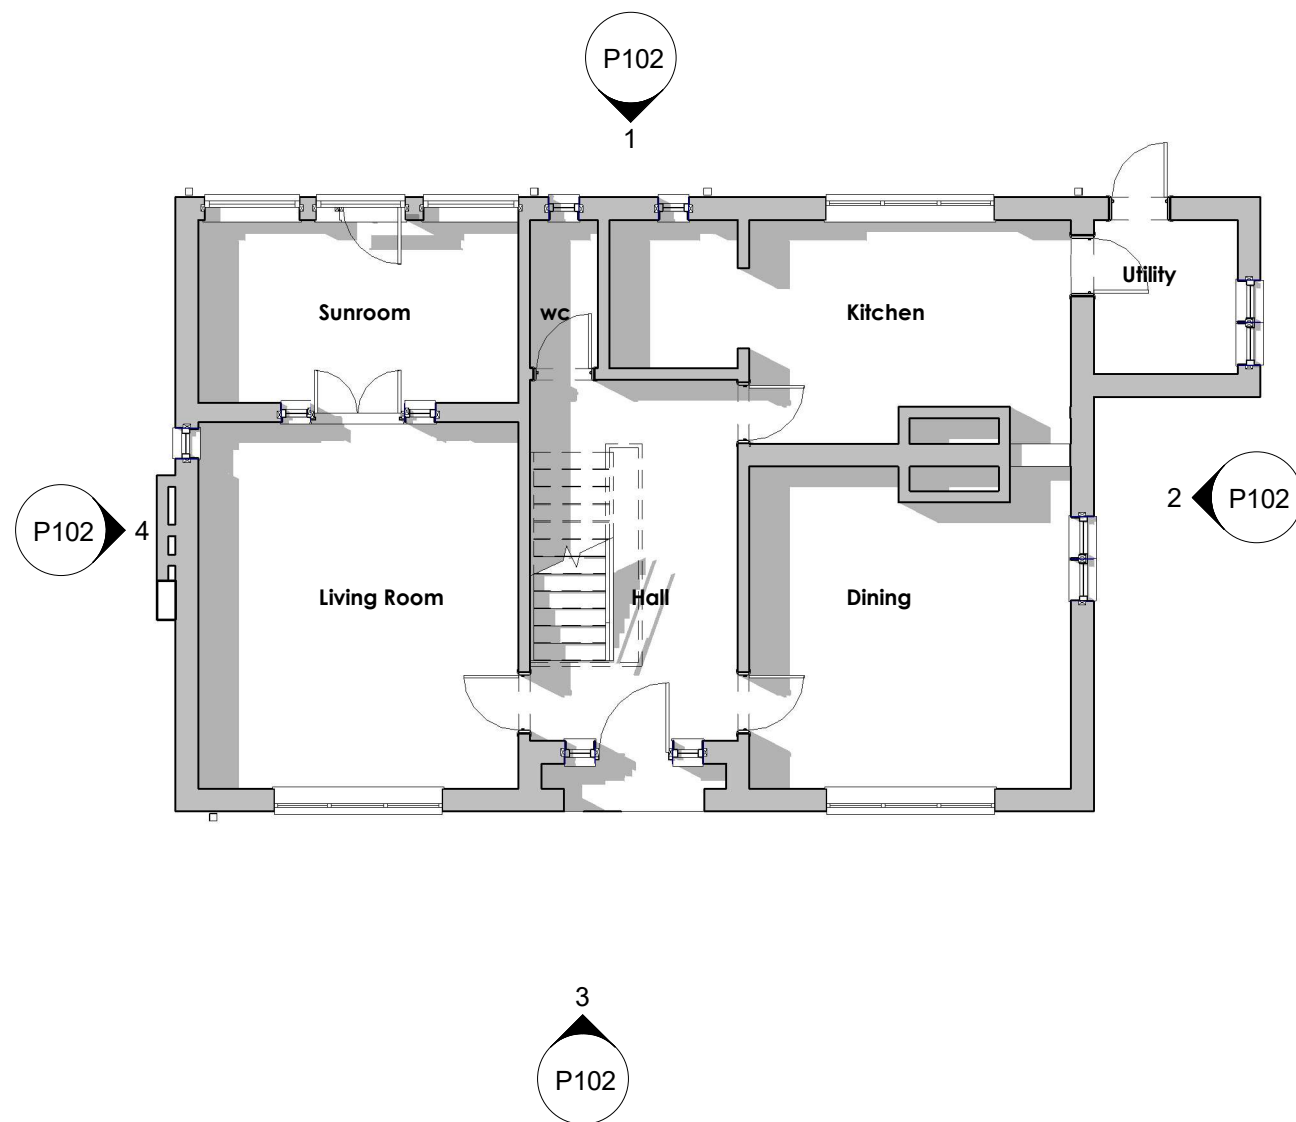

Ground Floor Plan

Scale: 1 : 100

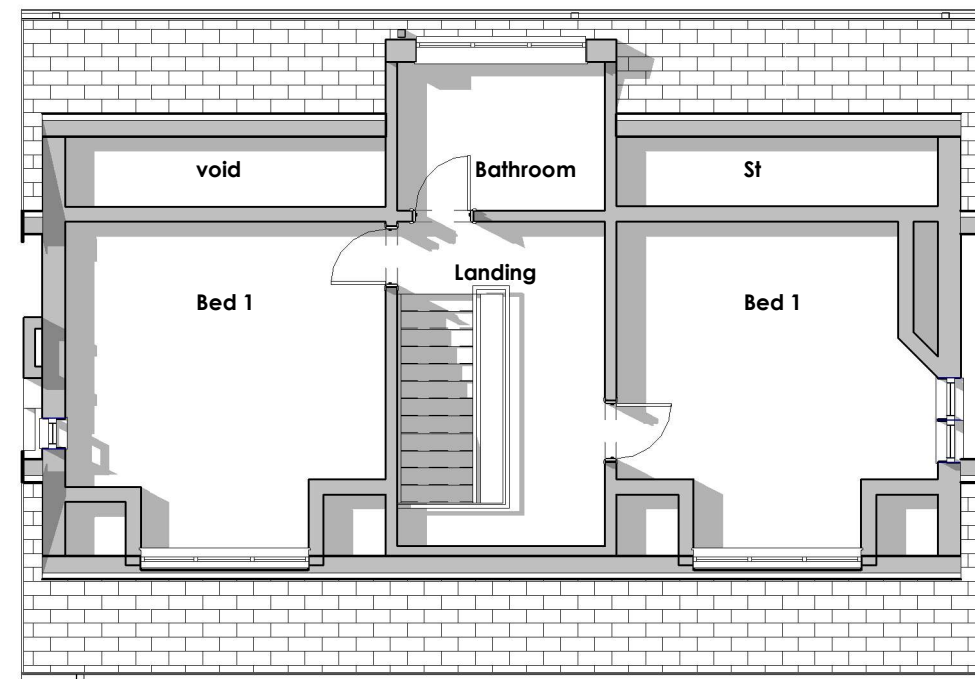

First Floor Plan

Scale: 1 : 100

No.	Description	Date	 Glenn Cavill Design For Life Glenn Cavill Ltd - Architectural Designer www.glenncavill.com GENERAL NOTE: This drawing is for planning purposes only and not for construction. Any discrepancies should be highlighted and reported accordingly. Full copyright is to Glenn Cavill Ltd and any use by a third party should be via prior written agreement with Glenn Cavill Ltd.	PROJECT		CLIENT				
				Plas Y Nant, Lambpit Street, Penycae		G Nichols				
				SHEET	Date Issue Date		Project number 2359		Scale (@ A3) 1 : 100	
					Drawn by: TGS		DRAWING NUMBER			REV
							P101			
				Existing Floor Plans						