


GROUND FLOOR PLAN

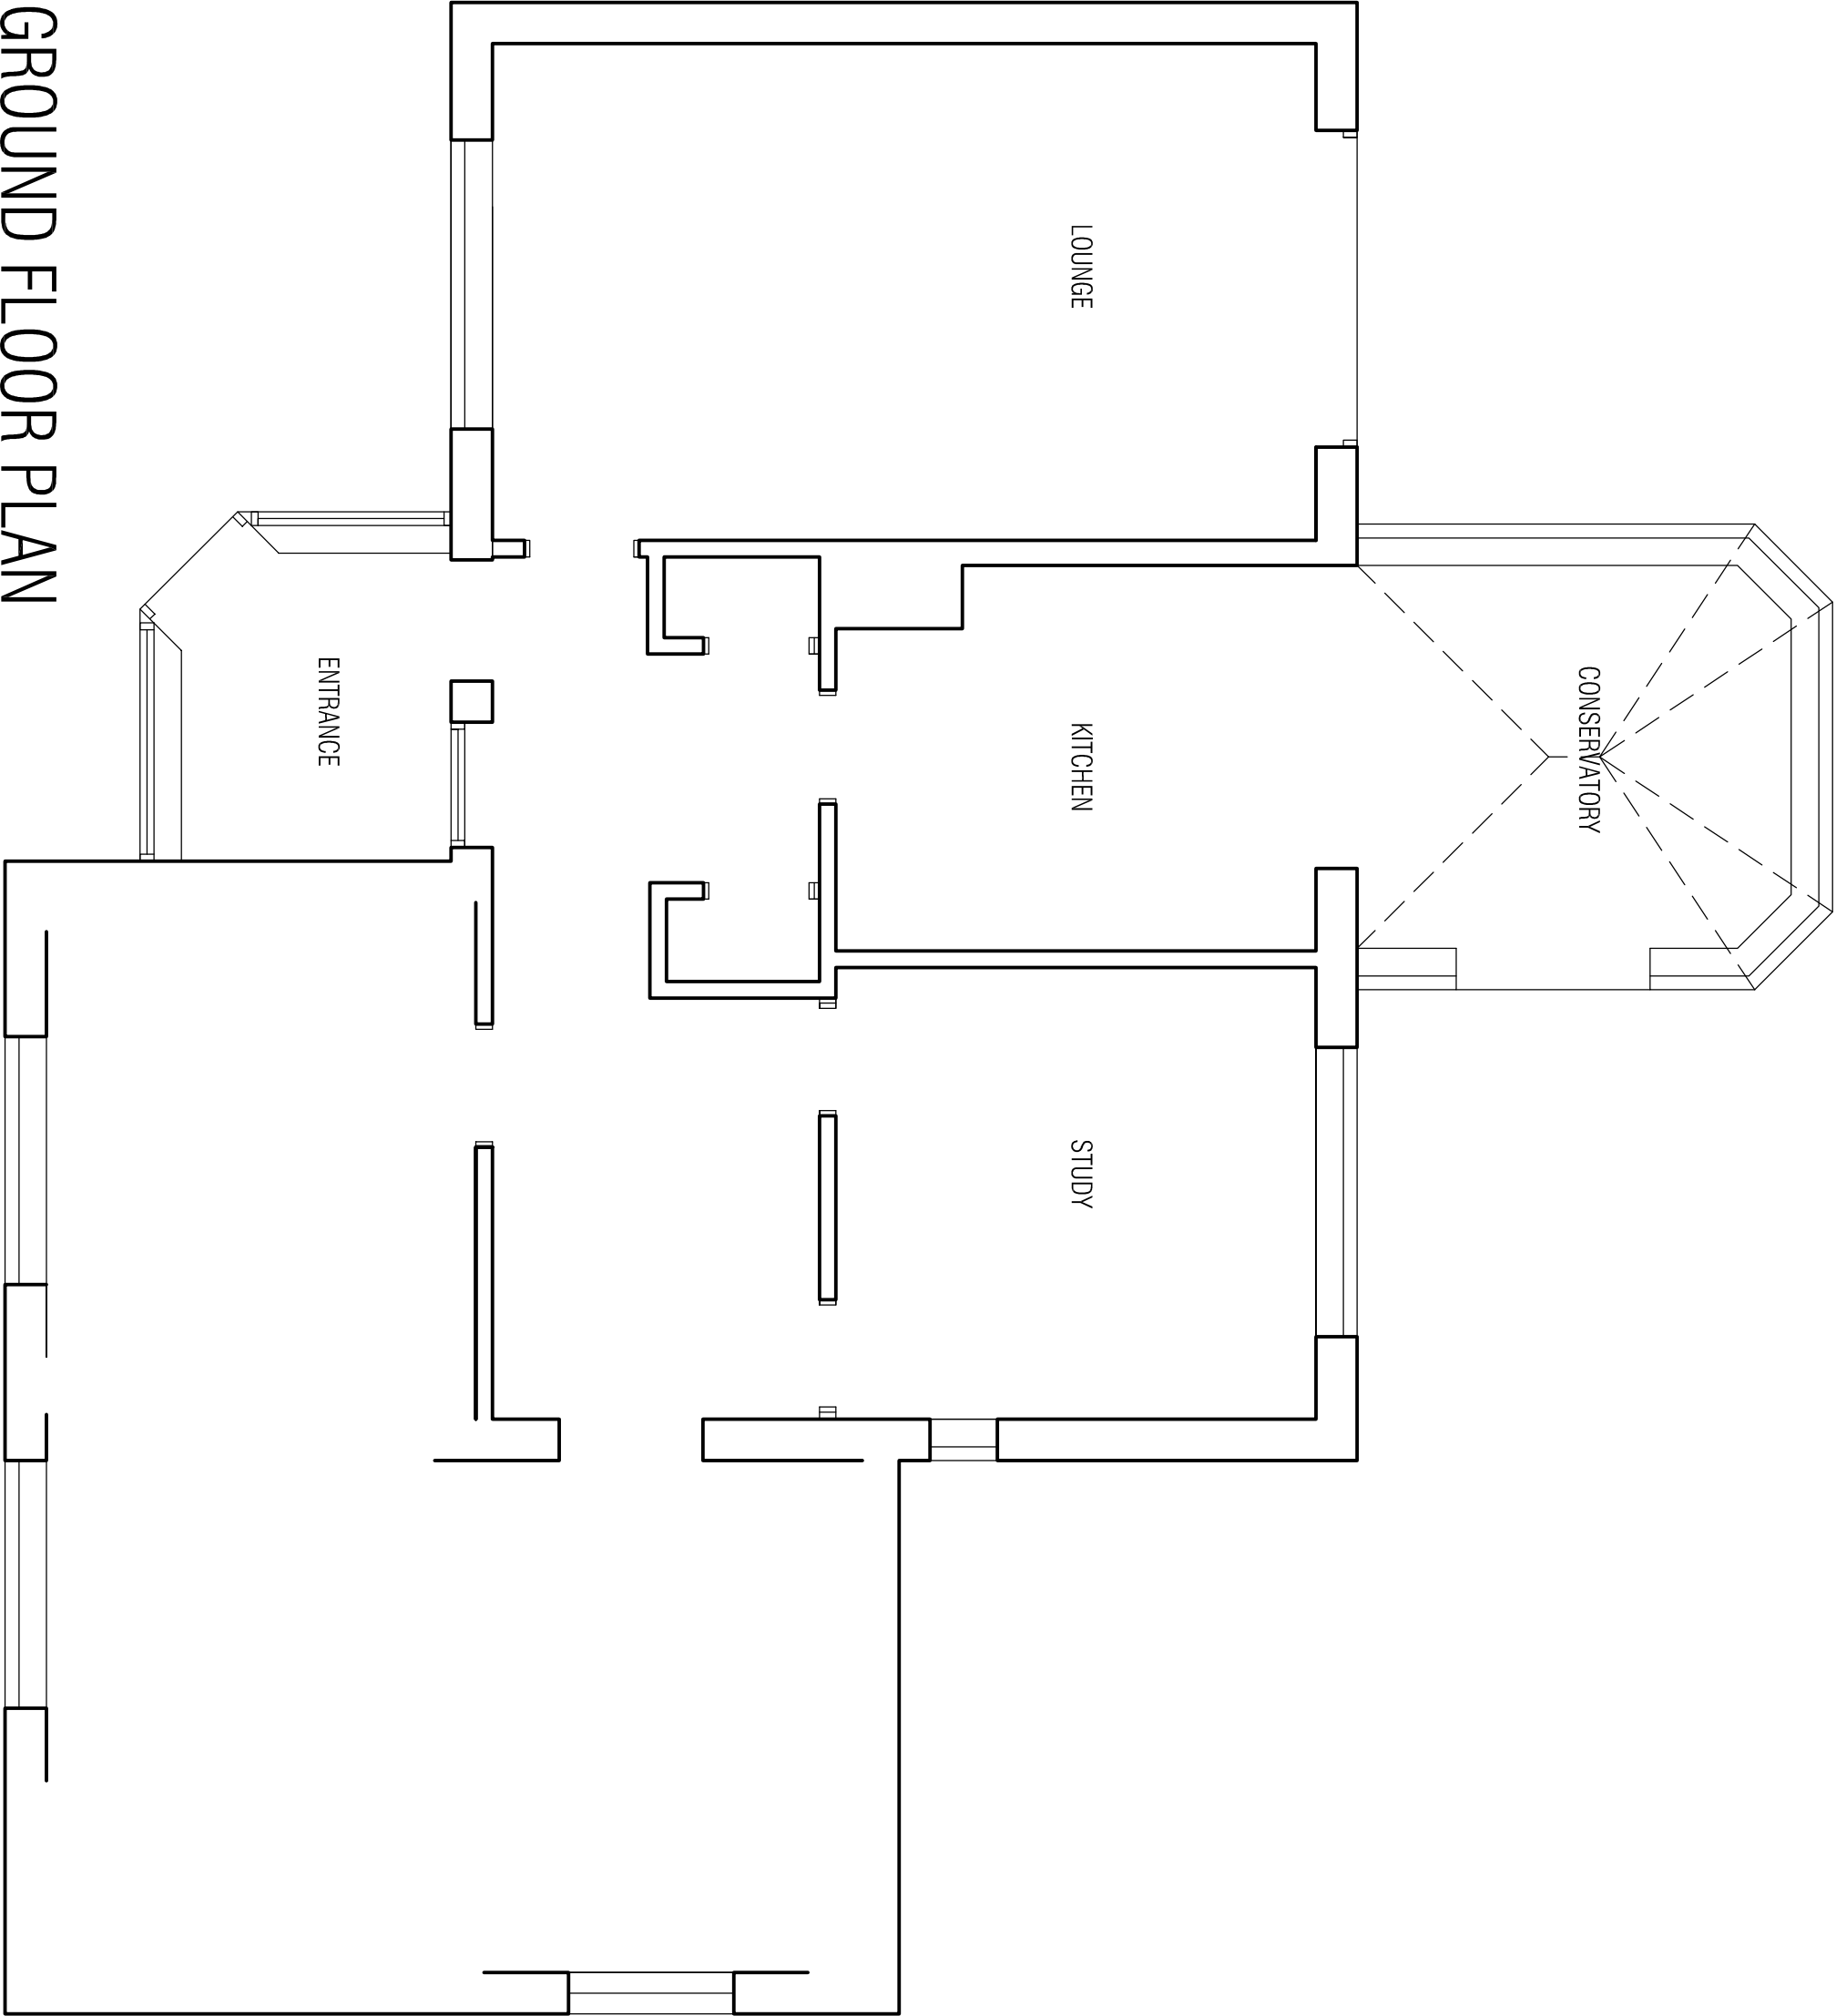

EDGE
ARCHITECTS

RIBA 
Chartered Practice

EDGE Architects NW Ltd.
Studio 55.20
North Wales Business Park, Abergelle
Conwy, LL22 8LJ

CLIENT:
Mr and Mrs Davidson

ADDRESS:
33 PANT OLWEN GRESFORD

PROJECT:
Proposed alterations and extensions
Existing plans

DRAWING No: 21-EXT-078-01 | **DATE:** MARCH 2022
SCALE: 1:50 @ A3