


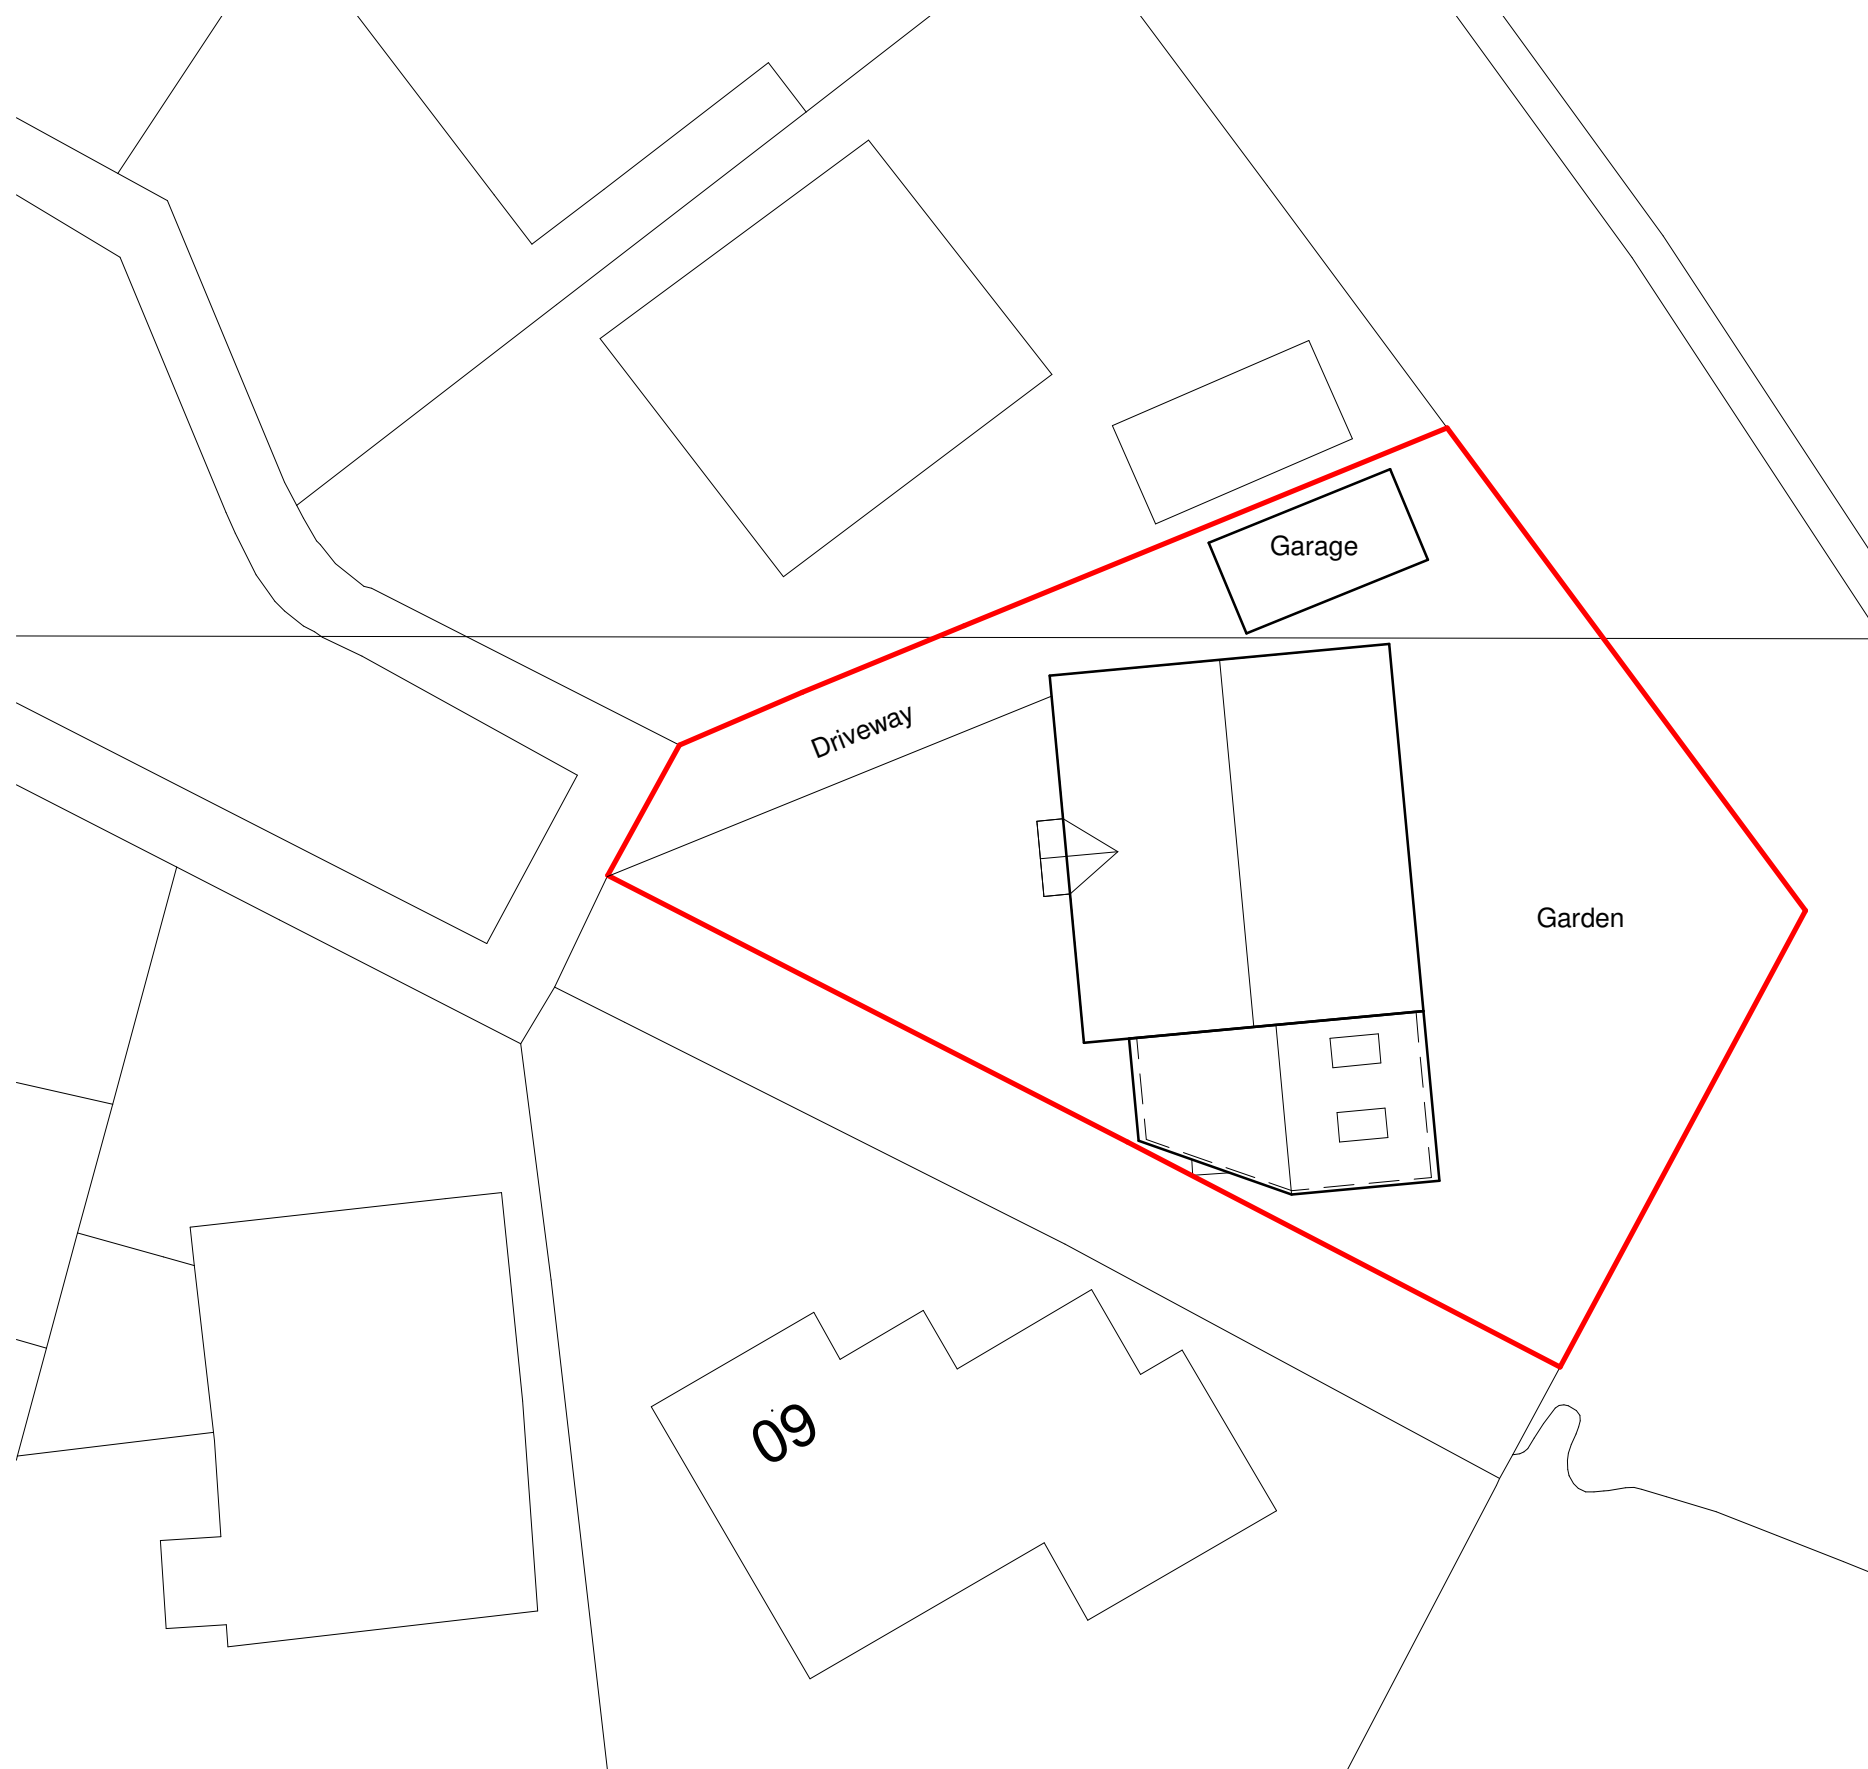

Project:	69 Ashburn Way, Wrexham LL13 0YY		
Title:	Proposed Site Plan		
Scale @ A3:	1 : 200	Author:	GE Date: 25.10.21
Project Ref:	21-63	Drawing No:	A101 Rev. -