



Plan P/2020/0246



1 | Proposed Rear Elevation
SCALE 1:100

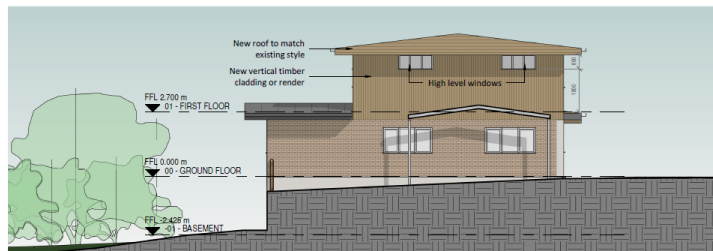

2 | Proposed Side Elevation
SCALE 1:100

 

E	Elevation amendments
D	Elevation amendments
C	Window heights added
B	Revisions following Planning comments
A	Title block amended
REV	DESCRIPTION
1	THIS DRAWING IS THE PROPERTY OF THE CLIENT AND IS NOT TO BE REPRODUCED OR USED IN ANY MANNER WITHOUT THE WRITTEN PERMISSION OF THE ARCHITECT.
PROJECT	Chantry Meade Ext for Ms Tracey Mew
DRAWING TITLE	Proposed Elevation
SCALE	1:100 @ A3
DATE	13/06/18
DESIGNED	PLANNIN
CHECKED	
DATE	
PROJECT	Chantry Meade Ext for Ms Tracey Mew
DRAWING TITLE	Proposed Elevation
SCALE	1:100 @ A3
DATE	13/06/18
DESIGNED	PLANNIN
CHECKED	
DATE	
PROJECT	Chantry Meade Ext for Ms Tracey Mew
DRAWING TITLE	Proposed Elevation
SCALE	1:100 @ A3
DATE	13/06/18
DESIGNED	PLANNIN
CHECKED	
DATE	


Plan P/2021/0714



Proposed Front Elevation
SCALE 1:100



Proposed Side Elevation

 

E	Elevation amendments
D	Elevation amendments
C	Elevation amendments
B	Revisions following Planning comments
A	Title block amended
REV	DESCRIPTION
1	THIS DRAWING IS THE PROPERTY OF THE CLIENT AND IS NOT TO BE REPRODUCED OR USED IN ANY MANNER WITHOUT THE WRITTEN PERMISSION OF THE ARCHITECT.
PROJECT	Chantry Meade Ext for Ms Tracey Mew
DRAWING TITLE	Proposed Elevation
SCALE	1:100 @ A3
DATE	13/06/18
DESIGNED	PL
CHECKED	
DATE	
PROJECT	Chantry Meade Ext for Ms Tracey Mew
DRAWING TITLE	Proposed Elevation
SCALE	1:100 @ A3
DATE	13/06/18
DESIGNED	PL
CHECKED	
DATE	

ENTER

