




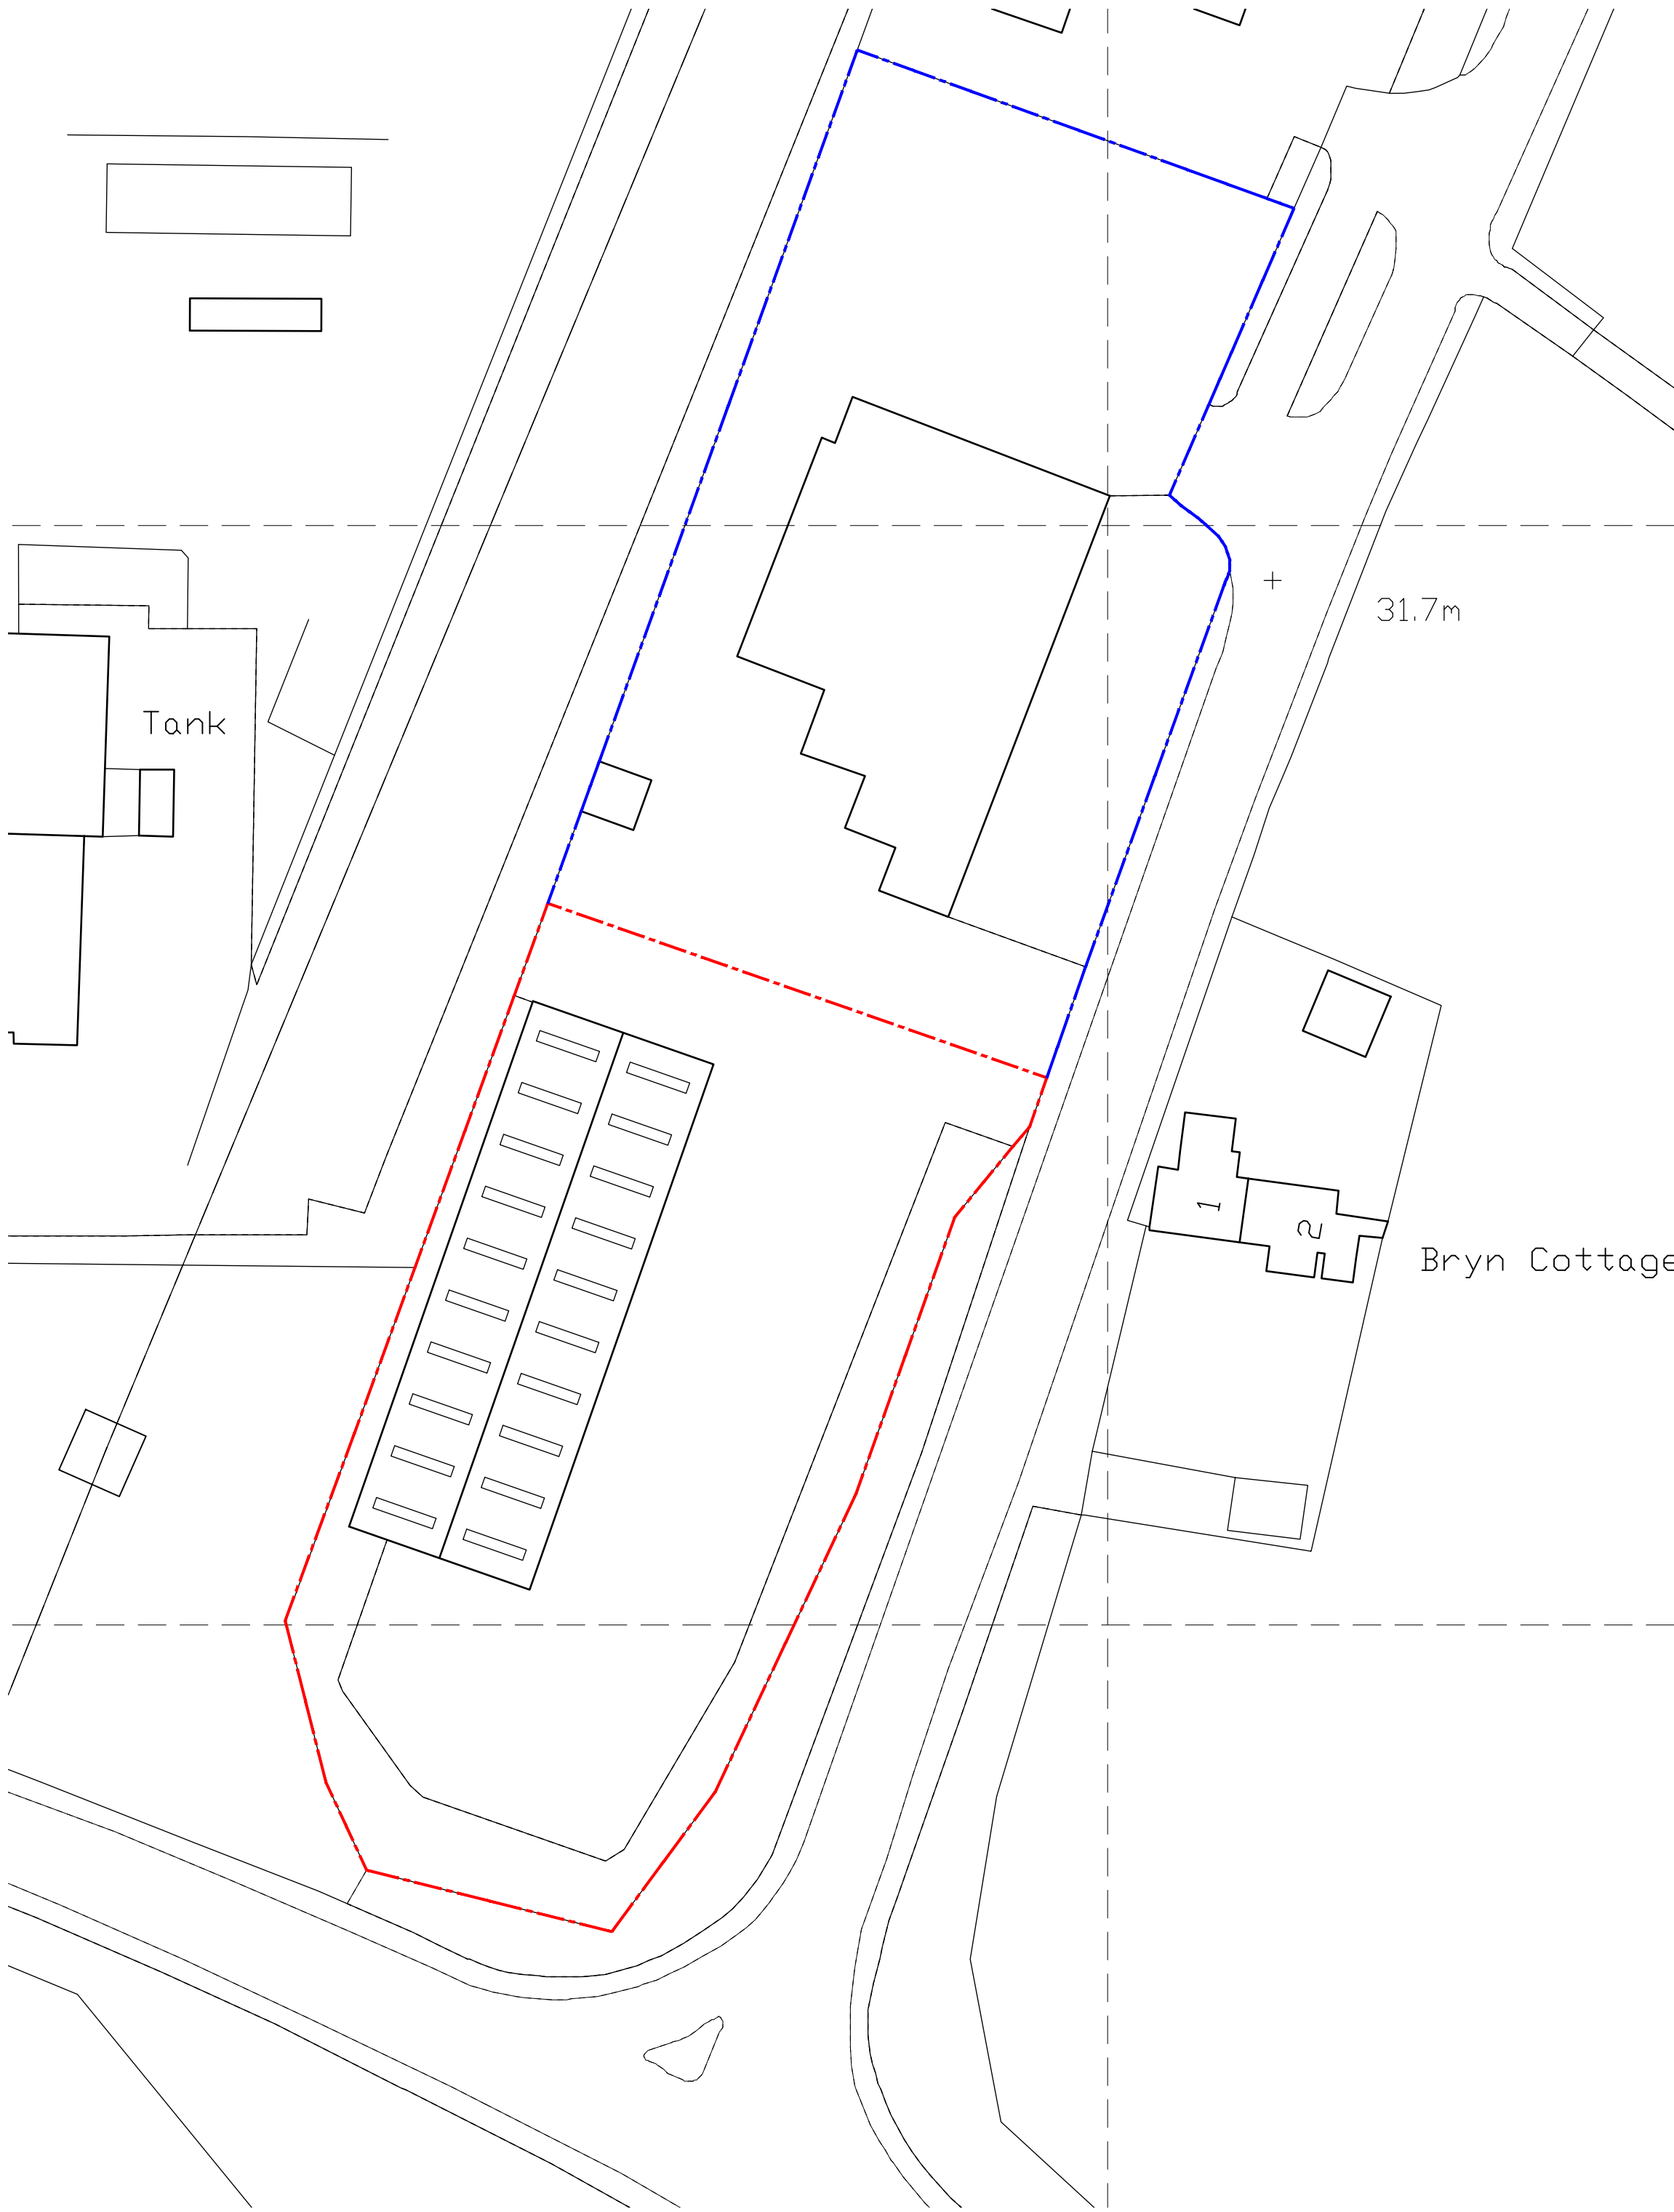


As Existing Site Plan 1:500

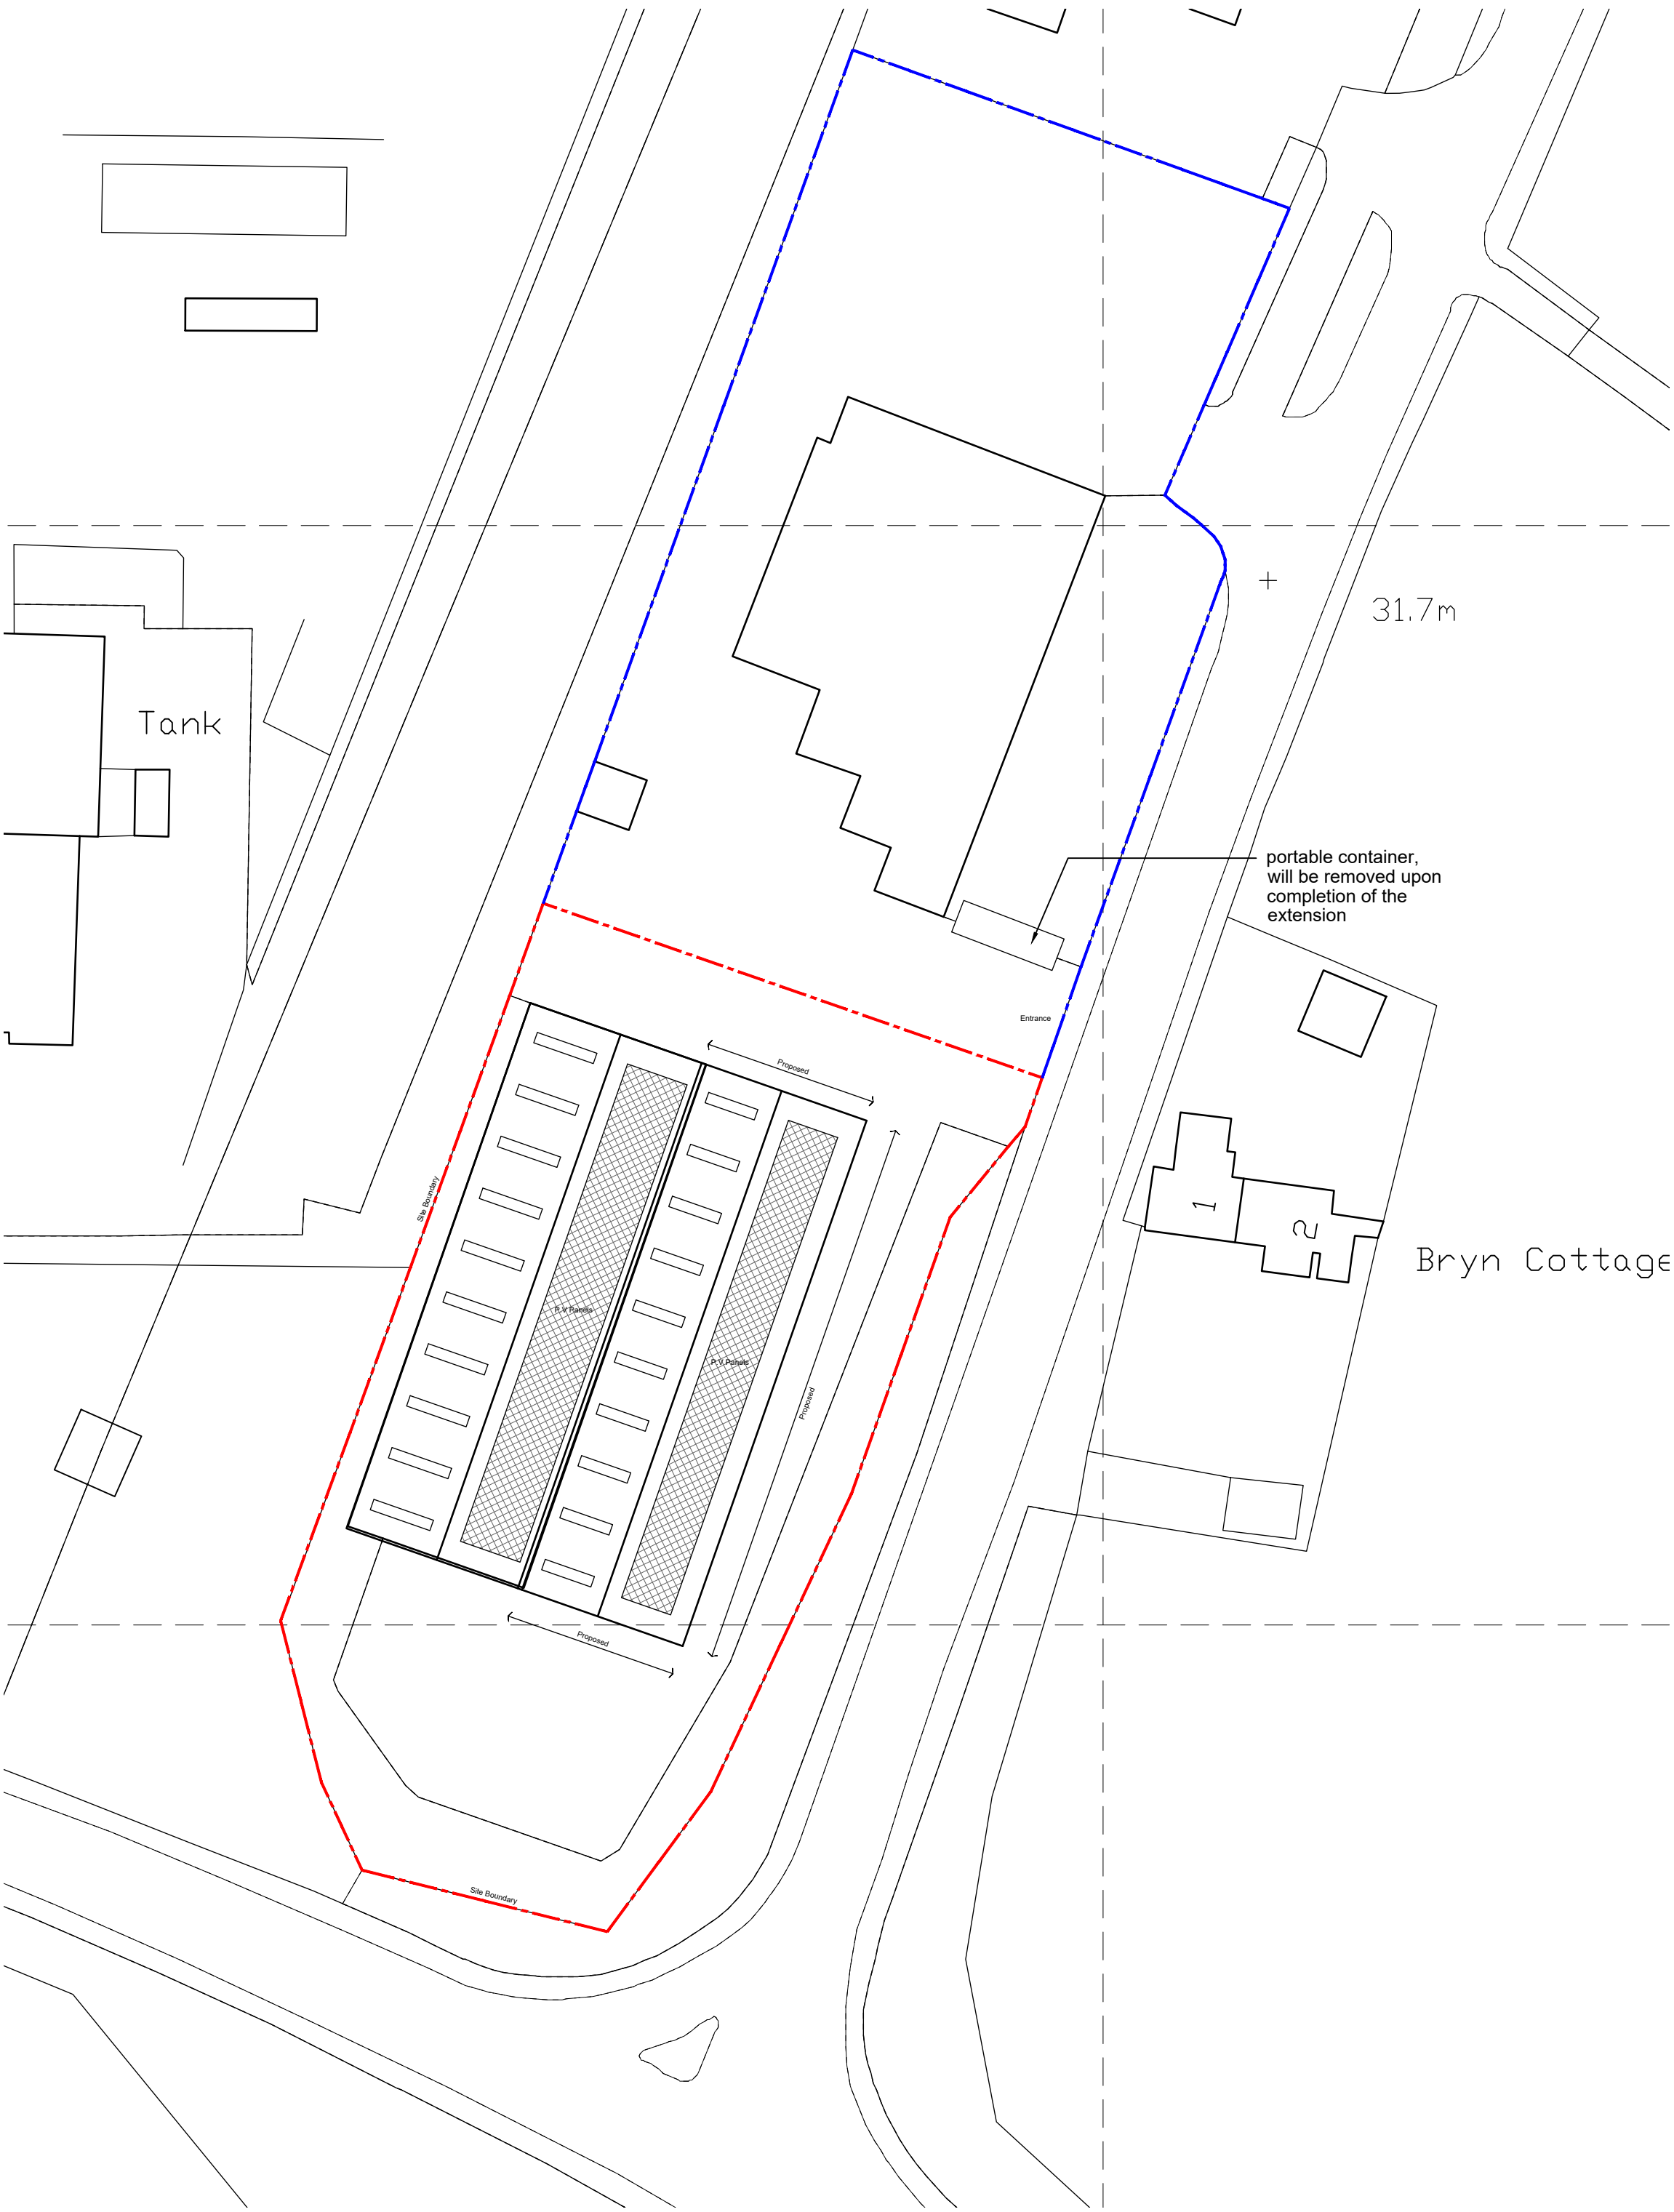

Proposed Site Plan 1:500

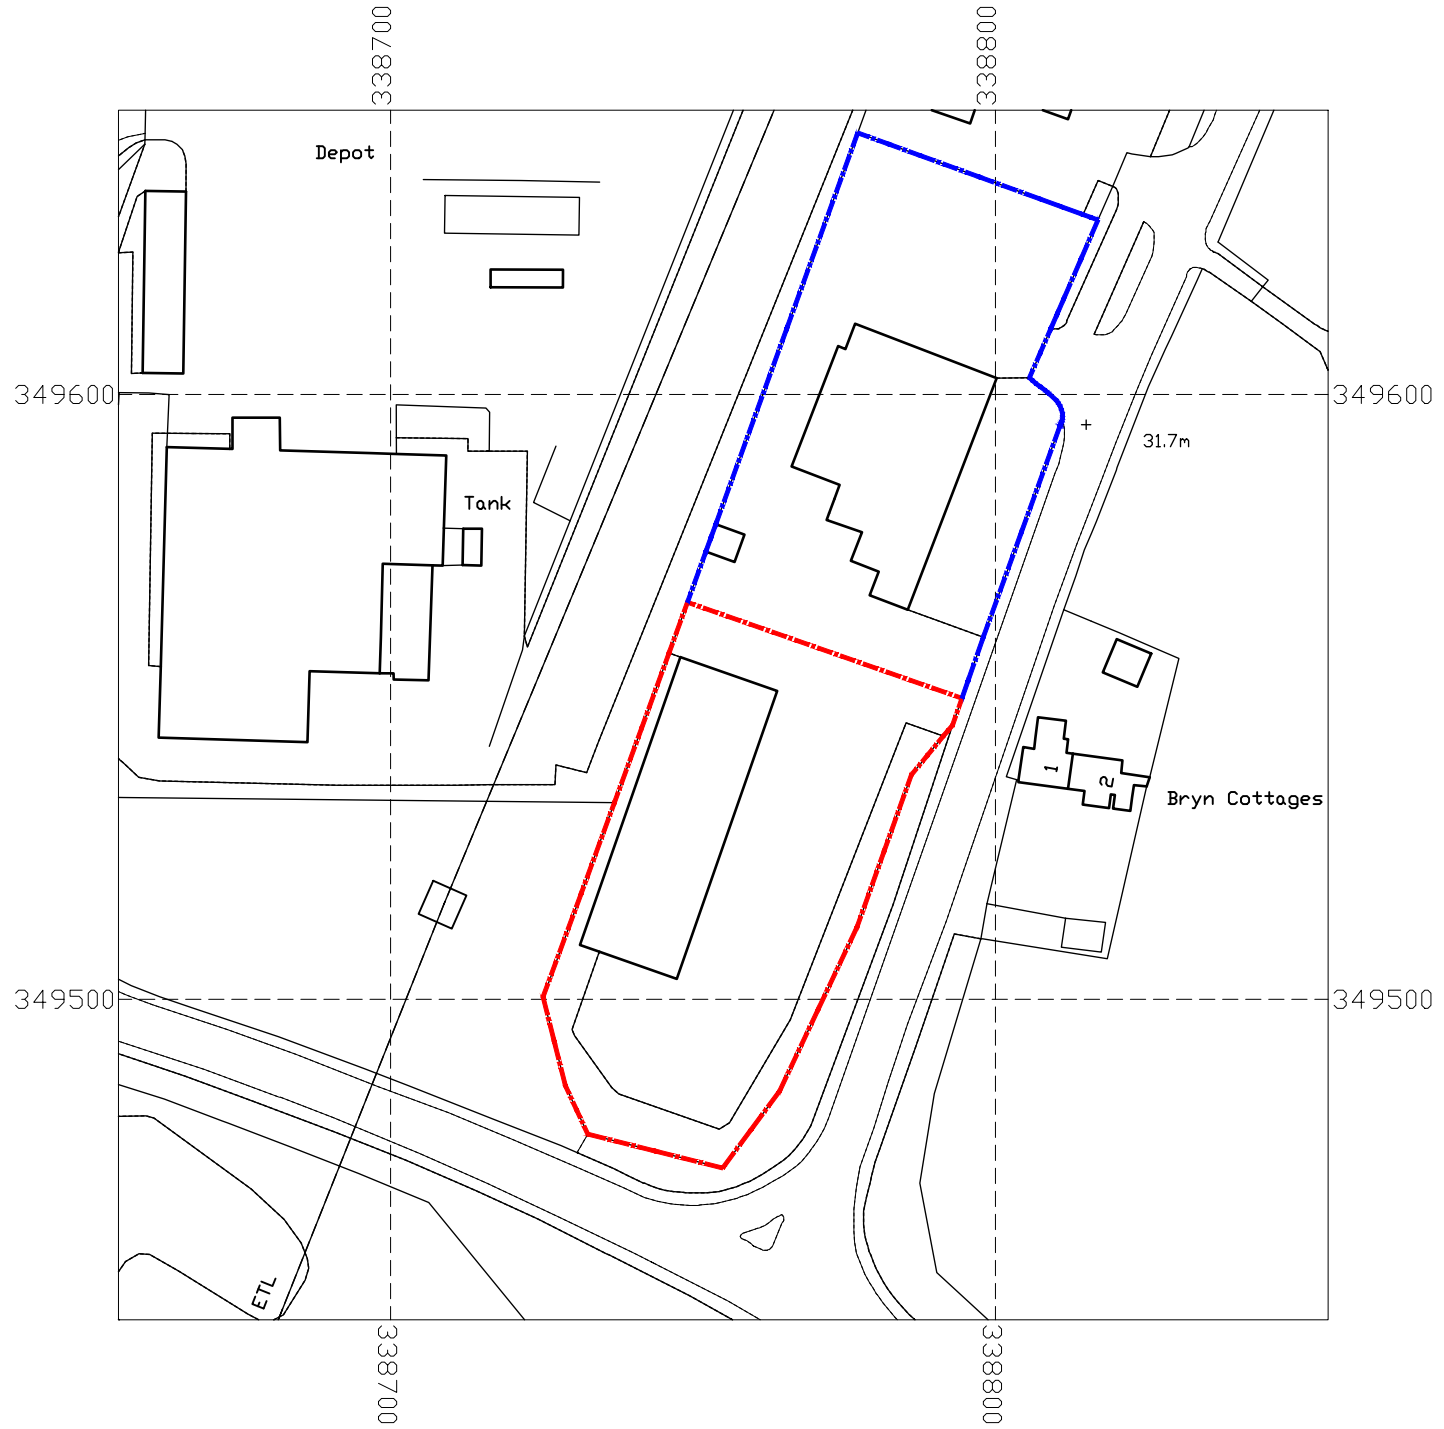

Site location plan 1:1250

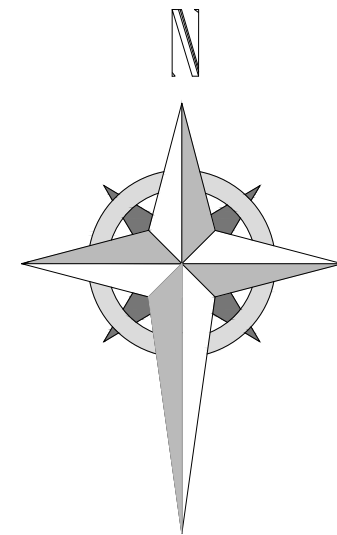

Please see separate drainage engineers drawings for drainage information

HDS ARCHITECTURAL SERVICES
HDS Architectural Services, The Foundry,
15 Yorke Street, Wrexham,
LL13 8LW
Tel (01978) 345250
www.hdsarchitectural.co.uk

Project; JB Fabrication (Wrexham) Ltd, Bryn Lane, Wrexham Industrial Estate, Wrexham, LL13 9UT	
Title; Site Location & Site plans	Scale (A1); 1:500 & 1:1250
Dwg No; JD/PD/05	Date; 19.02.2021
Revision; Rev-A Portable Container added 14.11.22	

