



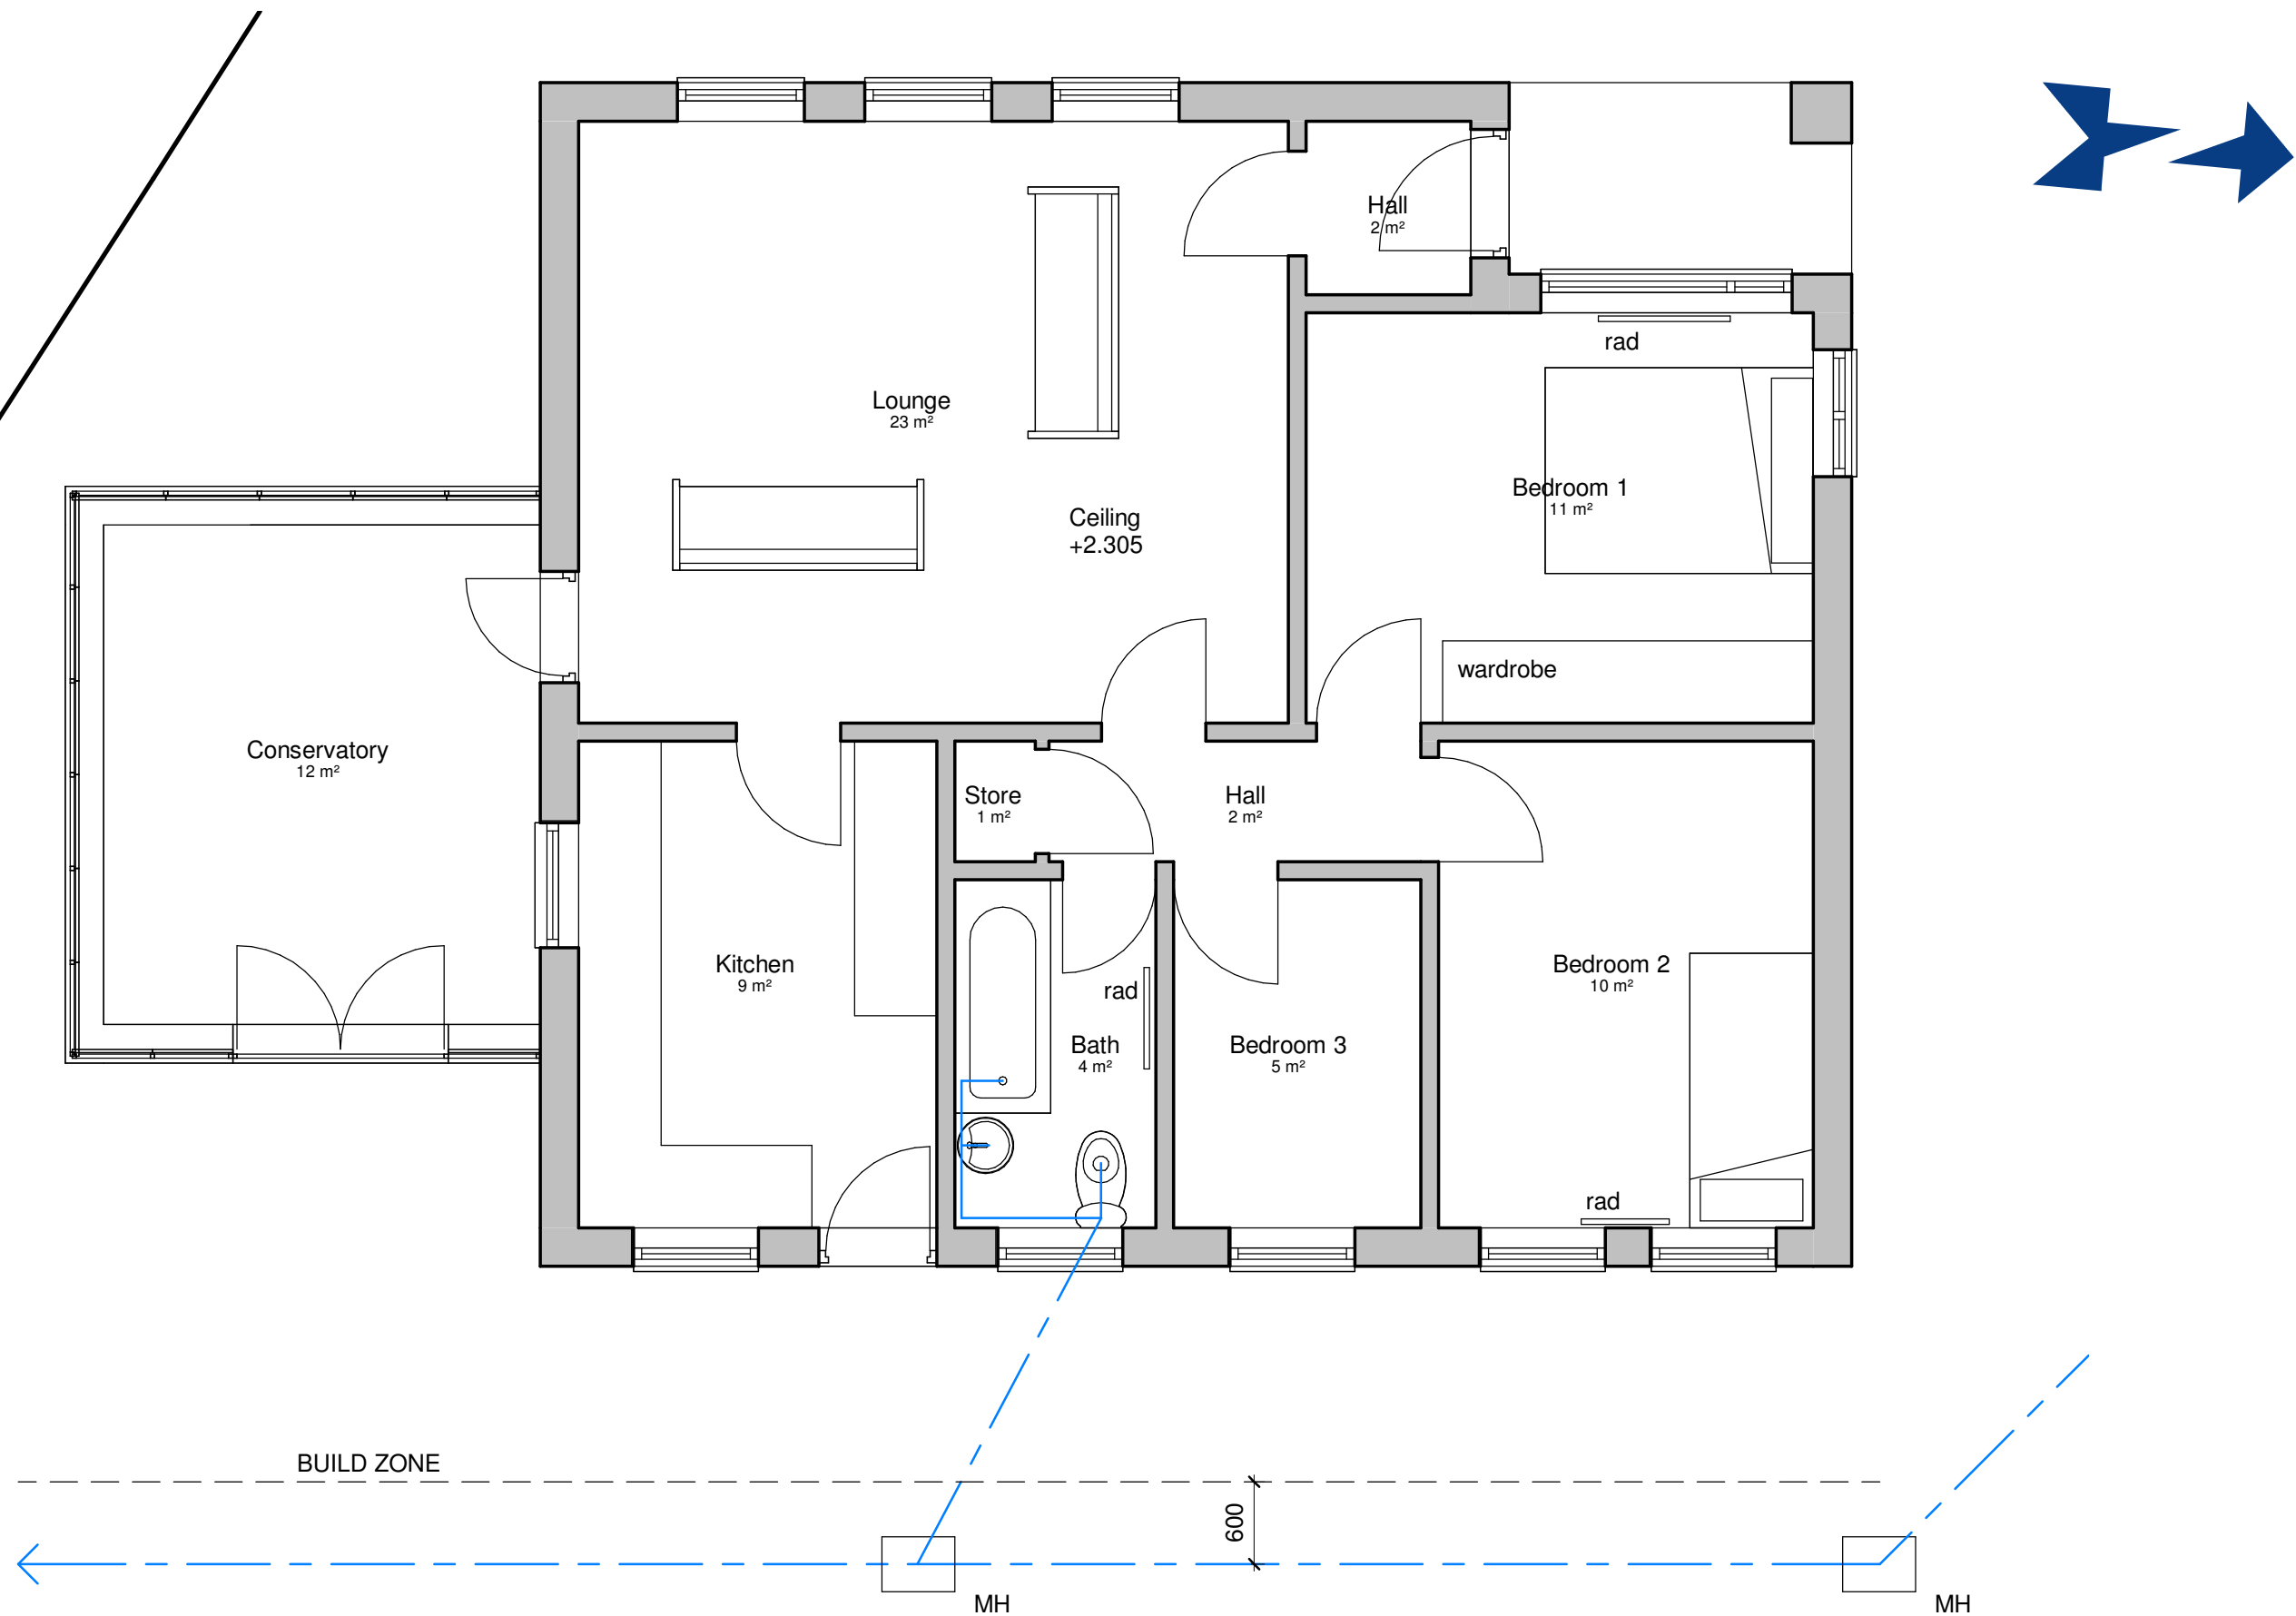

0m 1m 2m 3m 4m 5m

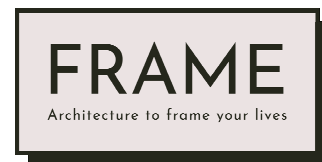

36 Plas Tirion, Johnstown,
Wrexham LL14 1UR
07543968690
geraint@weareframe.co.uk
www.weareframe.co.uk
facebook.com/frame.architect
instagram.com/we_are_frame

Project: 69 Ashburn Way, Wrexham LL13 0YY		
Title: Existing Ground Floor Plan		
Scale @ A3: 1 : 50	Author: GE	Date: 25.10.21
Project Ref: 21-63	Drawing No: A003	Rev. -