





Existing Site plan 1:200

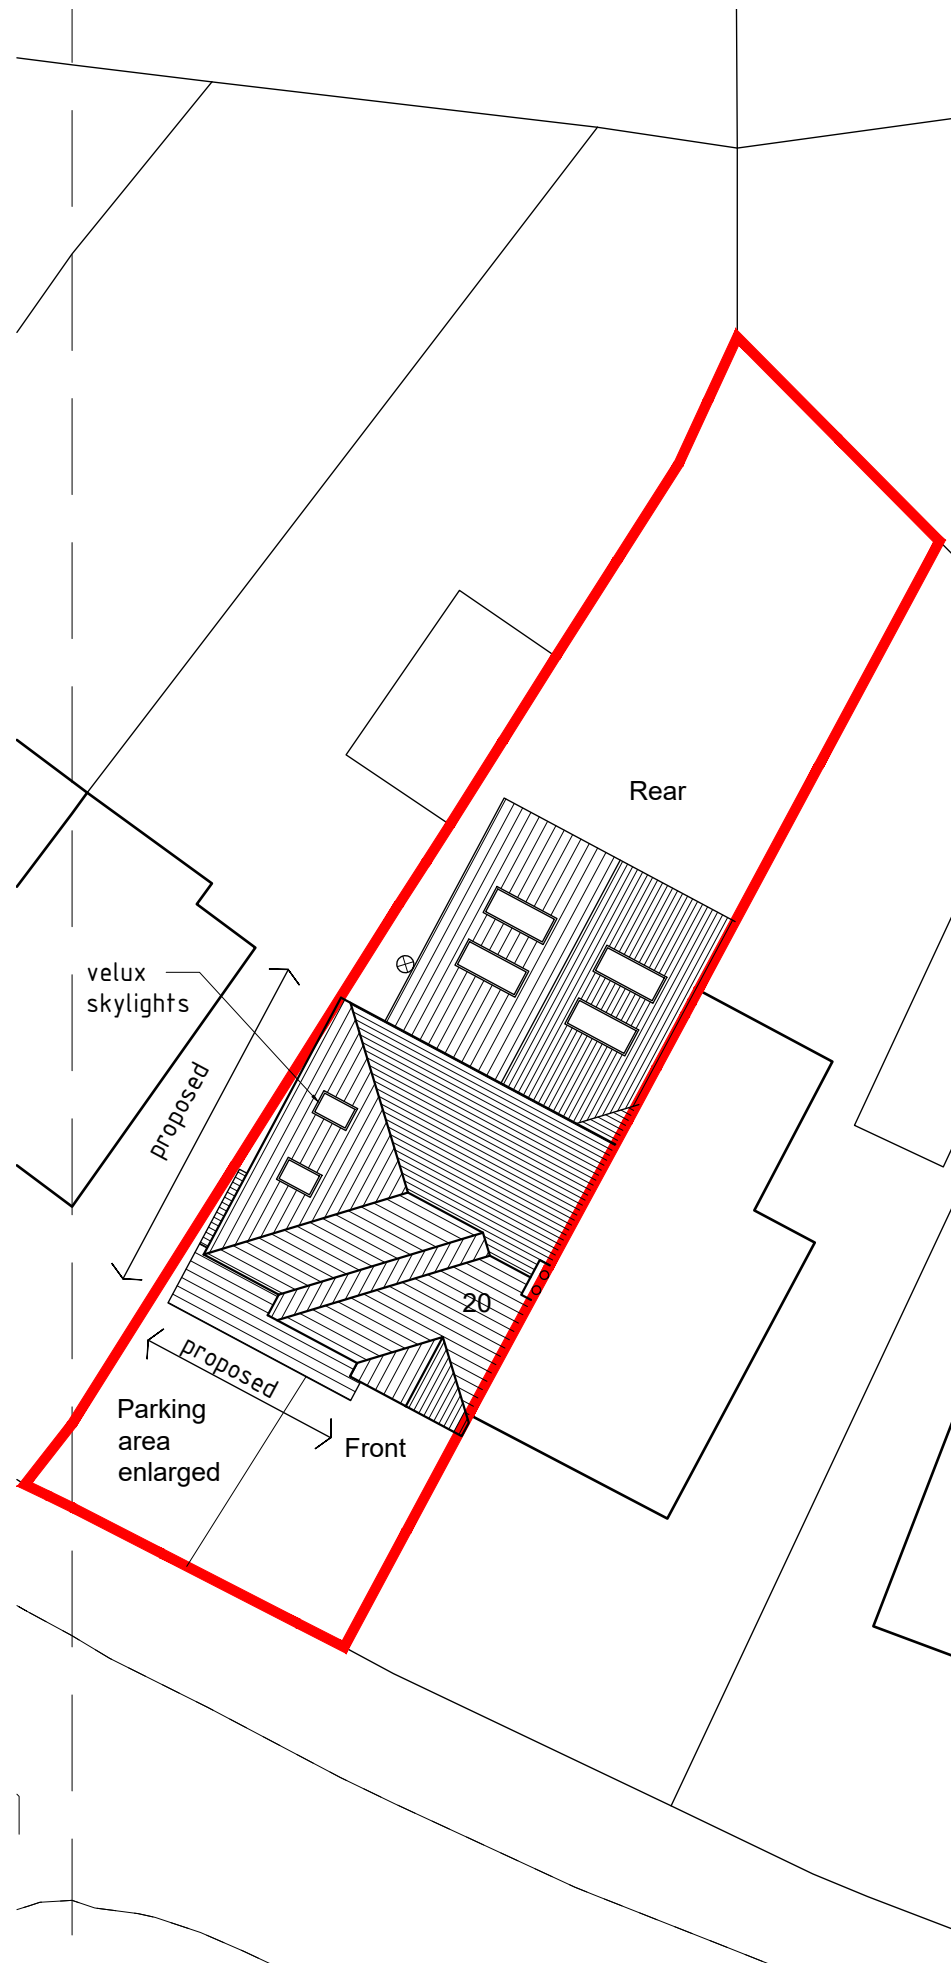

Proposed Site plan 1:200




Site location plan 1:1250

 

Legend

- Site boundary
- Other land in clients ownership

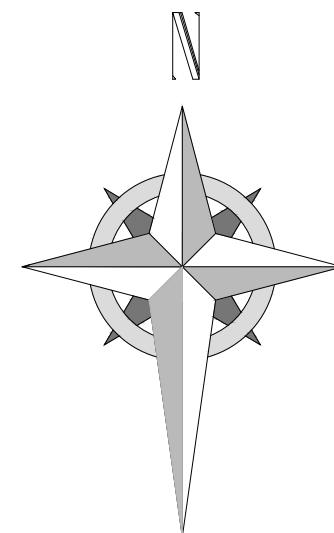

©Crown Copyright and database rights
2021 OS 100047474



Project; 20 Sandway Road, Wrexham, LL11 2PS	
Title; Site location plan	Scale (A3); 1:200/1250
Dwg No; SR/PD/07	Date; 03.11.22
Revision;	