



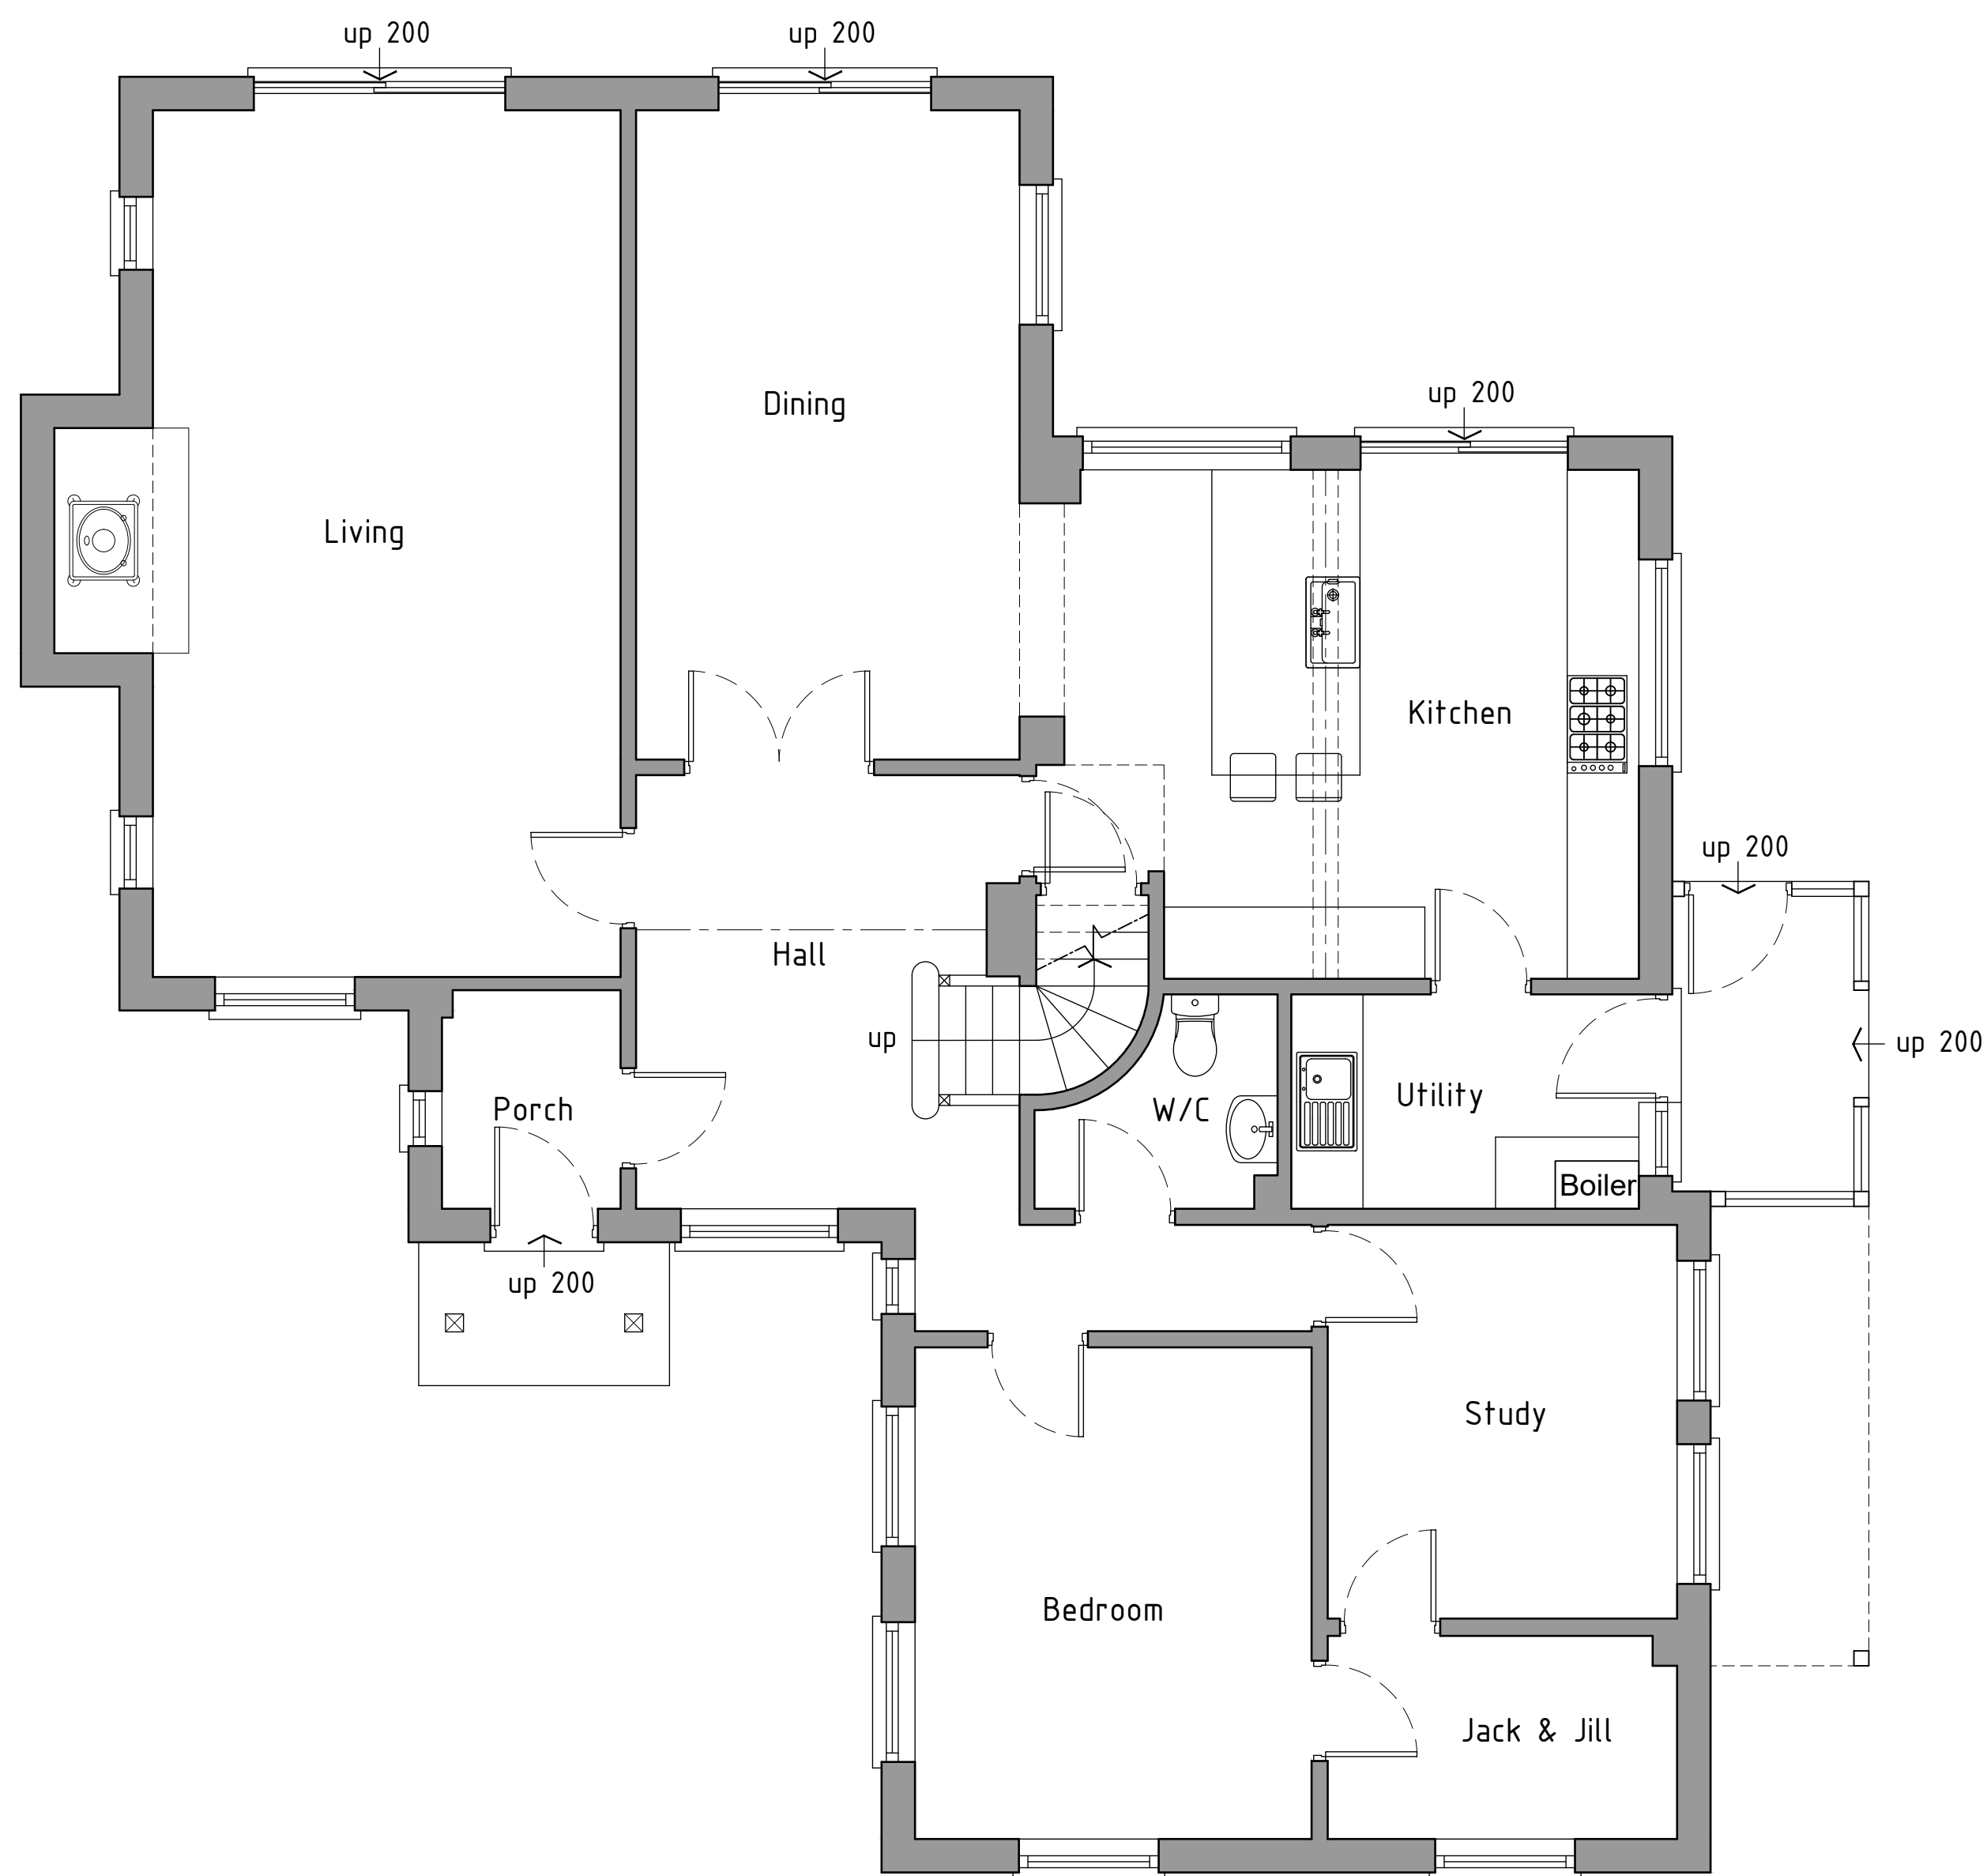

Ground floor plan 1:50

As Existing

 

Project; Althrey Cottage, Overton Road, Bangor on Dee, Wrexham, LL13 0DA	
Title; As Existing Ground floor plan	Scale (A2); 1:50
Dwg No; AC/PD/01	Date; 14.03.22
Revision;	