

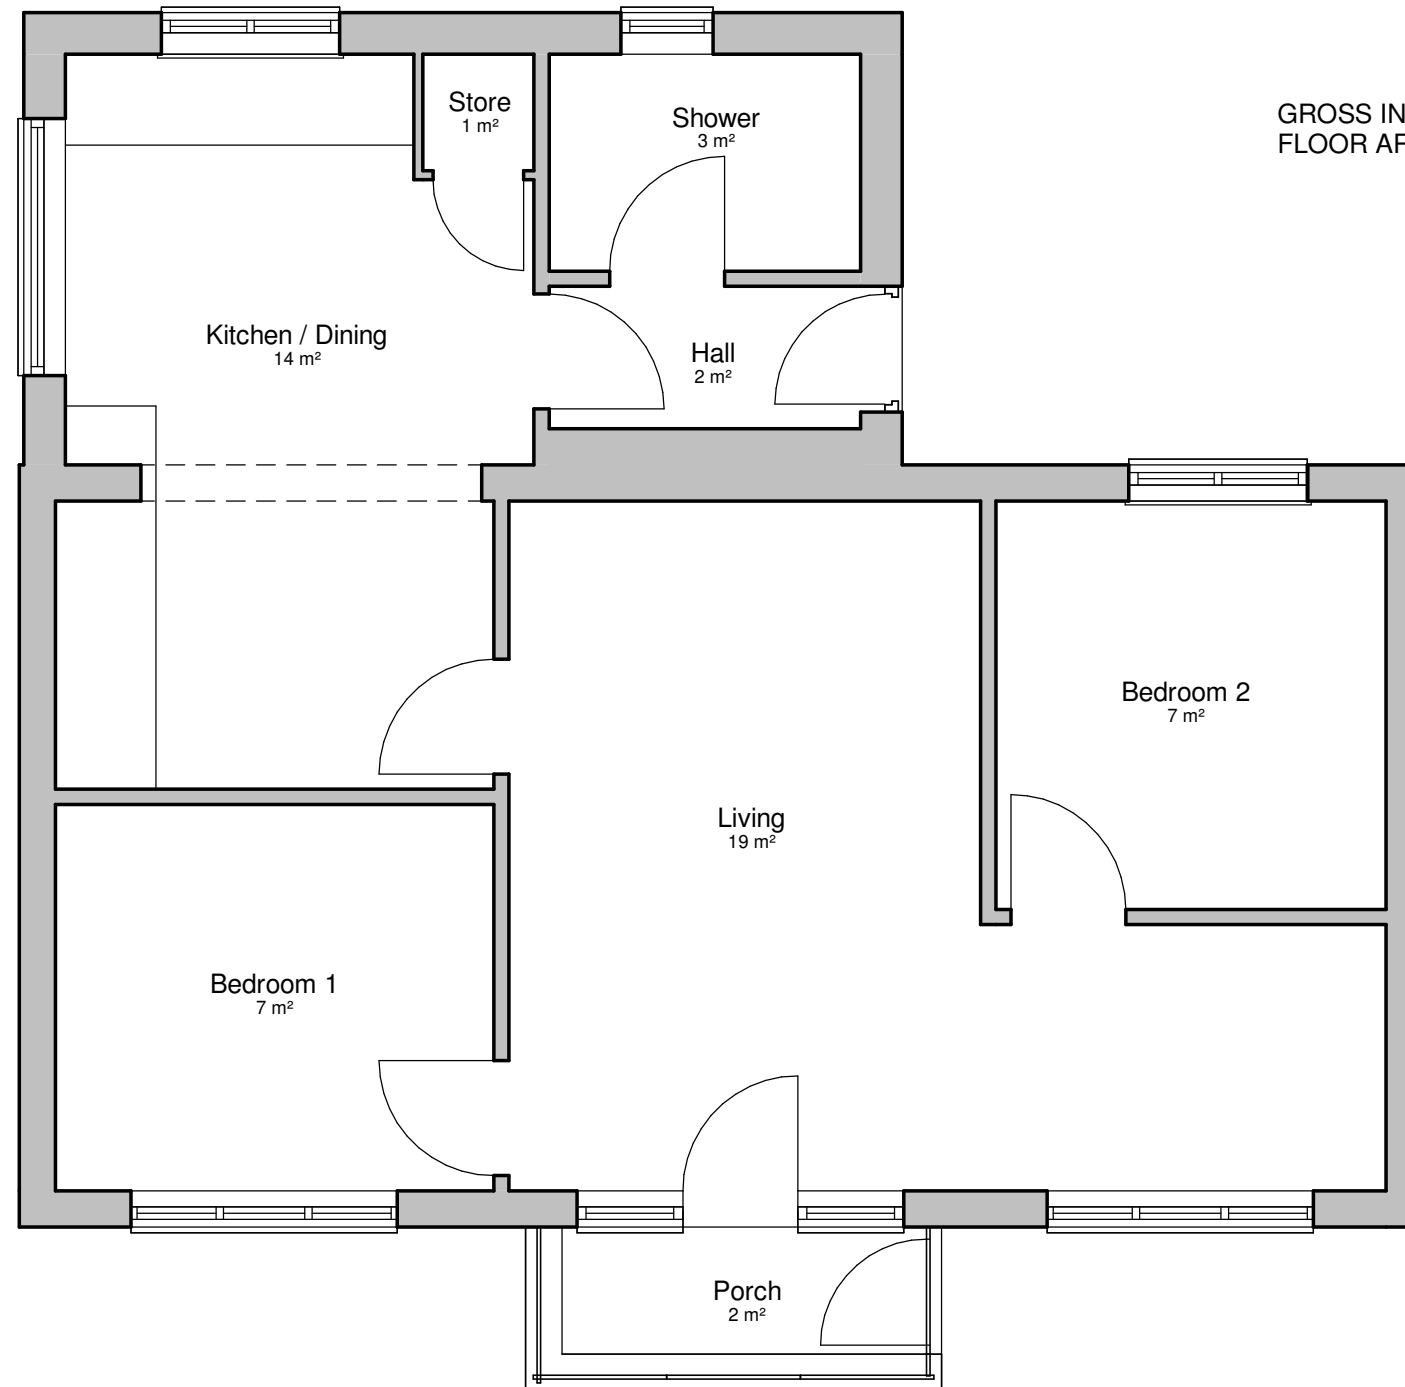


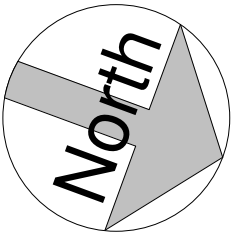

GROSS INTERNAL
FLOOR AREA 56SQM.

Existing Ground Floor Plan

1 : 50

 

36 Plas Tirion, Johnstown,
Wrexham LL14 1UR
07543968690
geraint@weareframe.co.uk
www.weareframe.co.uk
facebook.com/frame.architect
instagram.com/we_are_frame

Project:	Silverdale, Tainant LL14 1UG		
Title:	Existing Ground Floor Plan		
Scale @ A3:	1 : 50	Author: GE	Date: 06.11.21
Project Ref:	21-54	Drawing No: A003	Rev. A