




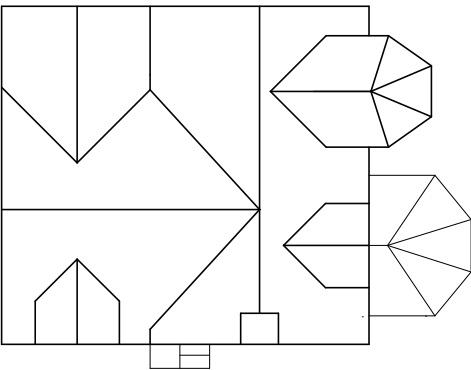


Roof Plan 1:200

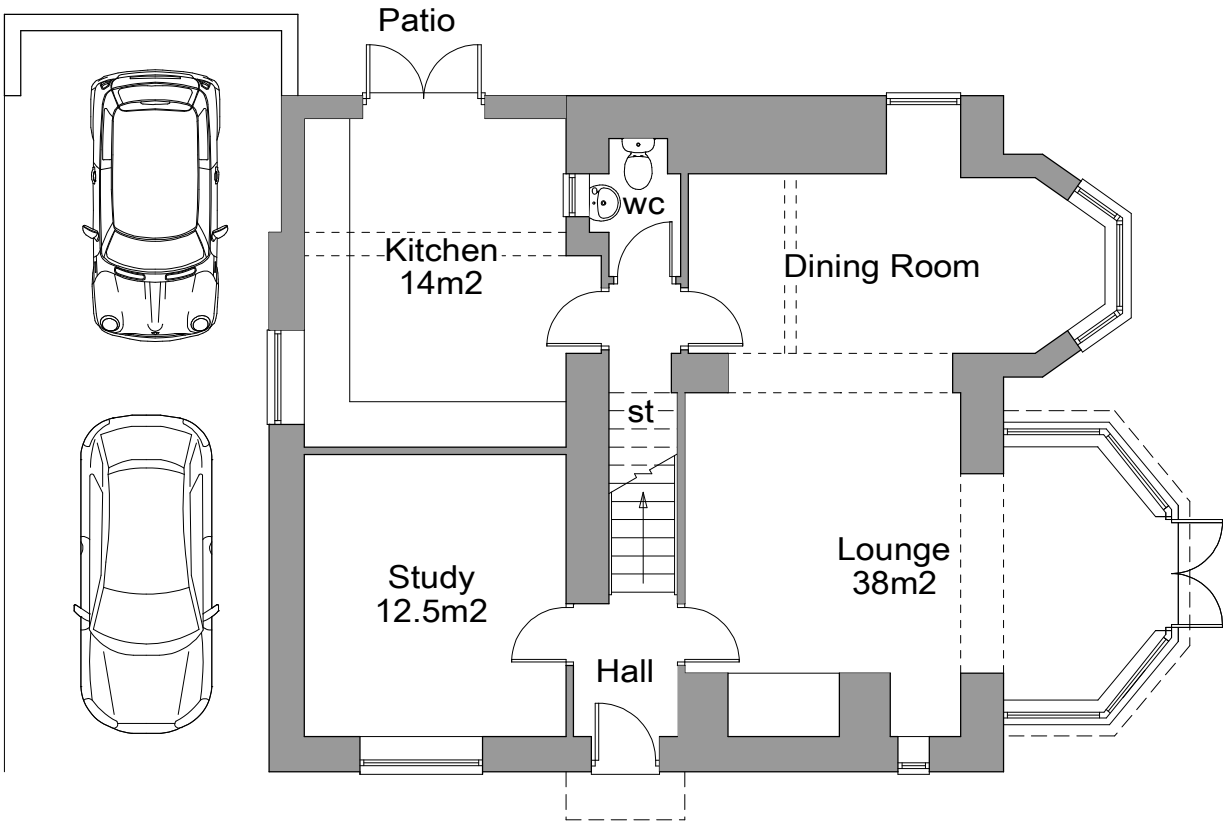


Ground Floor Plan

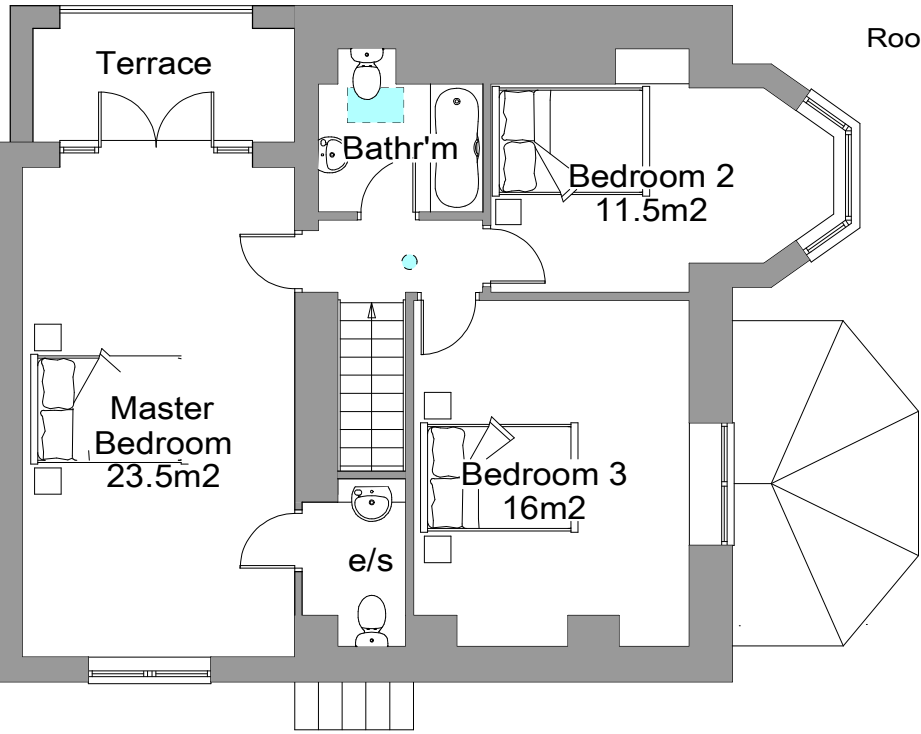

First Floor Plan

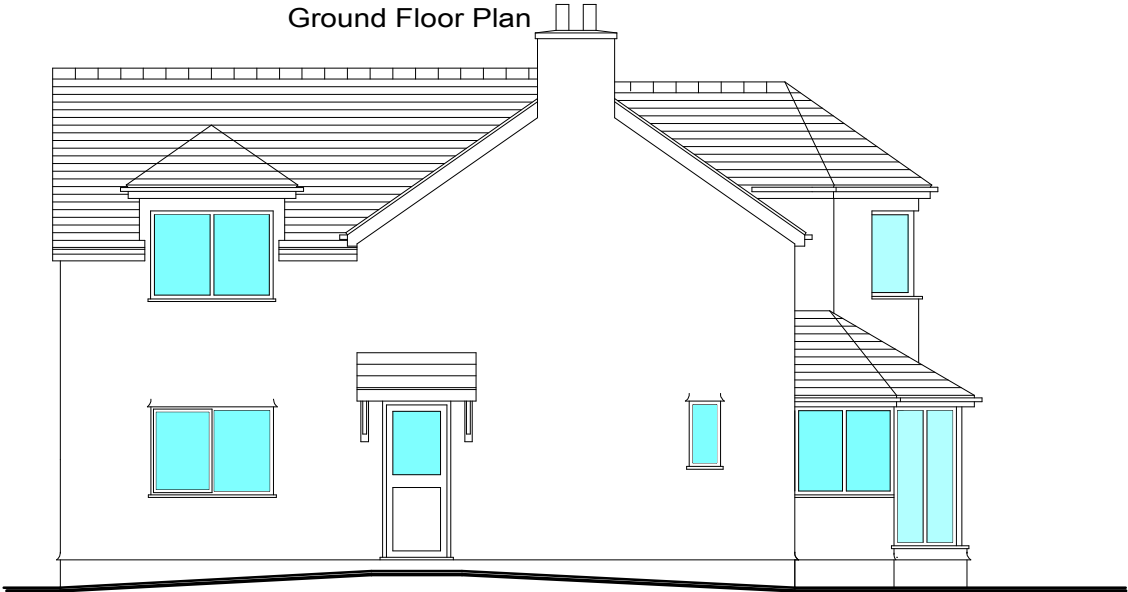

West Elevation

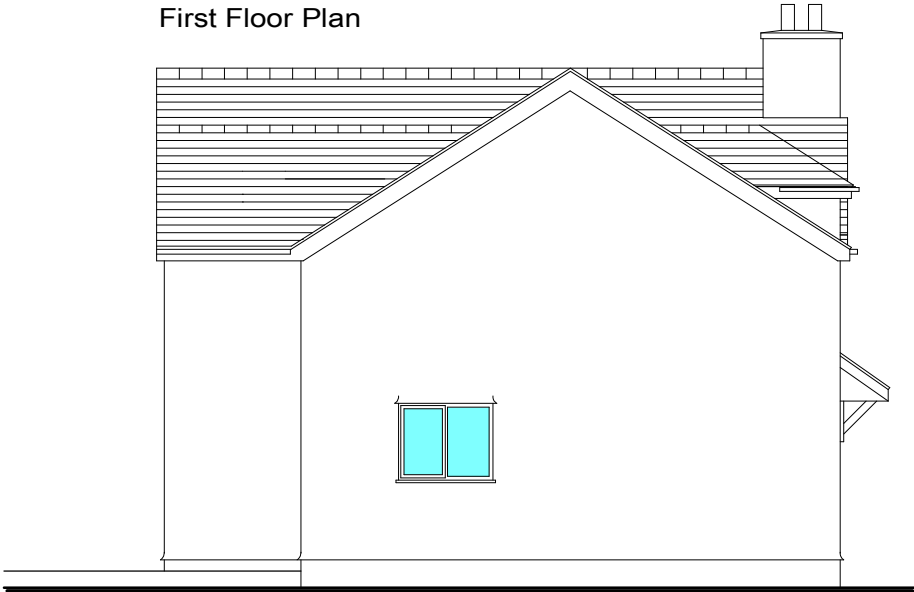

North Elevation

Proposed Extension and Alterations to Minafon Cottage, Glyn Ceiriog for the Legacy Group.				Drawn gws
Proposed Plans & Elevations.				Checked
				Date 06/22
				Scale 1:100 1:200
This drawing is COPYRIGHT Contractors must check all dimensions on site Only figured dimensions are to be worked from Discrepancies must be reported immediately to the Architects before proceeding		Job no 5152	Dwg no P01	Rev K



**Peterson
Macaulay
& Owens**

Bebington
Telephone 0151 334 0569
Fax 0151 334 0589
Mold
Telephone 01352 755703
Fax 01352 756613
E-Mail enquiries@pmoarchitects.co.uk