


Proposed Ground Floor Plan

1 : 50

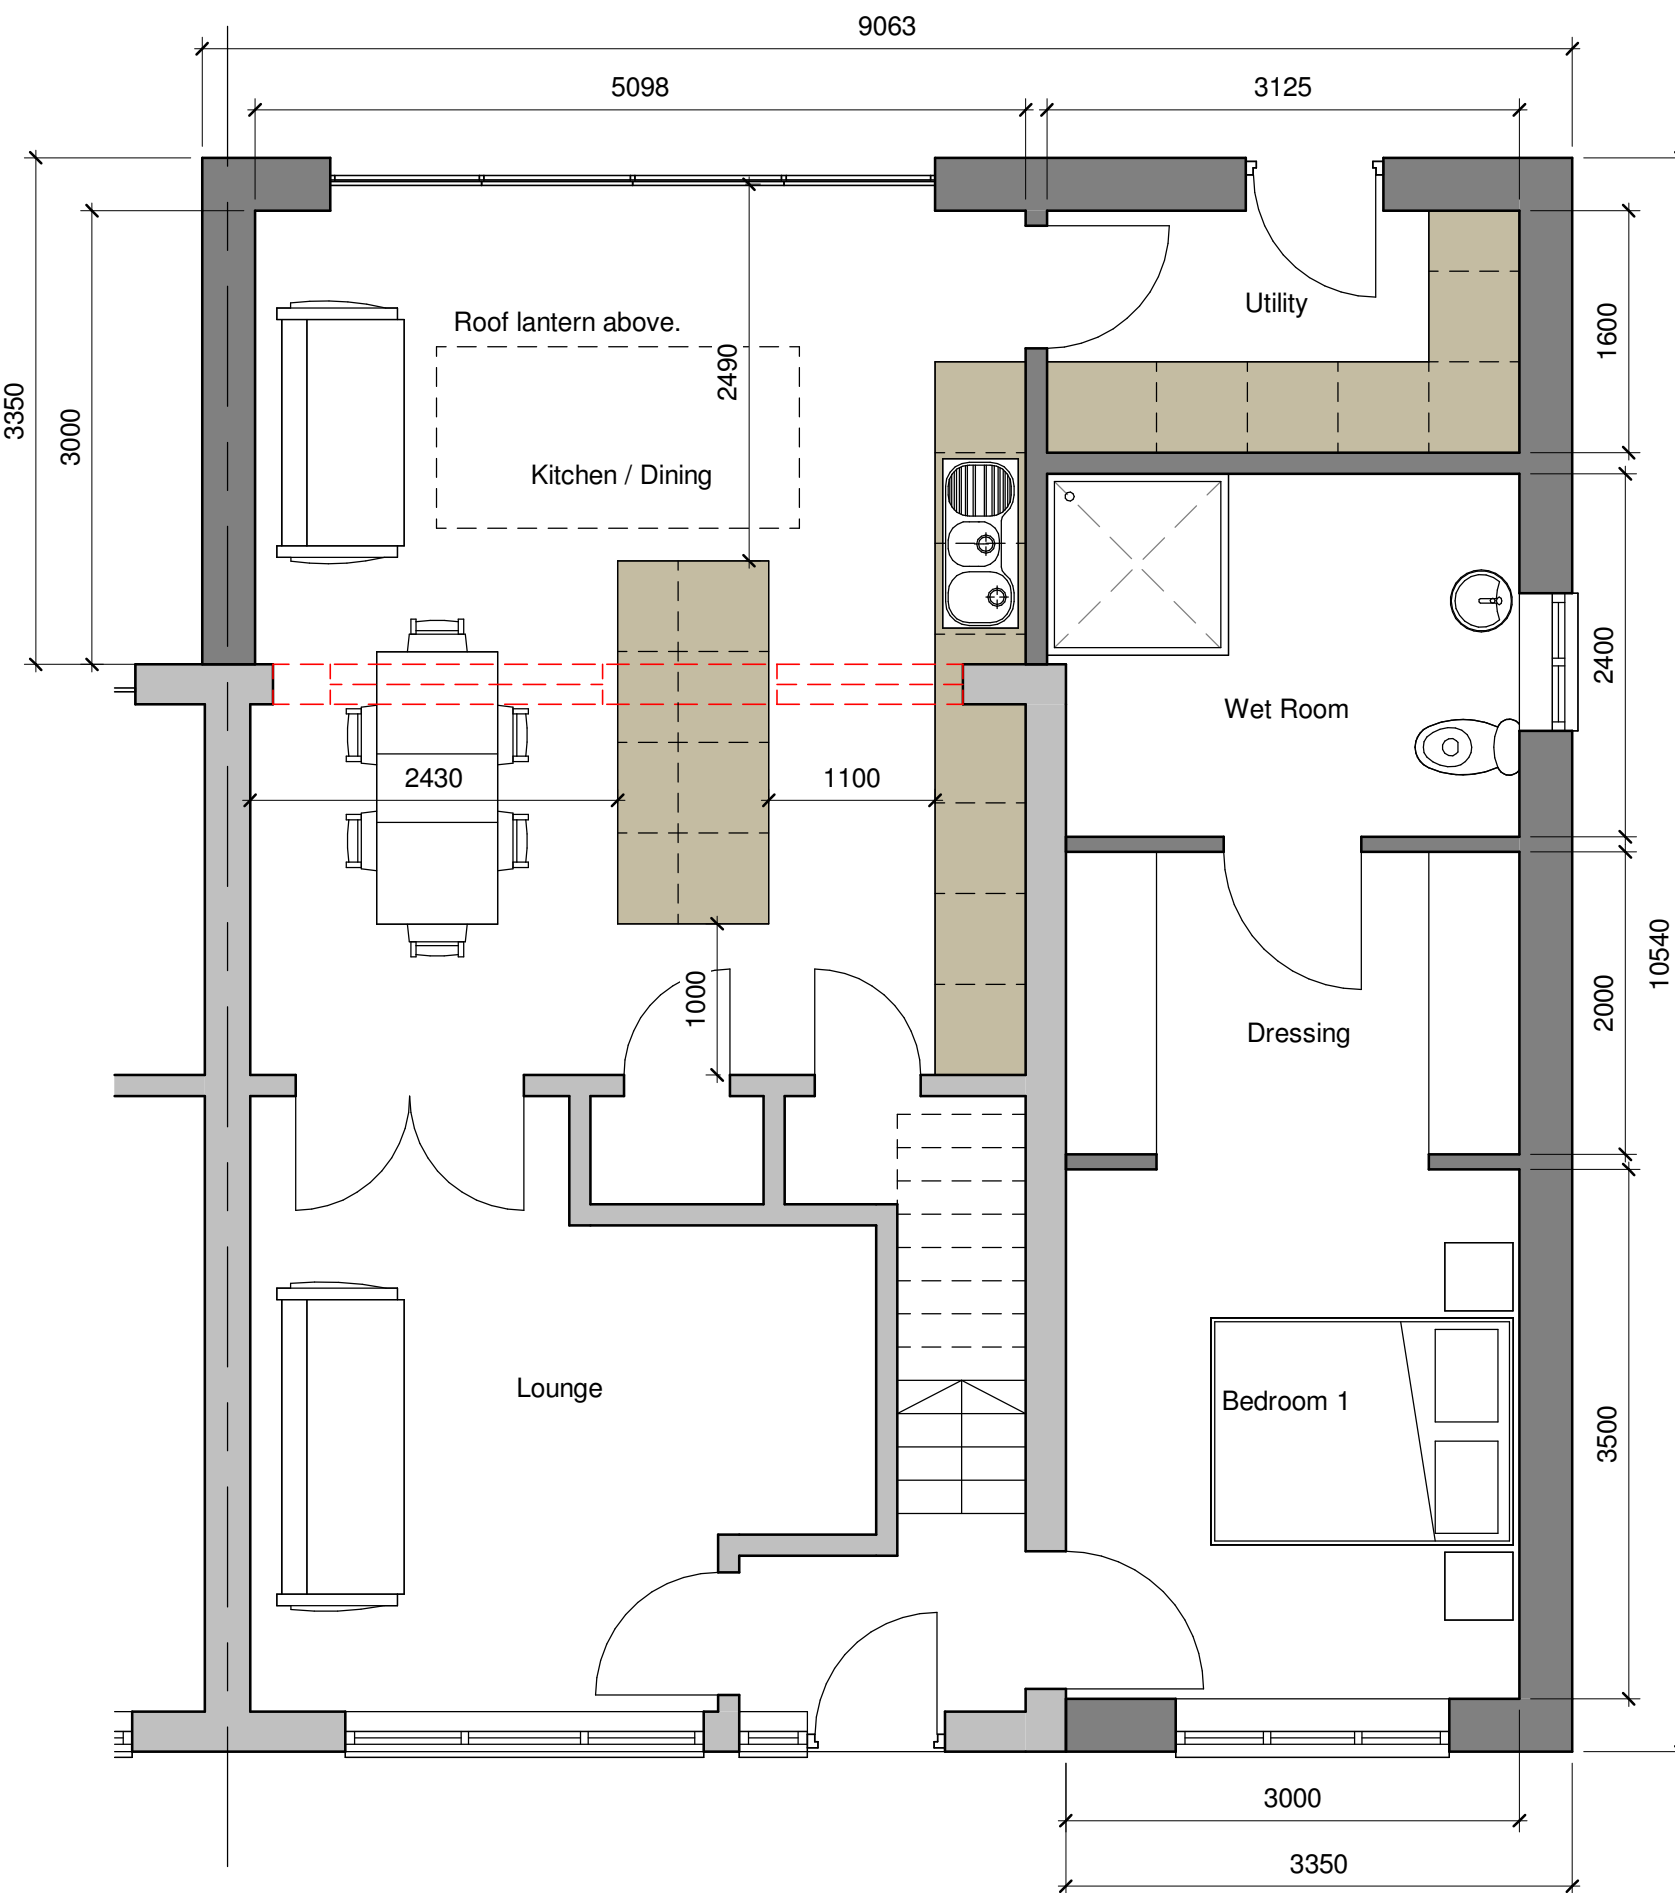

ARKIFY LTD.
36 Plas Tirion, Nant Parc,
Johnstown, Wrexham LL14 1UR
07543968690
geraint@arkify.co.uk
www.arkify.co.uk

Project: 10 Penderyn Way, Llay LL12 0RW		
Title: Proposed Ground Floor Plan		
Scale @ A3: 1 : 50	Author: GE	Date: 21.01.21
Project Ref: 21-03	Drawing No: A102	Rev. C