



The content of this drawing is subject to the provision of the Copyright Act 1956.
Work to figured dimensions only.
Site dimensions are to be checked before work is started.
Any discrepancy whatsoever between any information contained on this drawing and any other document or drawing must be drawn to the attention of the Architect by the Contractor before the work is executed.
IF IN DOUBT ASK IMMEDIATELY.


NOTES:

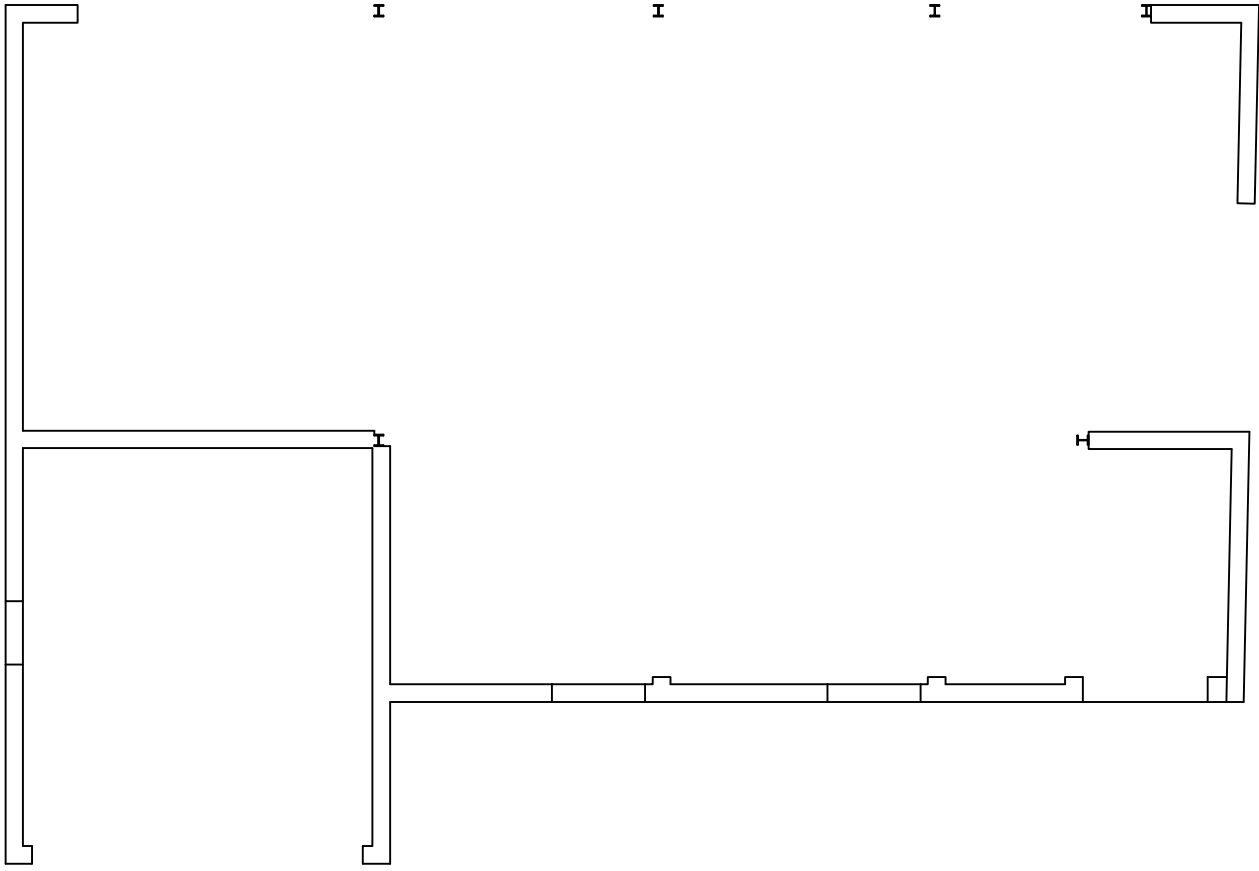


GROUND FLOOR PLAN

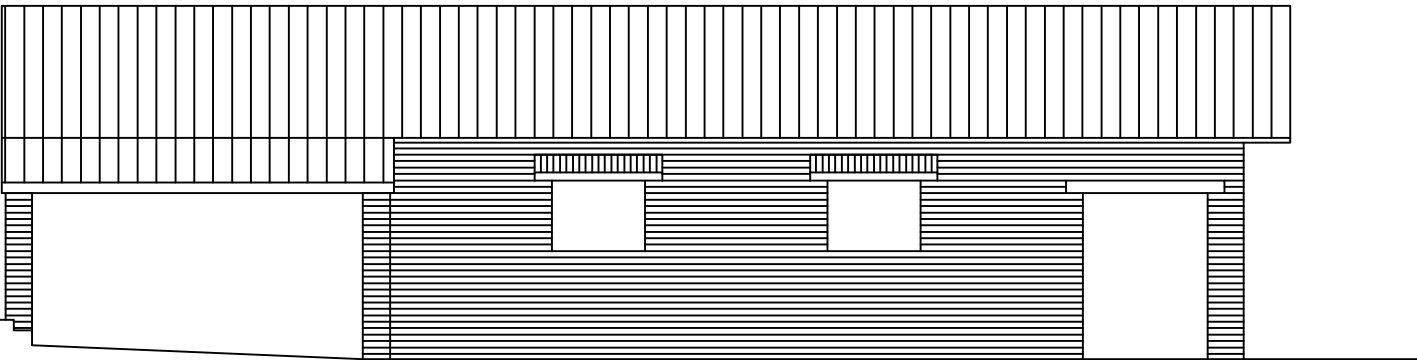


FRONT ELEVATION

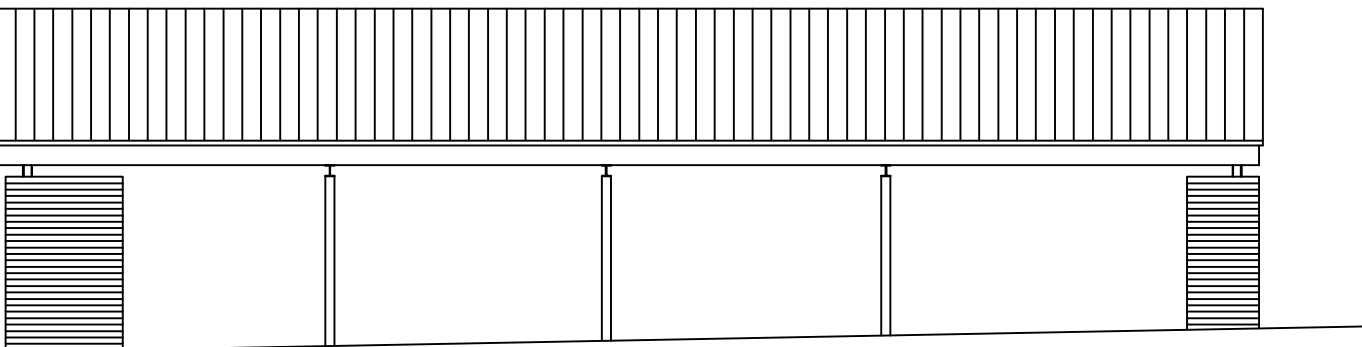


REAR ELEVATION

 


FIRST FLOOR PLAN

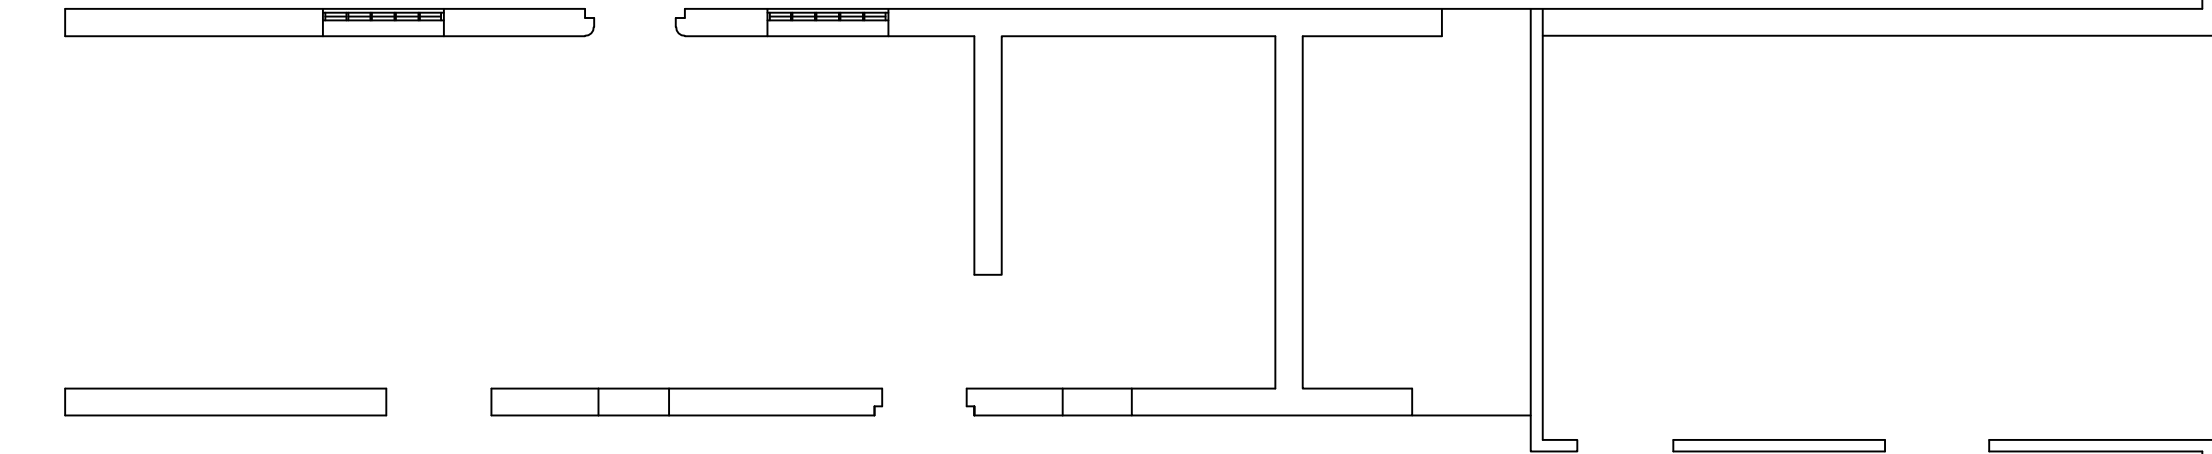


GROUND FLOOR PLAN

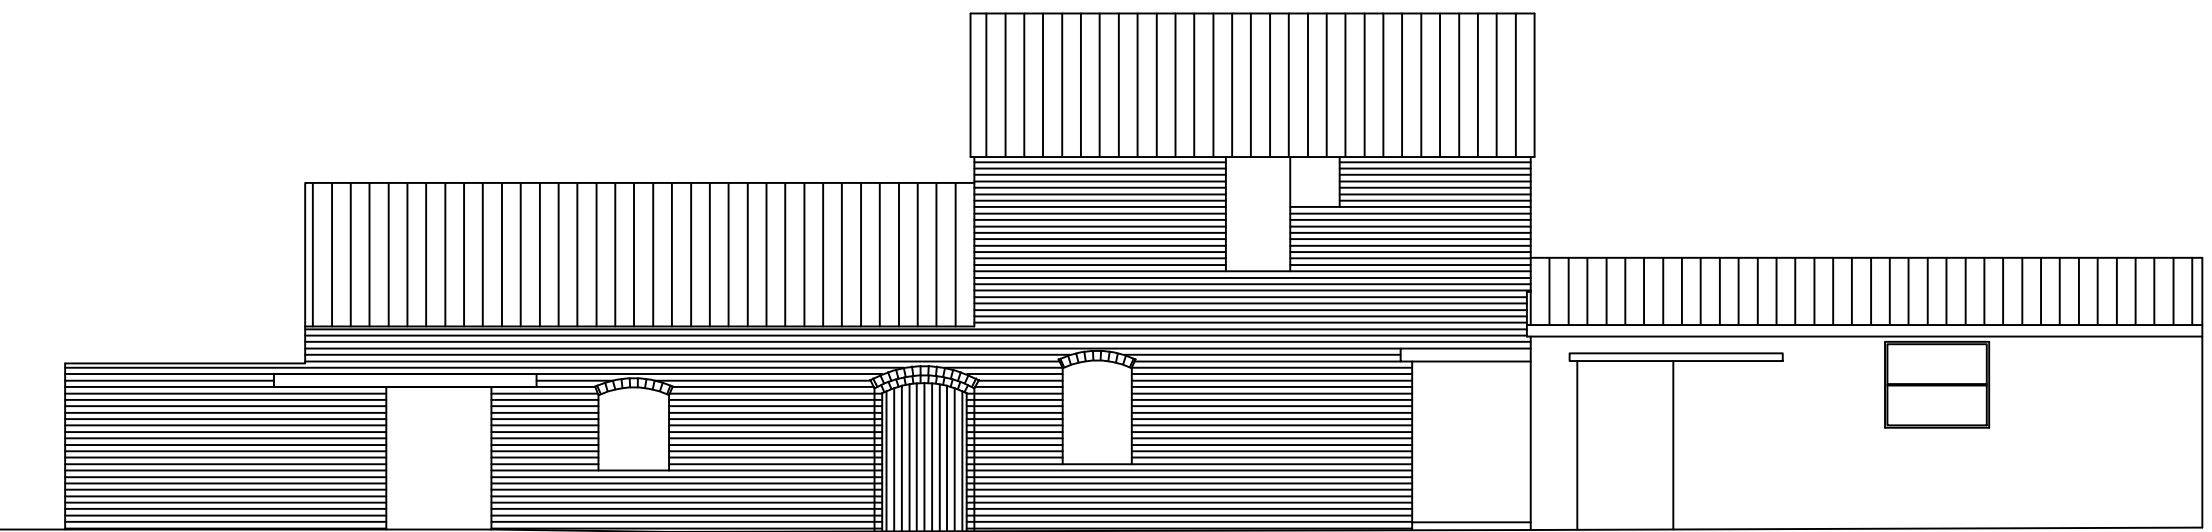


FRONT ELEVATION

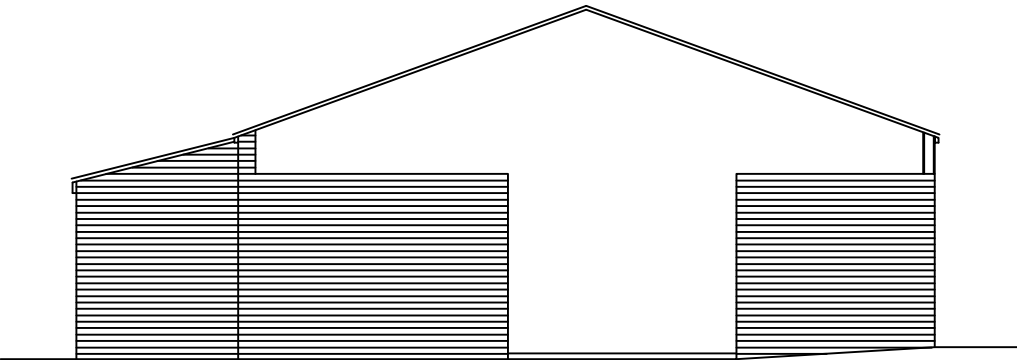


SIDE ELEVATION

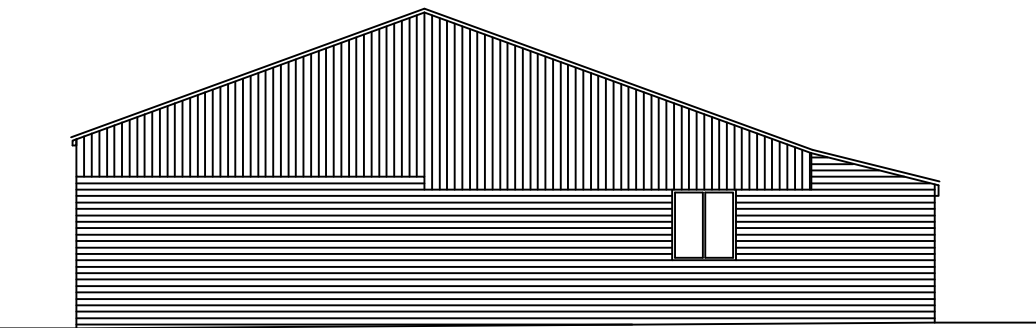

SIDE ELEVATION

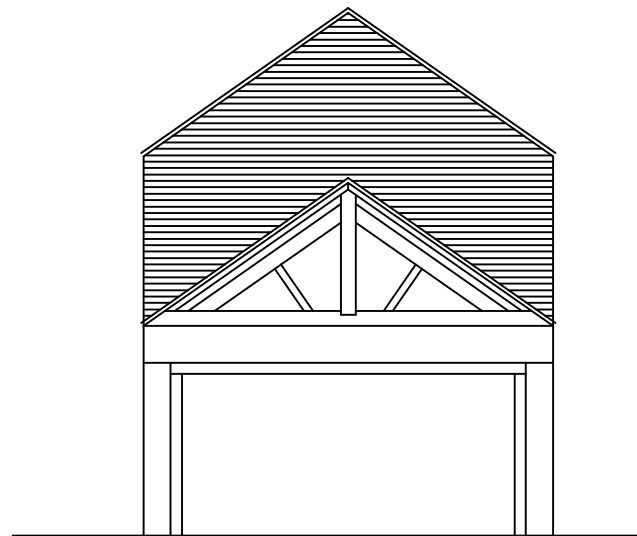

SIDE ELEVATION

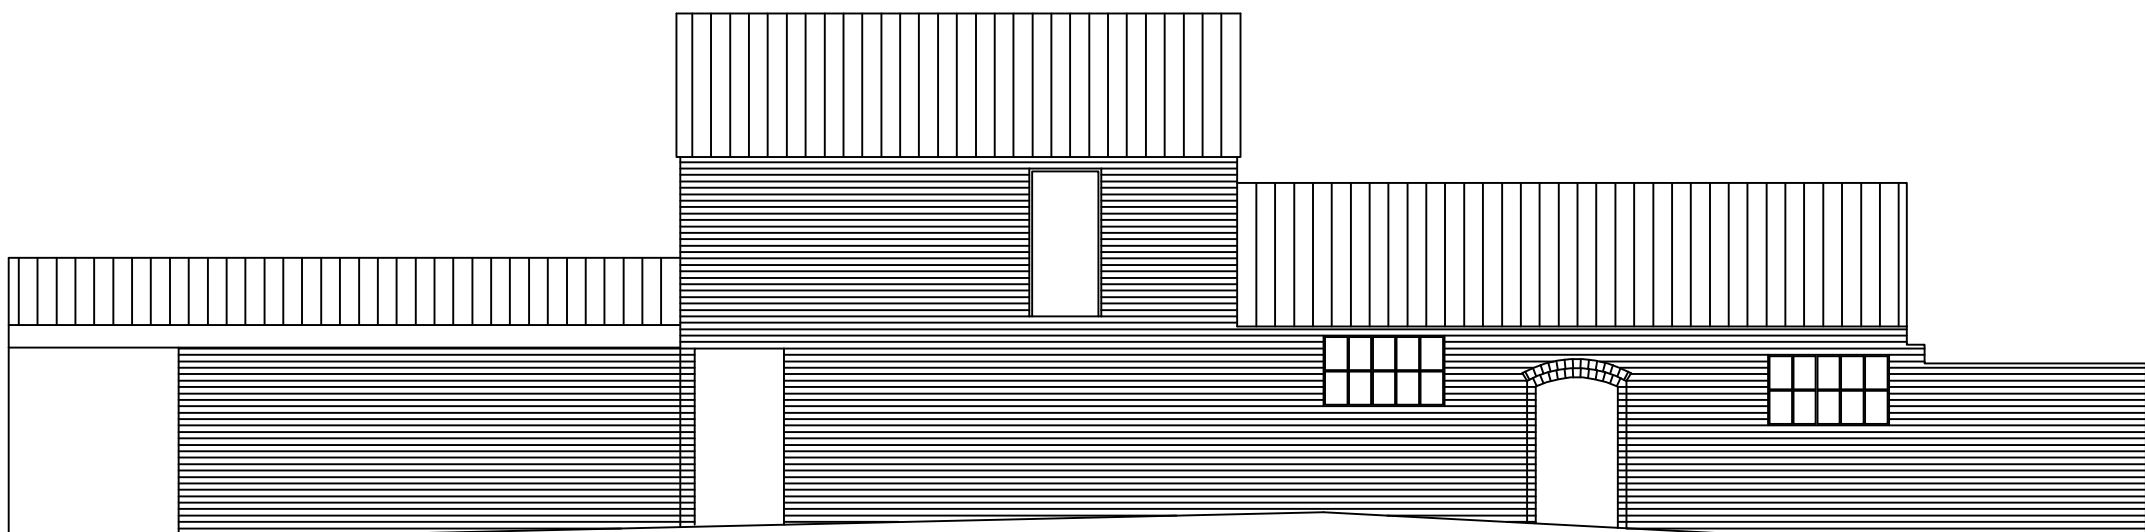

REAR ELEVATION

SITE PLAN SCALE 1:200

DESCRIPTION DATE REV



Appleby, Bretton Lane, Bretton, Chester, CH4 0DX.
TELEPHONE : 07786 328972
E MAIL : info@jparchitectureanddesign.co.uk

CLIENT
BROUGHTON HALL ESTATES
LIMITED

JOB TITLE
GORSE FARM, WORTHENBURY.

DRAWING TITLE
EXISTING FLOOR PLANS AND
ELEVATIONS

DATE: NOV 21
SCALE: 1:100
DRAWN BY: JP

JOB NO. F1705
DRAWING NUMBER 01
REV. A