




EXISTING WEST ELEVATION




EXISTING EAST ELEVATION

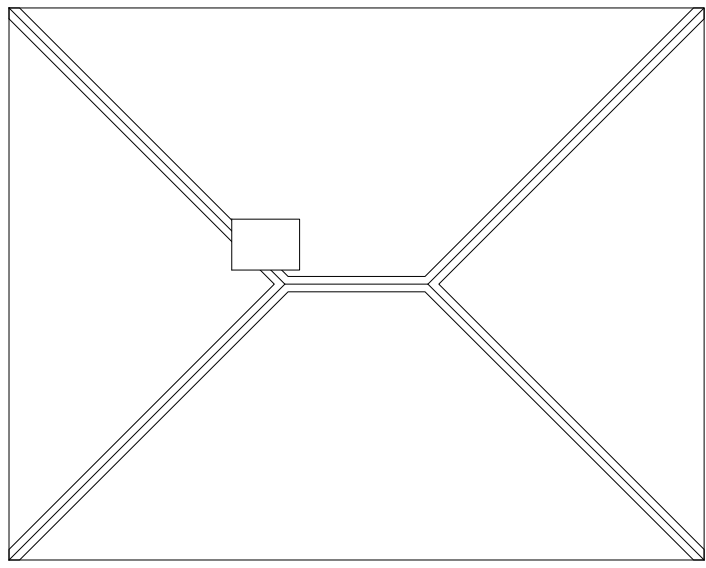


EXISTING ROOF PLAN



PROPOSED WEST ELEVATION

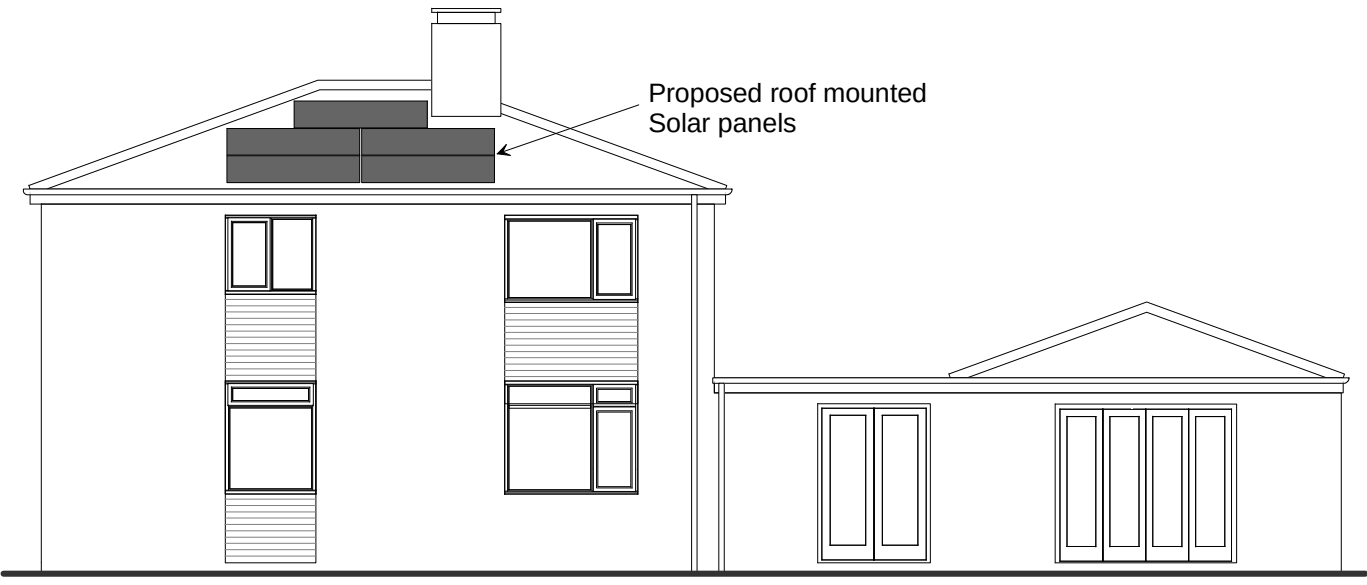

PROPOSED EAST ELEVATION

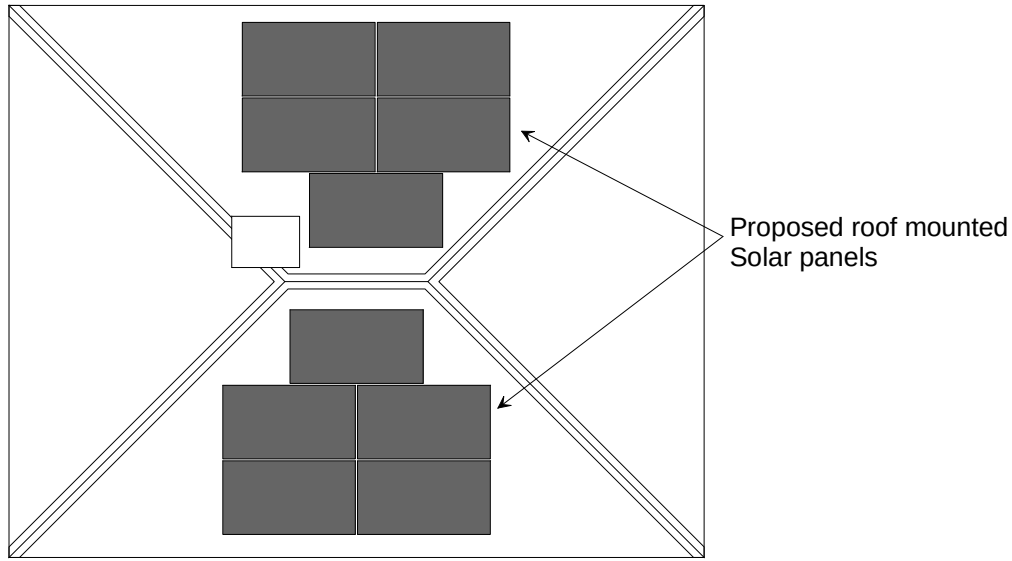

PROPOSED ROOF PLAN




EXISTING SITE PLAN
SCALE 1:200




PROPOSED SITE PLAN
SCALE 1:200



LOCATION PLAN
SCALE 1:1250

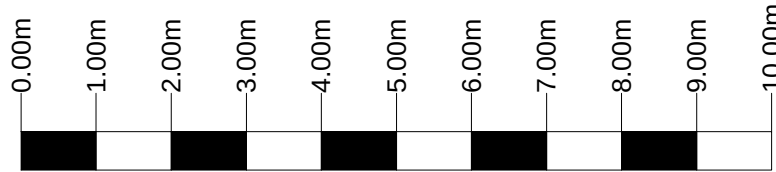

Scale 1:100

 

Scale 1:200

PROPOSED 10 ROOF
MOUNTED SOLAR PANELS
AT
7 SUNDORNE
OVERTON
WREXHAM LL13 0EB

ELEVATIONS, ROOF PLANS, SITE PLANS

Client
PROJECT SOLAR

Page size
A1

Date: September 2021 Scale: 1:100 and 1:200 Drawing No 1
Brian Newman - planning and Building Consultant
Autumn Lodge
Cotton
Hexham
Northumberland
NE47 9QS
01434 883401
email: brian@inedplanningpermission.co.uk
www.inedplanningpermission.co.uk

