





EXISTING REAR ELEVATION




EXISTING SIDE ELEVATION

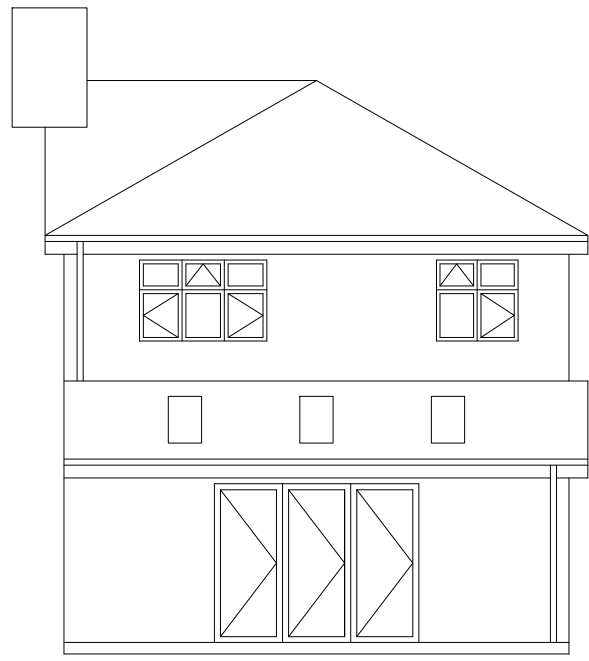


PROPOSED REAR ELEVATION

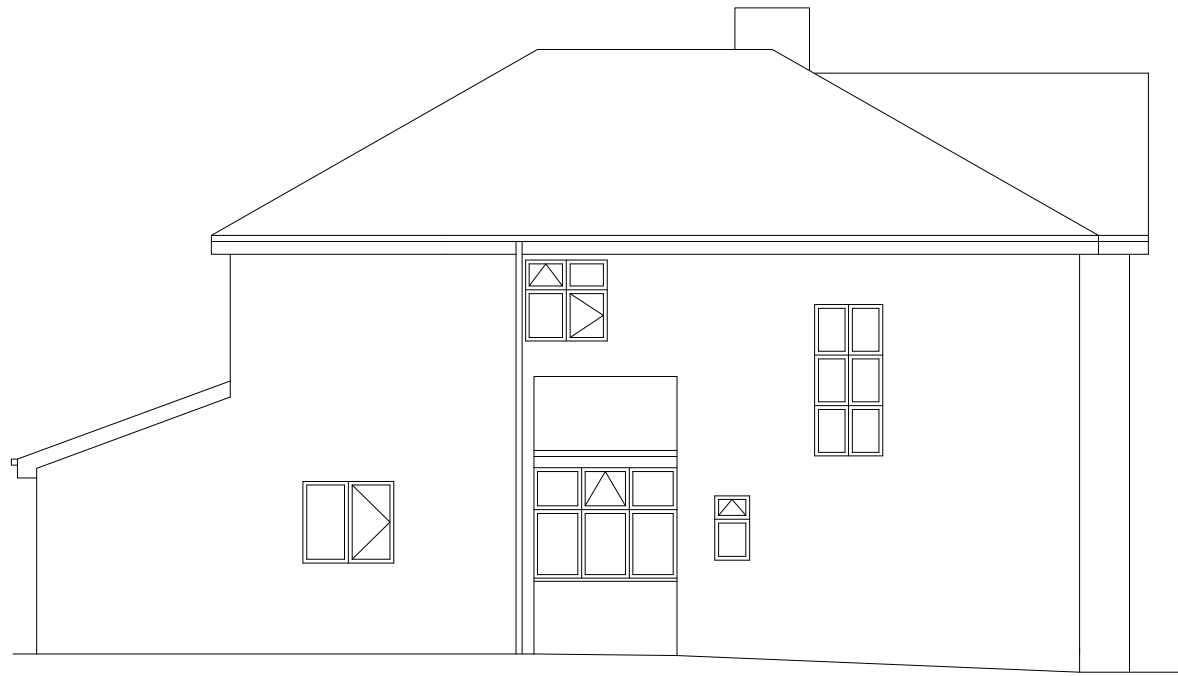


PROPOSED SIDE ELEVATION

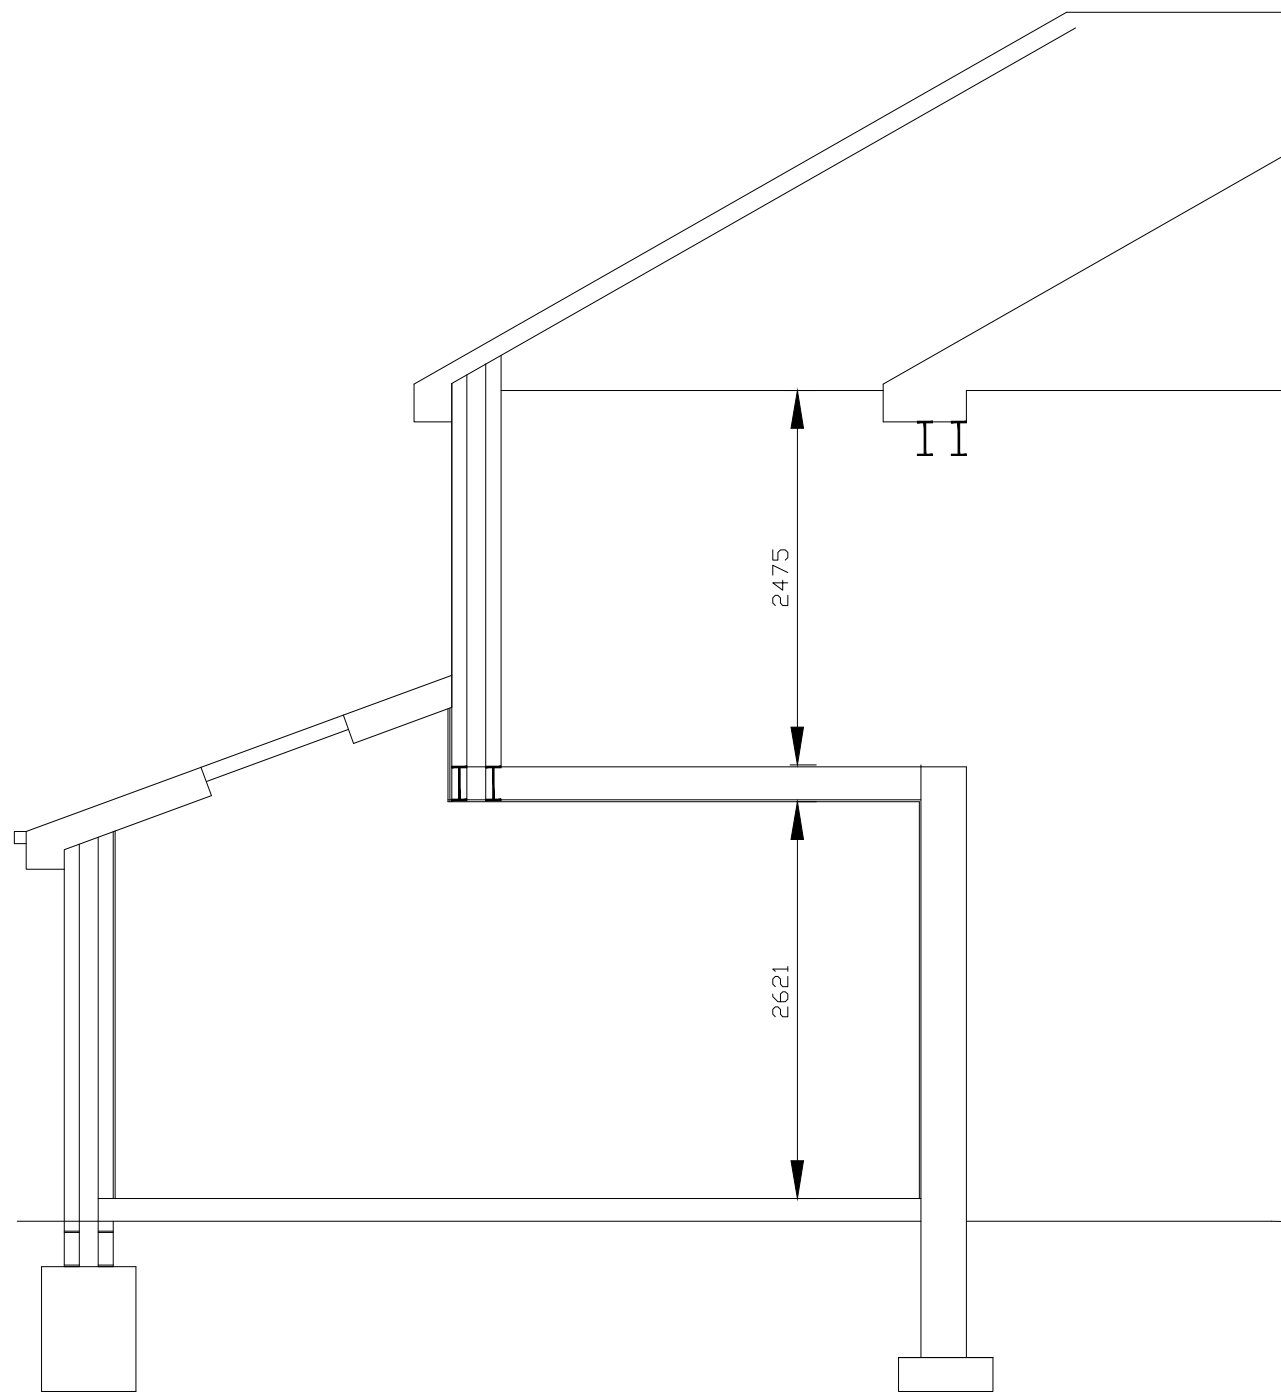


SECTION A - A

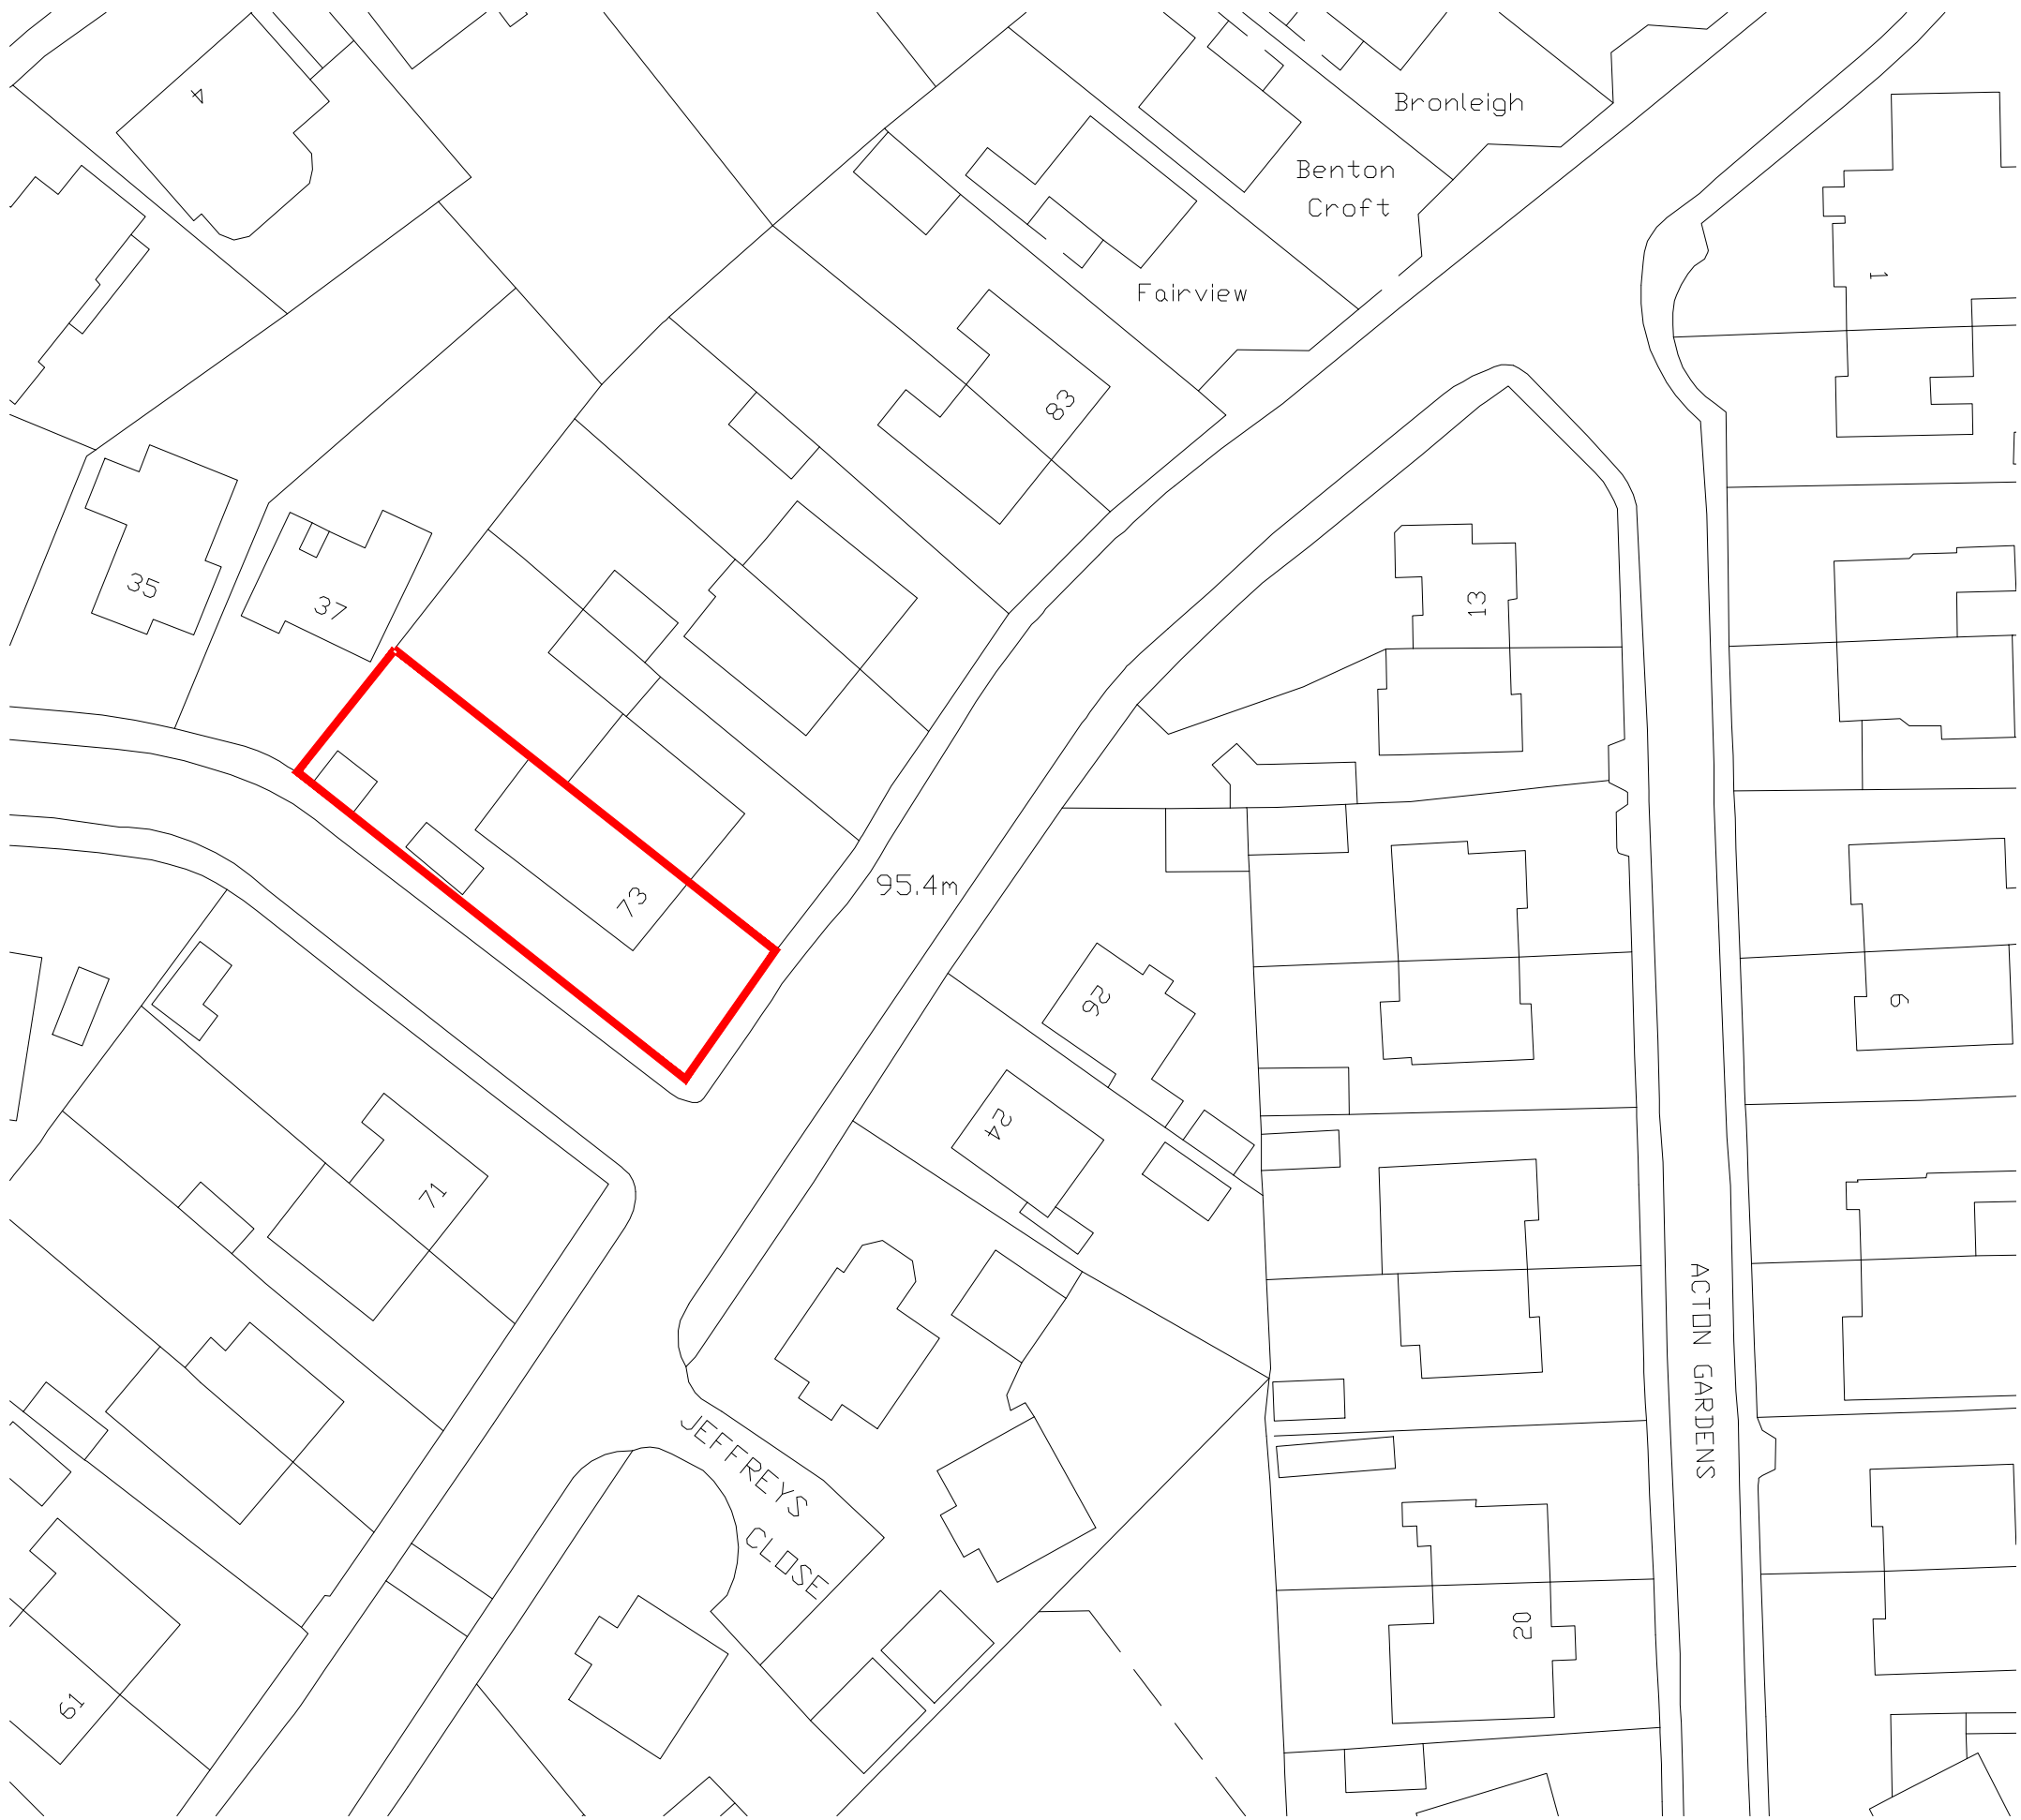


SITE PLAN @ 1:500

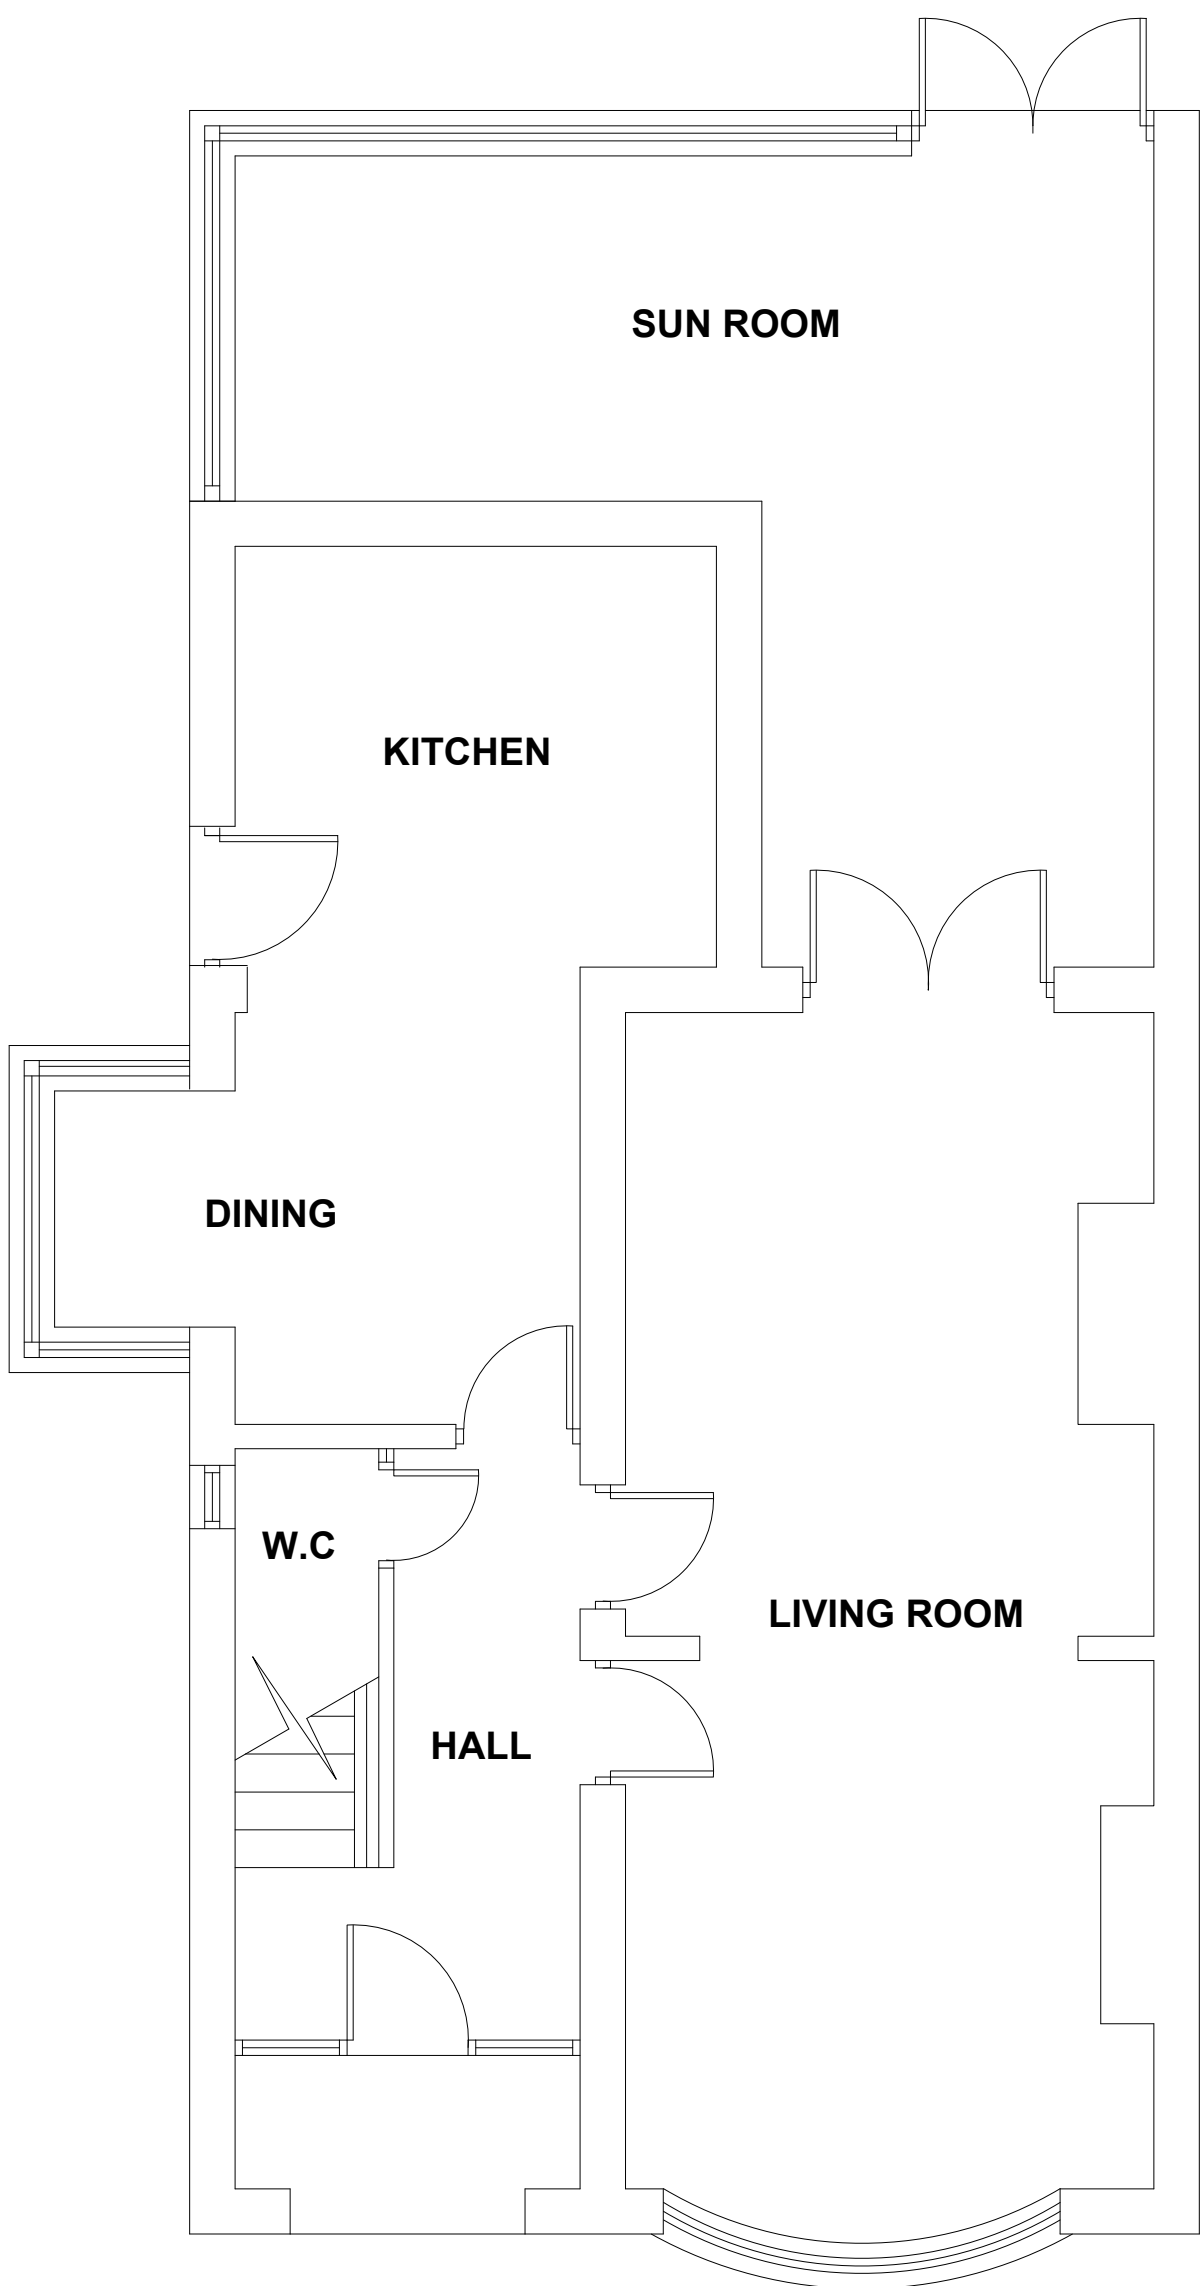


EXISTING GROUND FLOOR PLAN

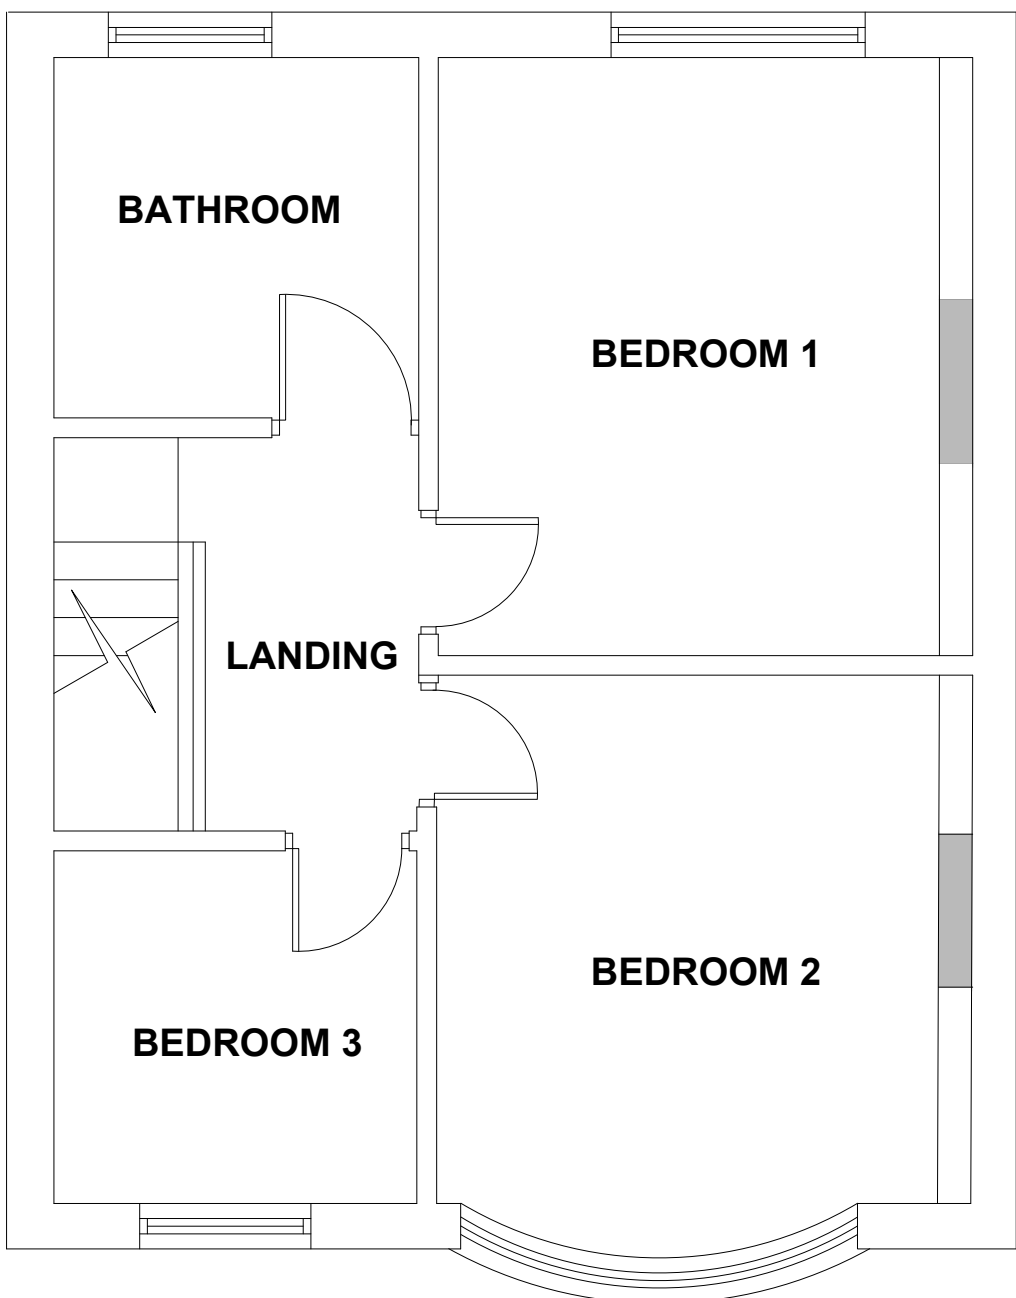


EXISTING FIRST FLOOR PLAN

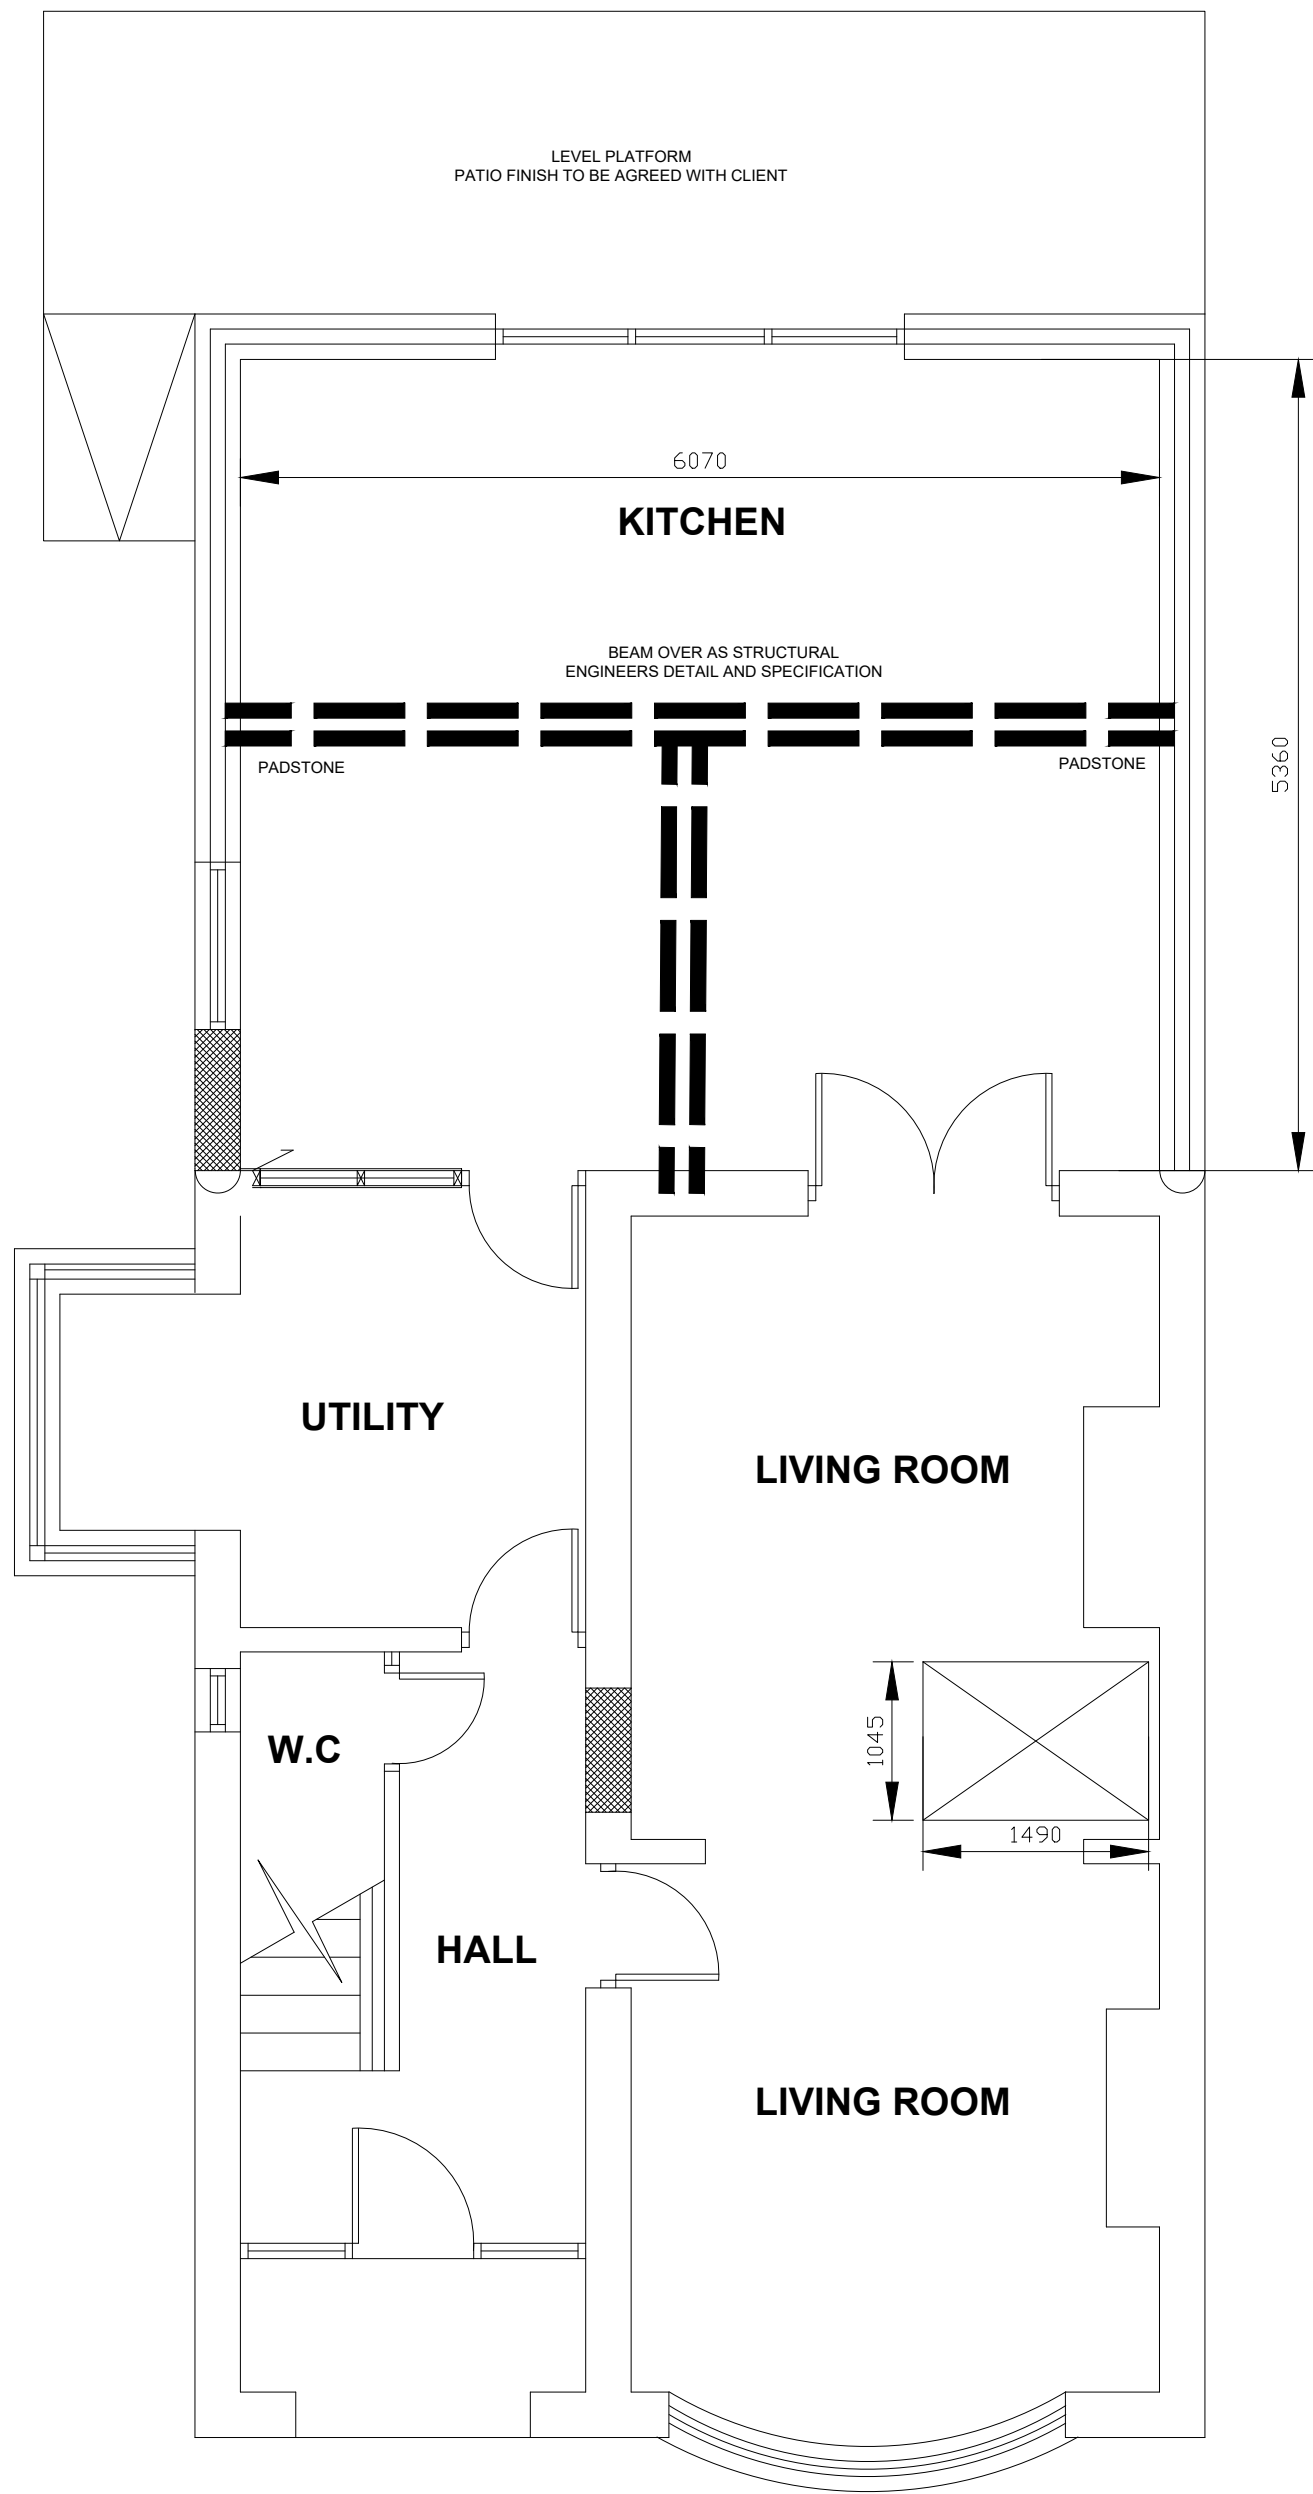


PROPOSED GROUND FLOOR PLAN

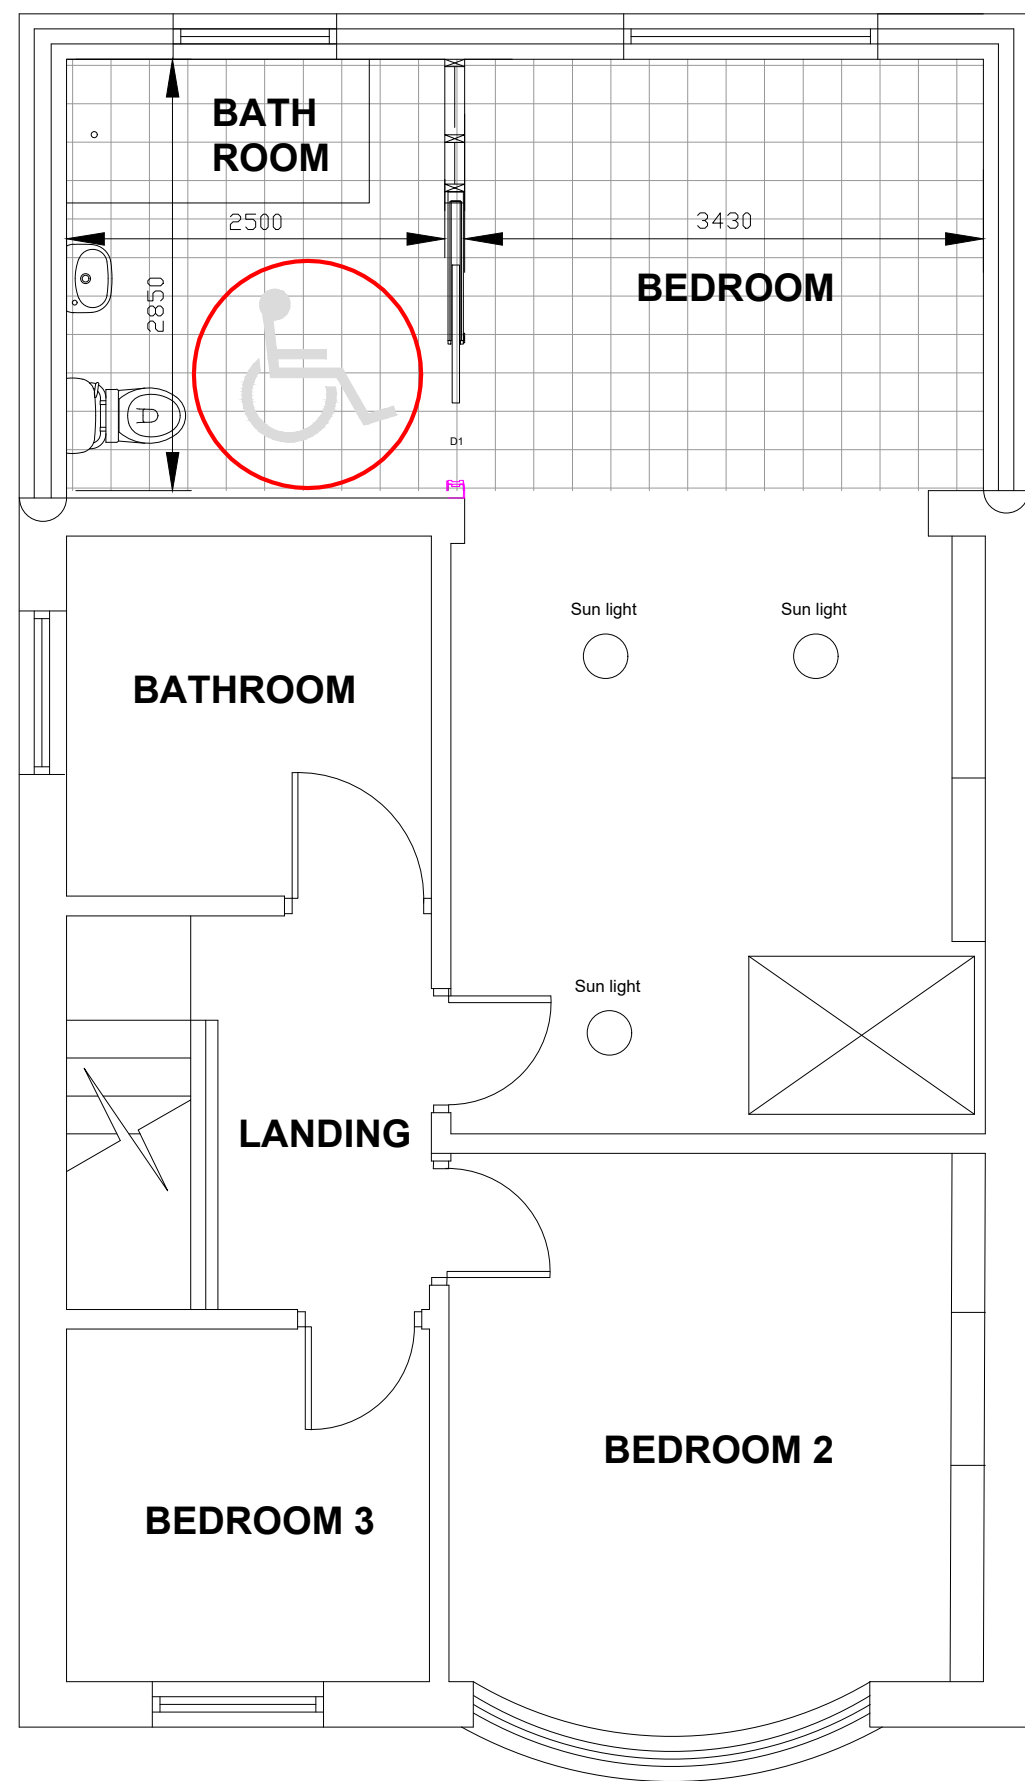

PROPOSED FIRST FLOOR PLAN

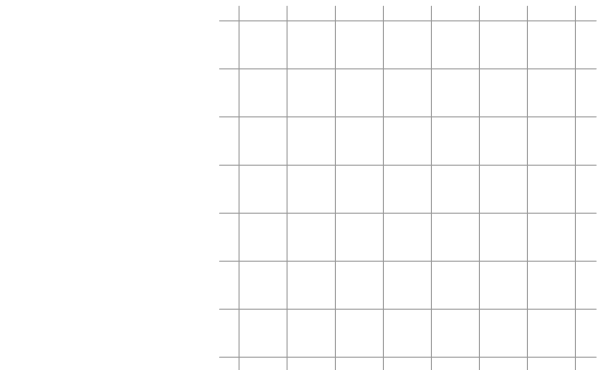

ADDITIONAL FIRST FLOOR SPACE

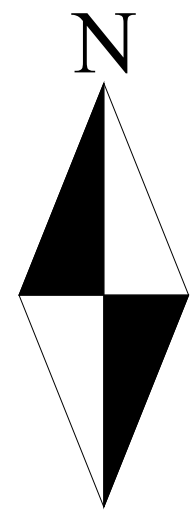

WREXHAM COUNTY BOROUGH COUNCIL.
STEPHEN T. BAYLEY
HEAD OF ASSETS AND ECONOMIC DEVELOPMENT DEPARTMENT.
CROWN BUILDINGS, 31 CHESTER STREET,
WREXHAM, LL13 8BG.
Tel: (01978) 292067 Fax: (01978) 292445

Project:
73, Box Lane, Wrexham, LL12 8DA

Detail:
Existing and Proposed Plans

Drawn/Checked: MAF	Date: March 2022	AutoCad File Ref:
Scale: 1:100 & 1:50	Project No: PD2022/008	Dwg No: 01
	Rev:	