




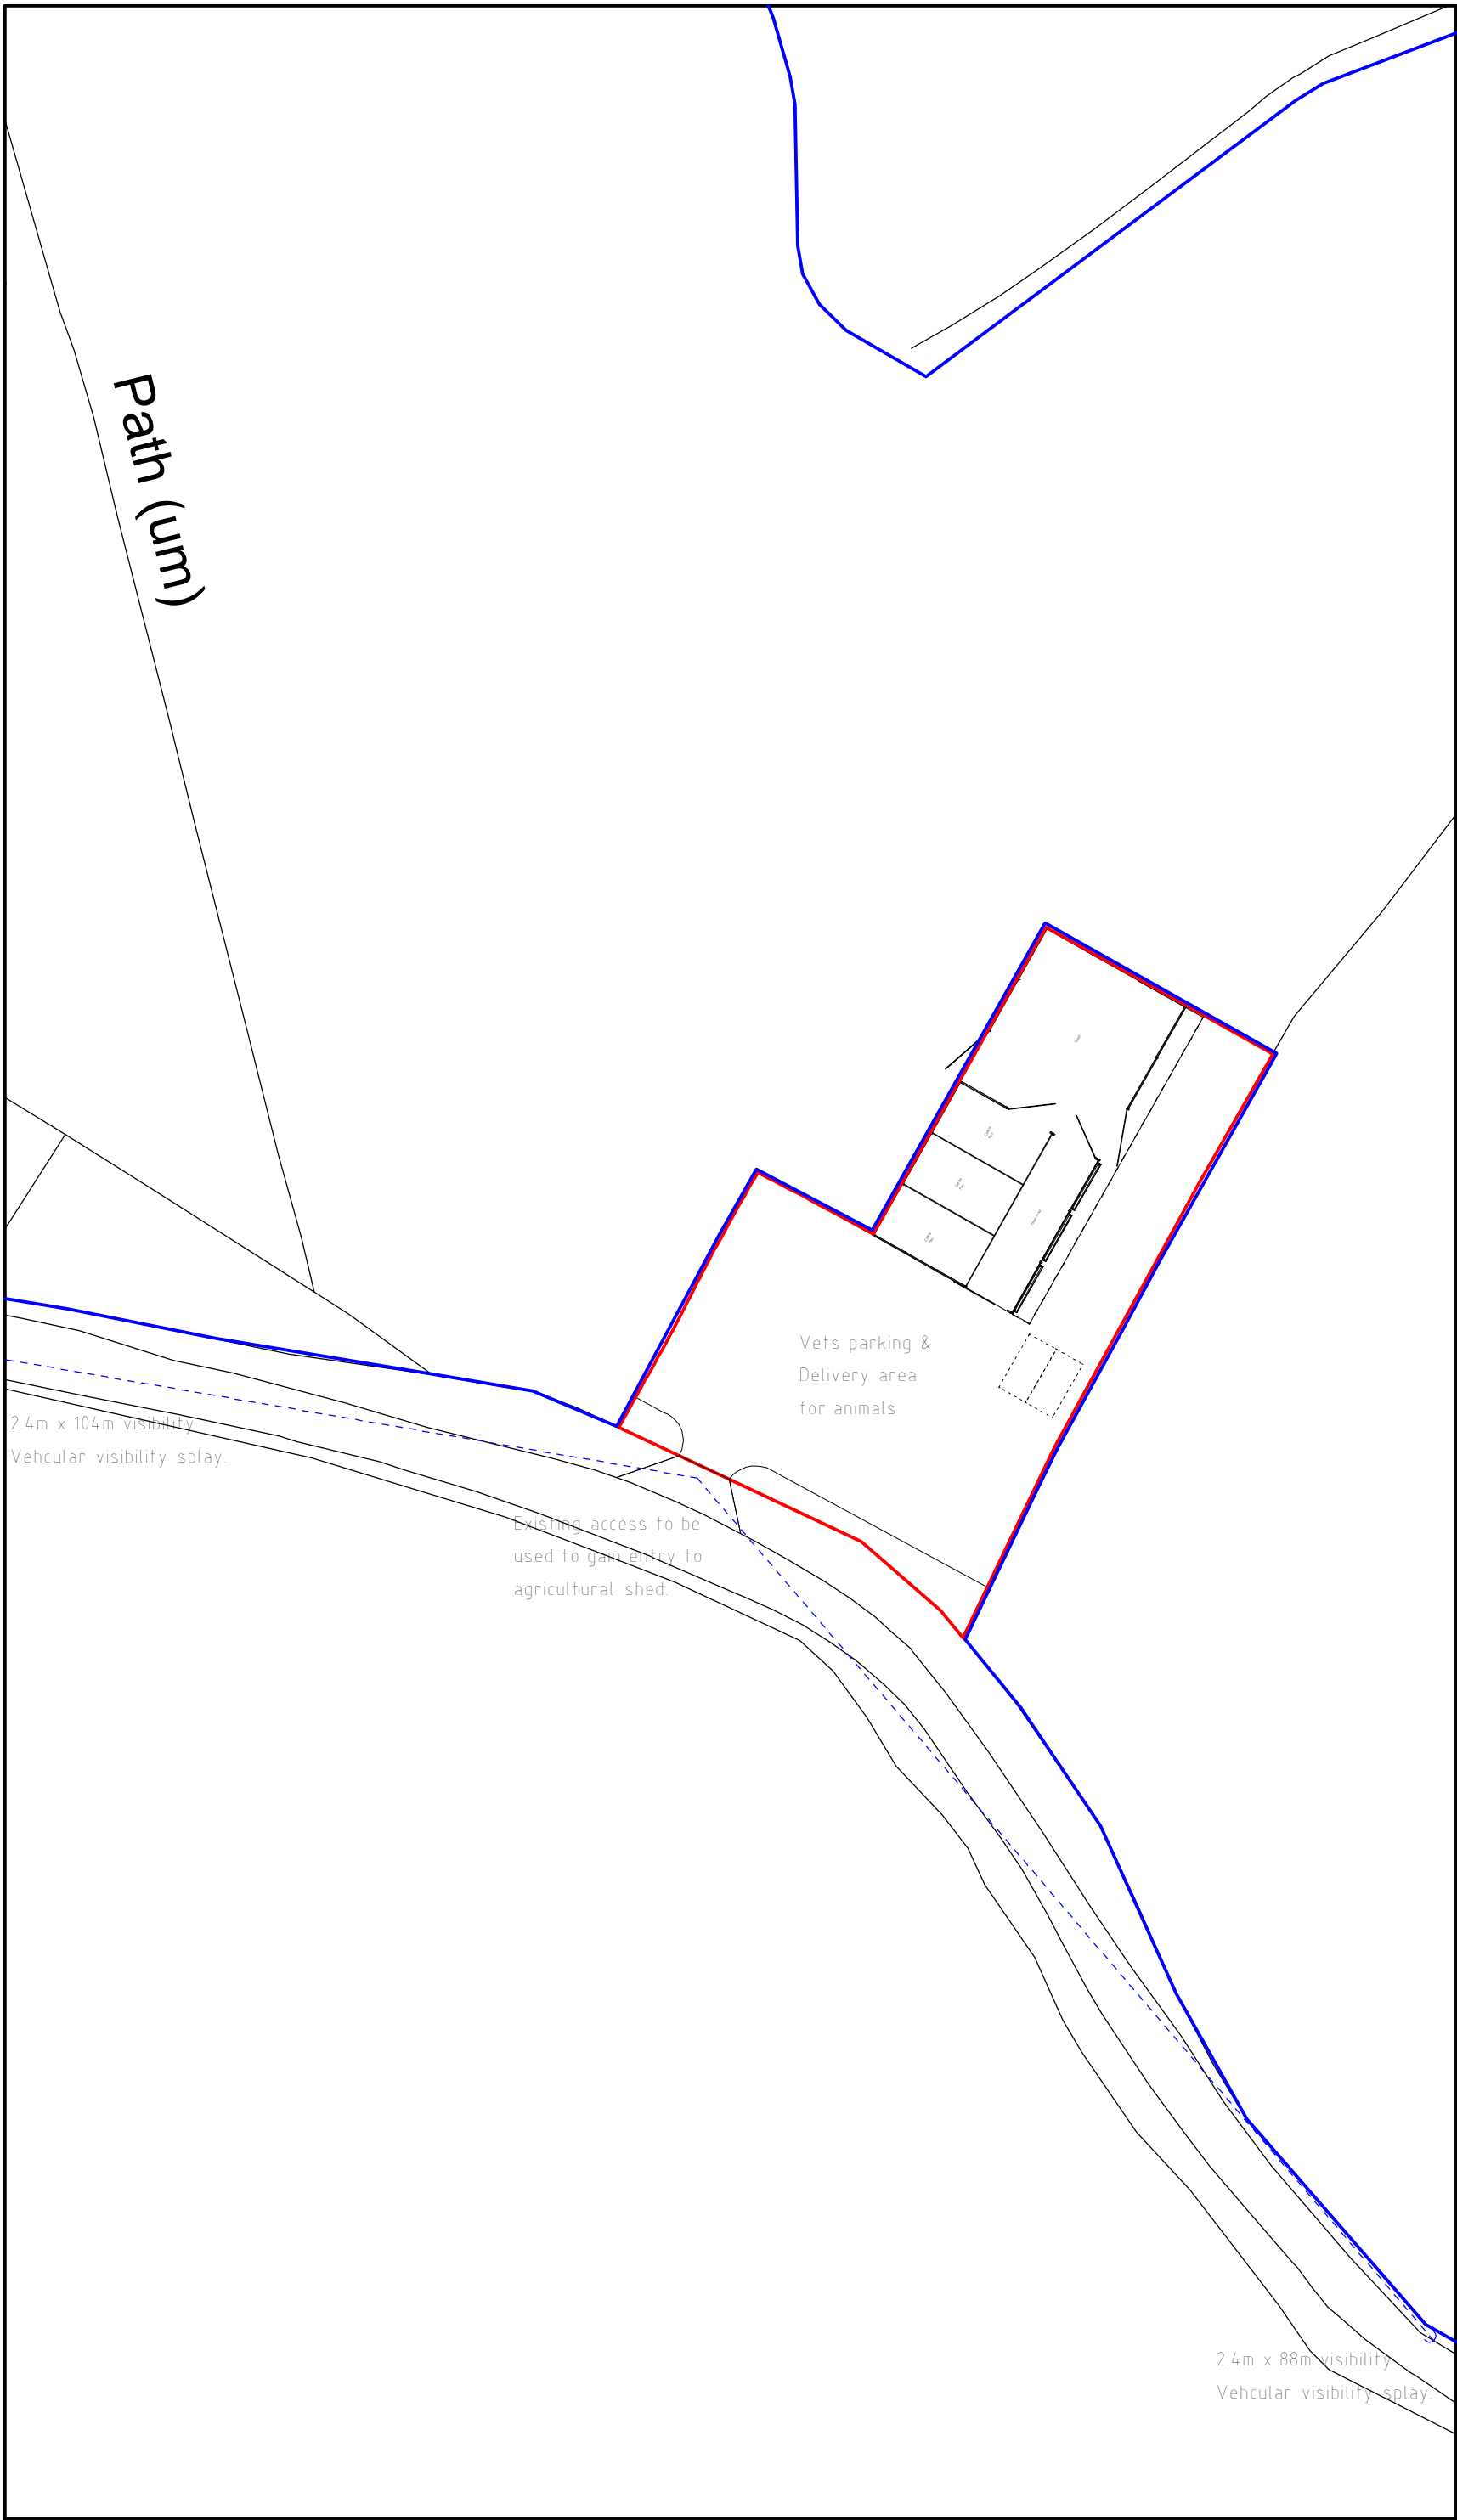

Site Plan 1:500

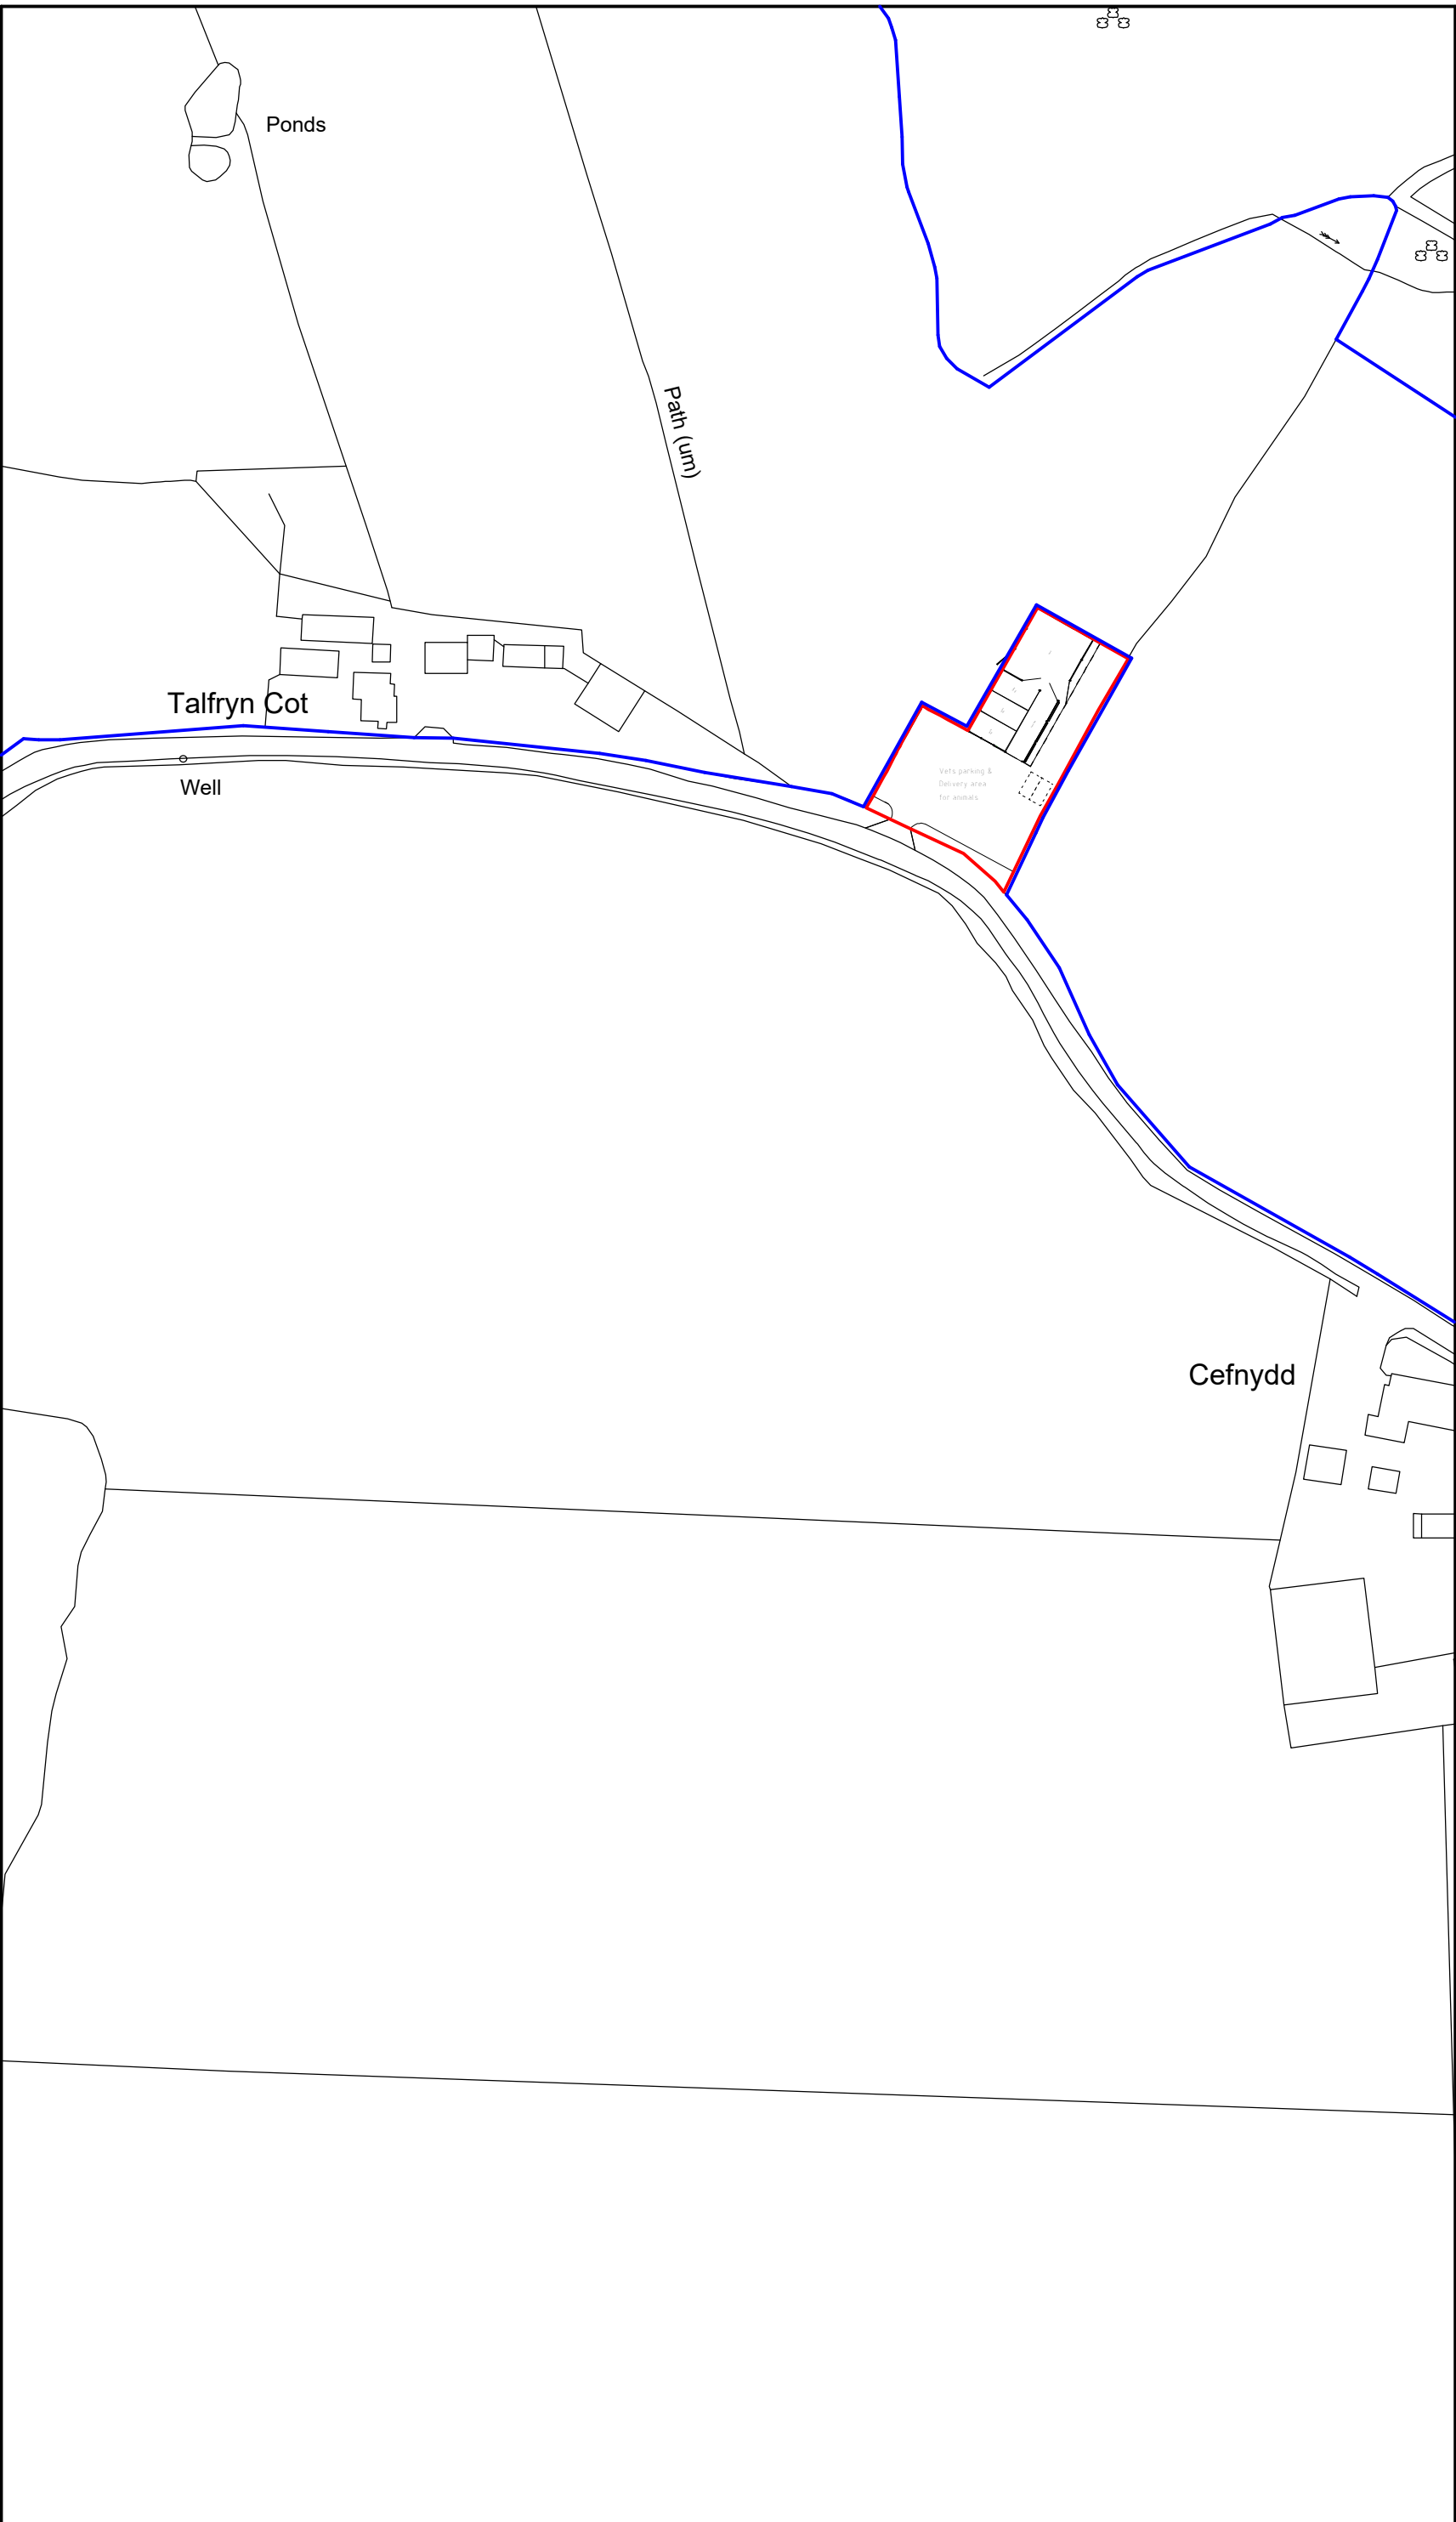

Location Plan 1:1250

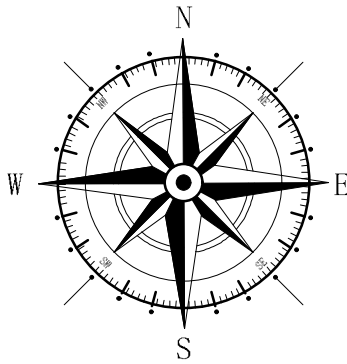

Key	
—	Application Site
—	Land owned/farmed by applicant

Rev	Date	Detail	Initial
B	10/22	Info Added to Plan	D.J.E
A	10/22	Access details added	D.J.E

Project:
Proposed Agricultural Shed
at Tanlfryn Cottage,
Erbistock, Wrexham.
LL13 0DF.

Title:
Site & Location
Plan

Scale: (A2)
1:500 &
1:1250

Drawn By:
A.Valentine

Date:
July 2022

Drawing No:
D133/004

Sheet:
1 of 1

blueprint
architectural services



Office 3K4,
Redwither Business Tower,
Wrexham. LL13 9XT
Tel: 01978 356500
www.blueprintarchitectural.com

© copyright all rights reserved