



N.B. Please do not scale from these drawings.
All dimensions to be taken on-site. If in doubt - ask.

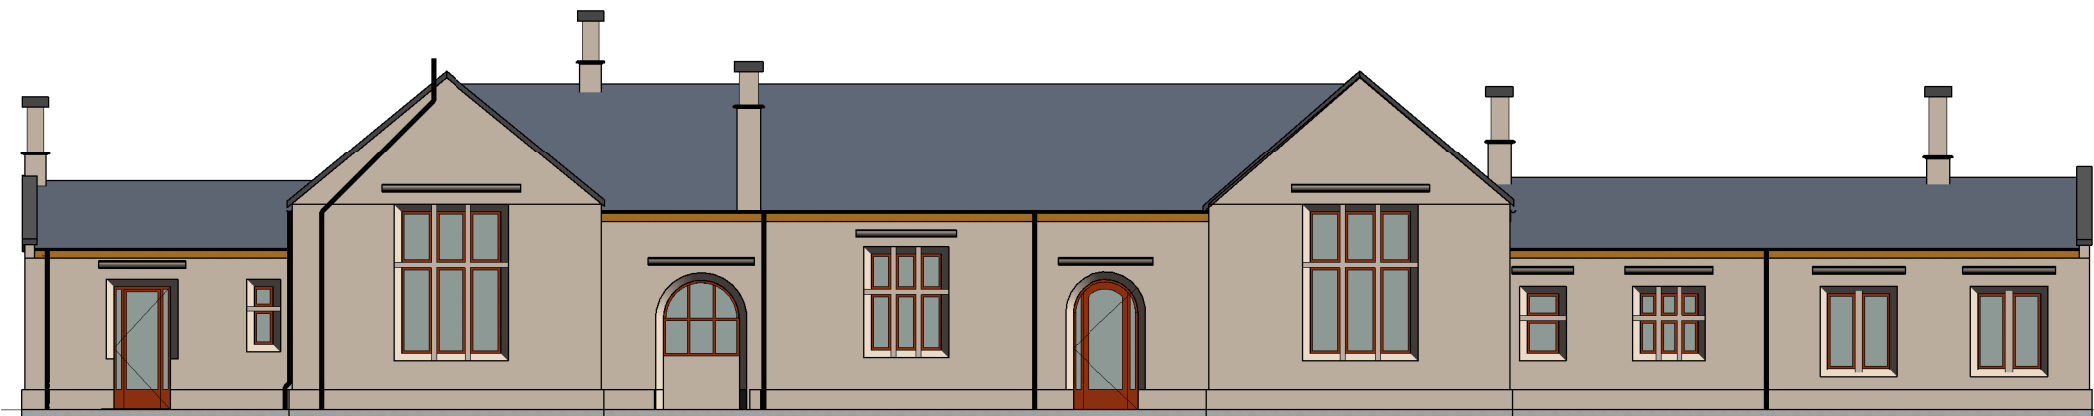

South Elevation (street side) Scale 1:150

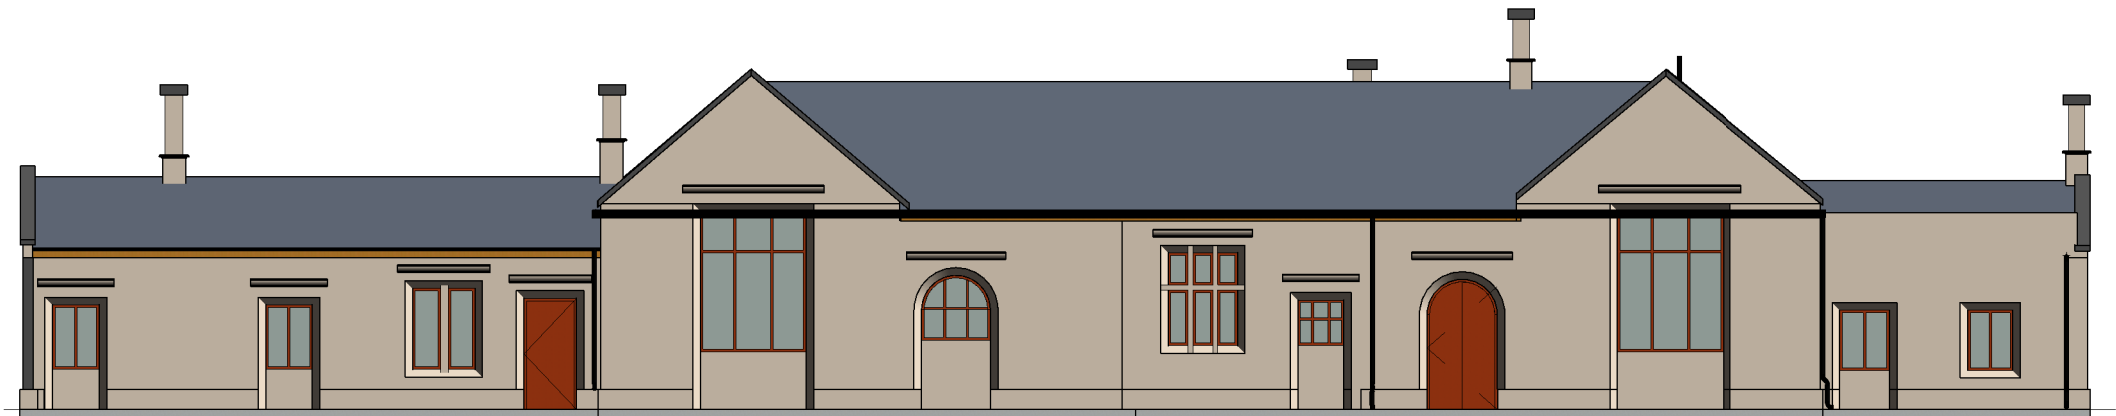

North Elevation (platform side) Scale 1:150

Rev.	Revision Description	Date		
Anne Netherwood Chartered Architect 11 Cottage Fields, St Martins, Osewestry, Shropshire SY11 3EJ Tel 44(0)1691 778 495 44(0)7580 162 344 e-mail: anne@annenetherwood.co.uk web: www.annenetherwood.co.uk				
Project	Ruabon StationHouse, Ruabon			
Title	North and South Elevations Existing			
Scale @ A3	Drawn By	Checked By	Date	
1 : 150	DDC	AN	21/04/22	
Job No.	22-06	Sheet No.	A004	Rev.