



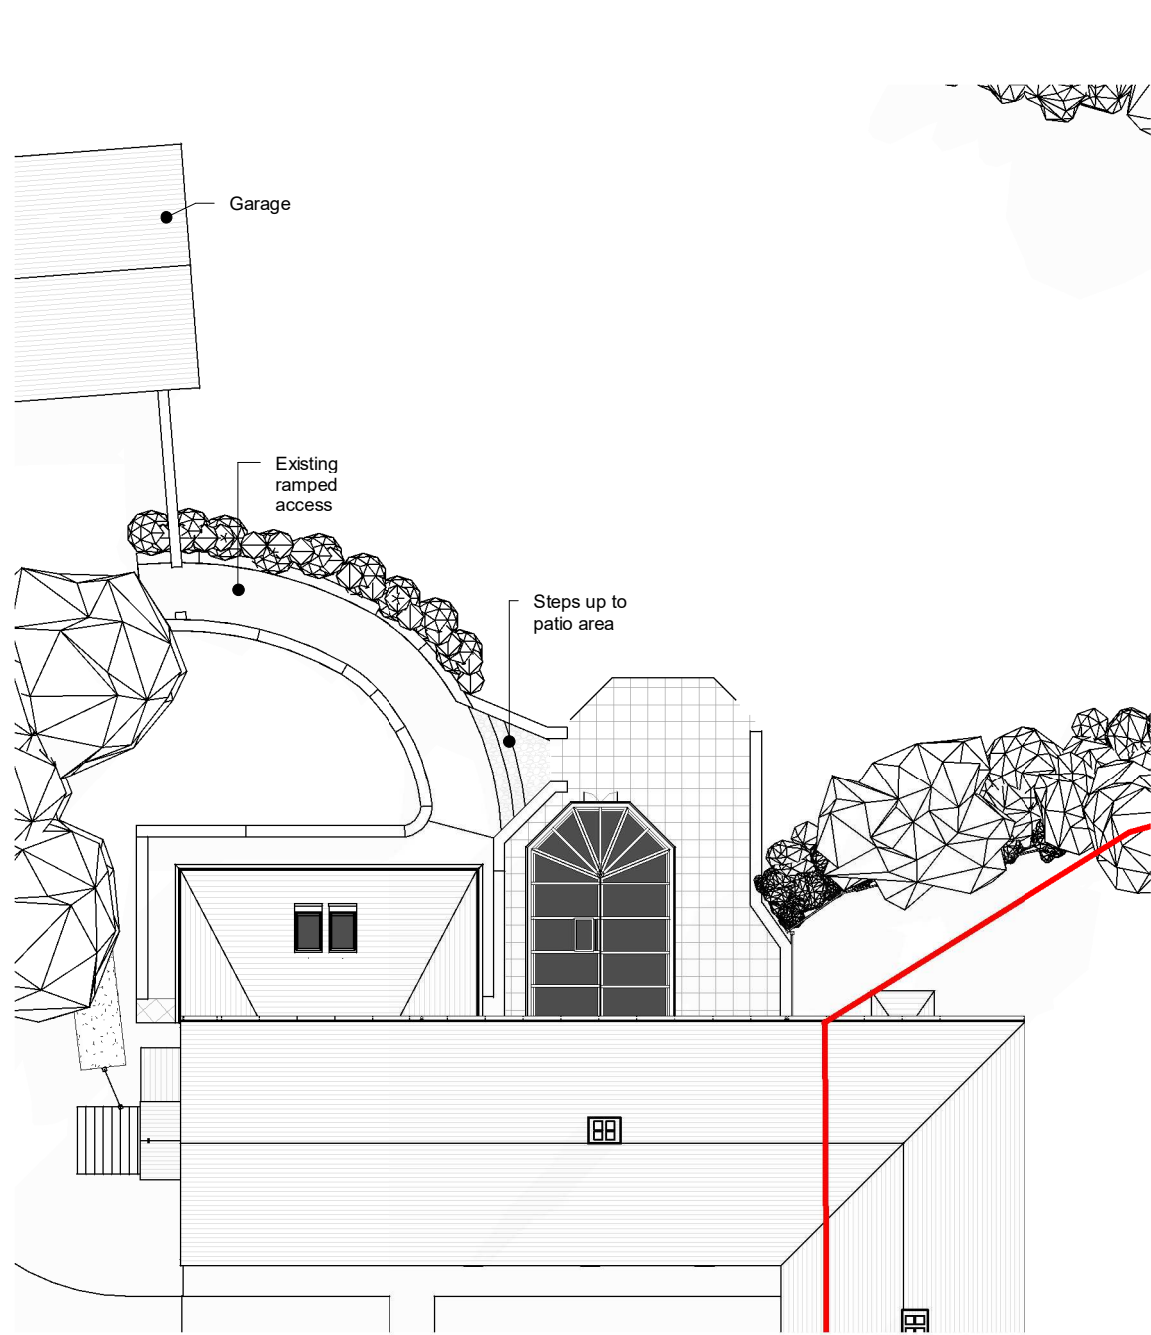


Site Plan

Scale: 1:200

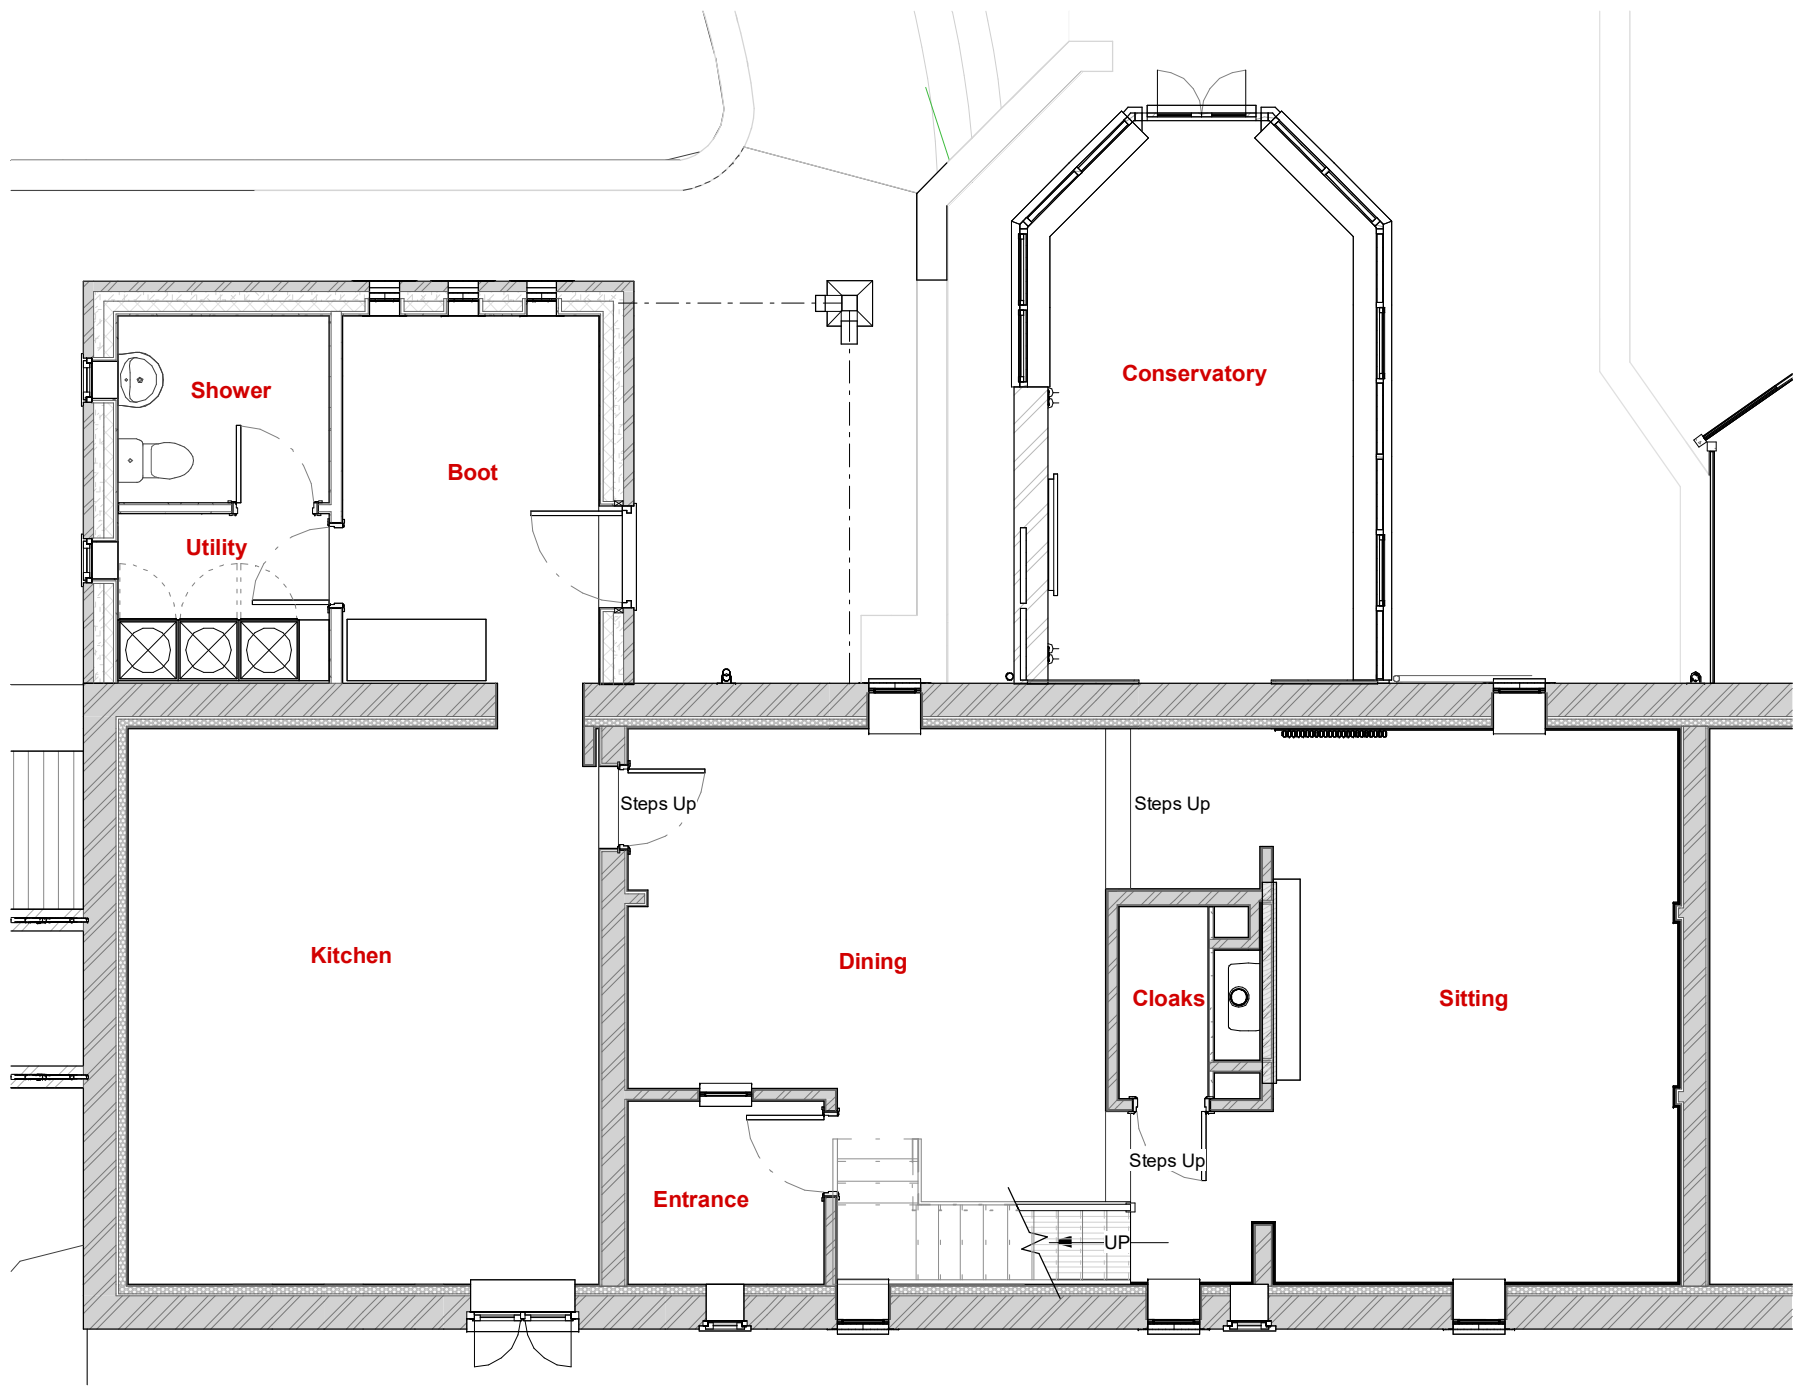


Ground Floor

Scale: 1:75

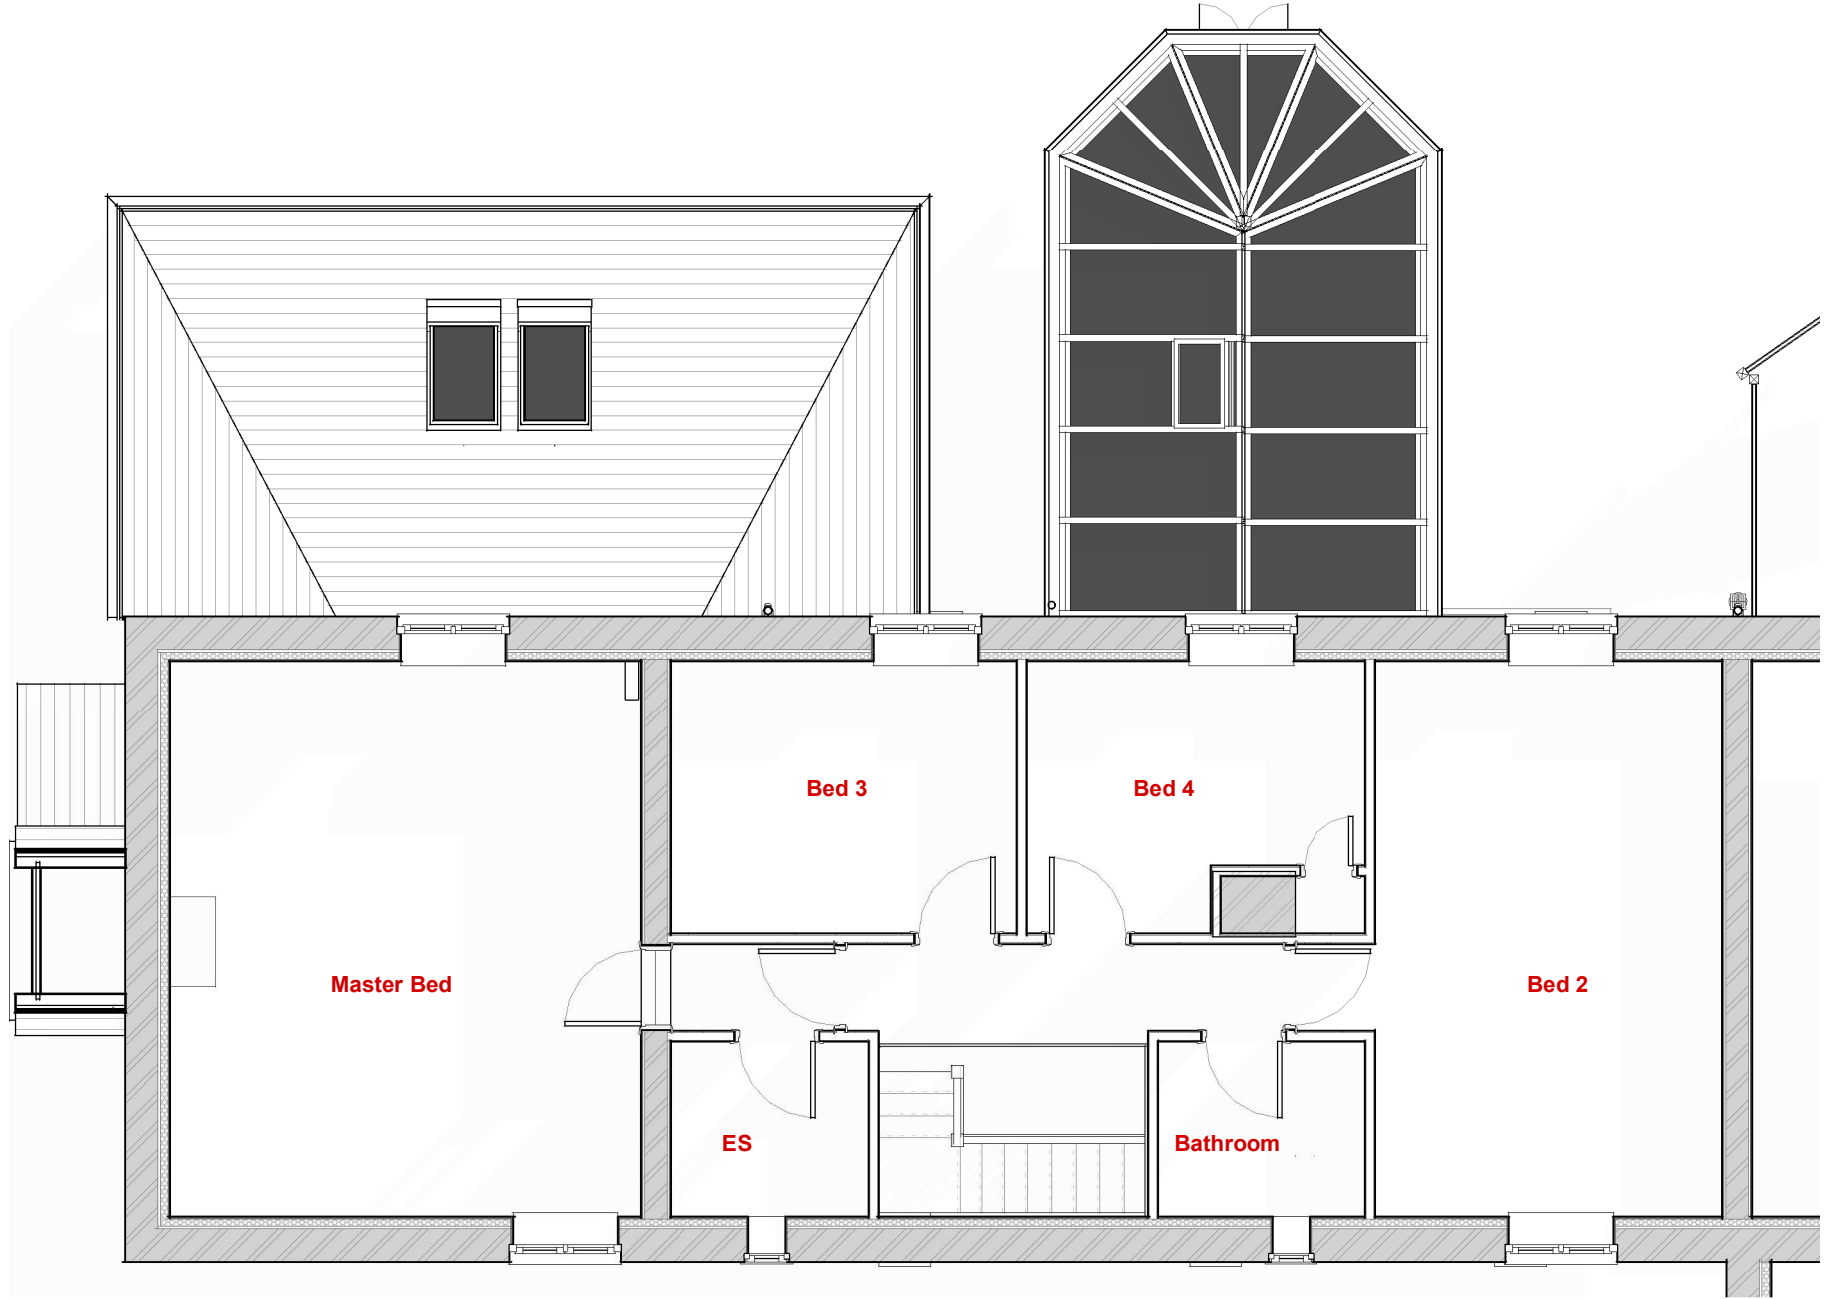

First Floor

Scale: 1:75

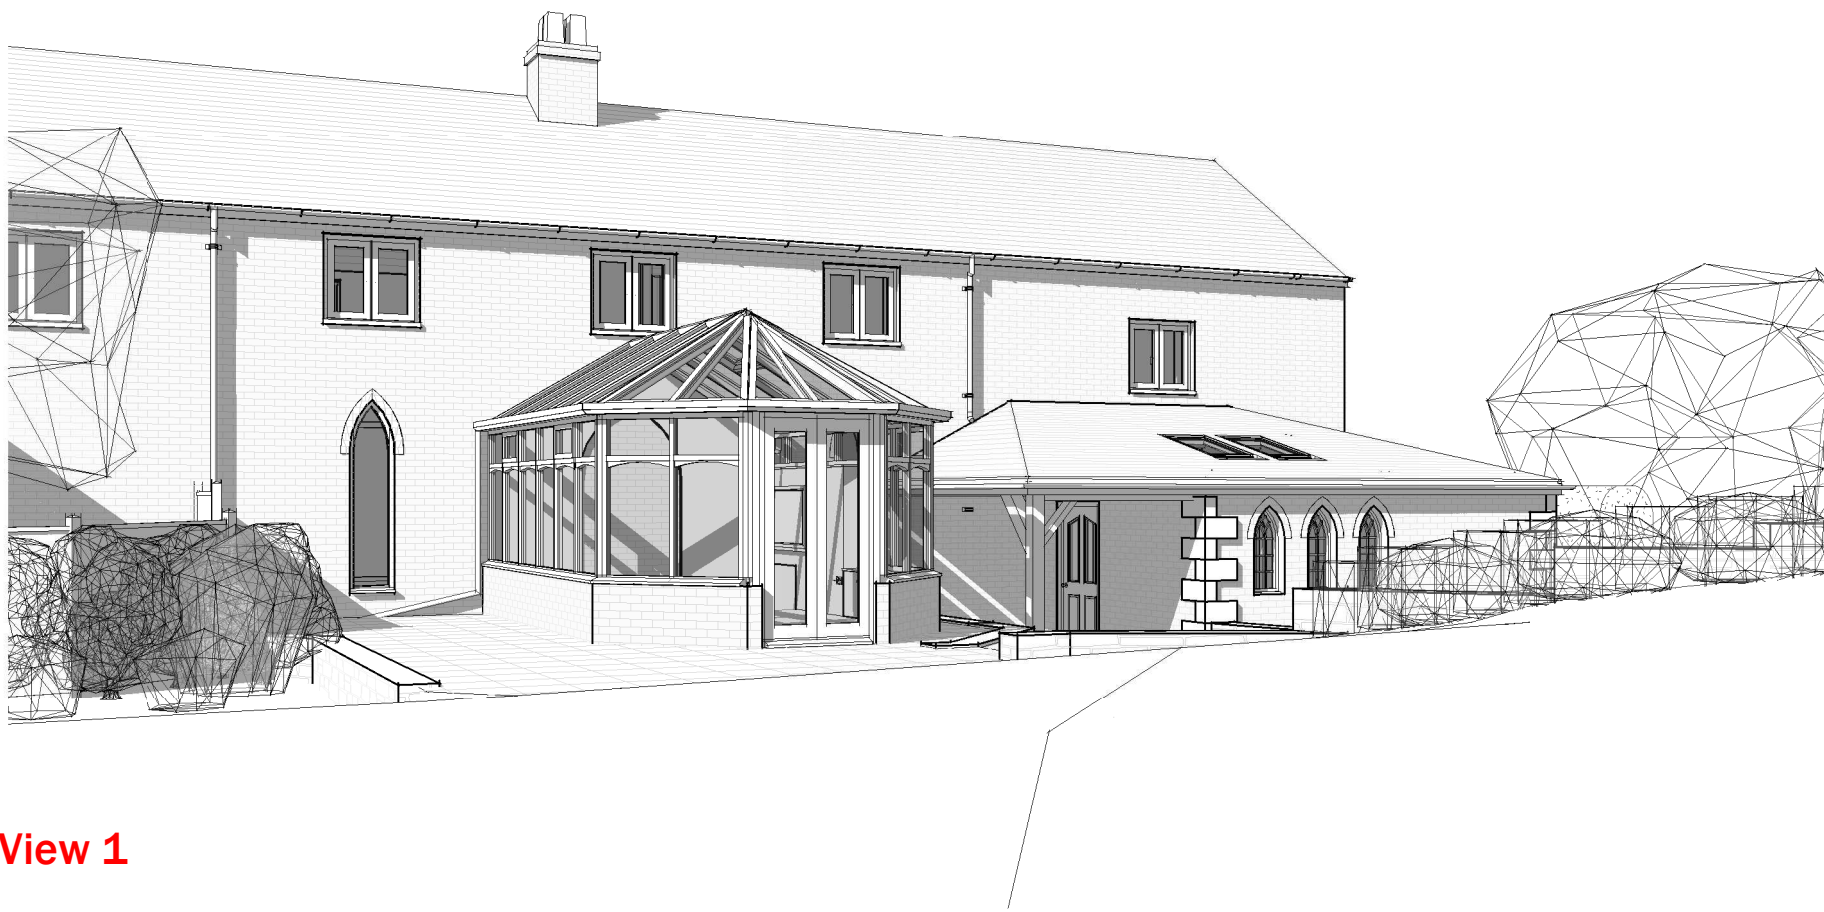

3D View 1

Scale:



3D View 2

Scale:



LHS Elevation

Scale: 1:75




Rear Elevation

Scale: 1:75



RHS Elevation

Scale: 1:75

 

VISUAL SCALE 1:100 @ A1

Copyright © 2021 City Architectural Ltd. - All rights reserved.

DO NOT SCALE FROM PRINTS
USE FIGURED DIMENSIONS ONLY.

The contractor is to check all dimensions on site prior to commencing setting out works and report any discrepancies. DO NOT PROCEED IN THE EVENT OF A DISCREPANCY.

Rev	Date	Revision Description
-----	------	----------------------

CityArchitectural Ltd.

R.I.B.A. Chartered Architects
Holly House, Guilden Sutton Lane, Guilden Sutton
CH3 7EX
Tel: 01244 341 662
info@cityarchitectural.co.uk
www.cityarchitectural.co.uk

Project: Croeshowell Court

Drawing: GA as Existing

Client: Mr & Mrs Oliver

Sheet Size: A1L Scale: as shown at A1

Project / Drawing / Revision
0824 / PL02