
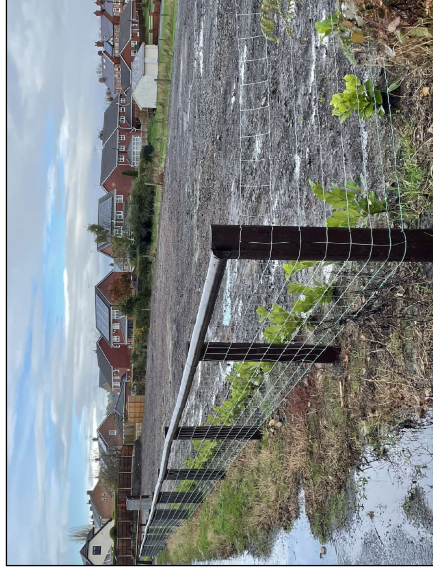


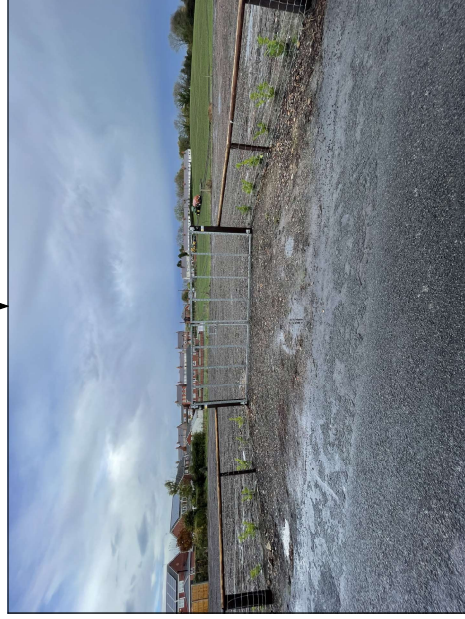

NOTES: All dimensions must be checked on site and not scaled from this drawing.	Client Mr Patrick Berry	Job Title Fence and Entrance Retrospective Planning Application	Photographs to support Site Plan	Drawing Title		Scale 1:250 A3	Date NOVEMBER 2022	Drawn by T.M.	Drg No. 71353:1002 Rev -	
Trevor Mennell Planning Planning & Architectural Consultants The Gables Kendricks Bank Baydon Hill Shrewsbury Shropshire SY3 0EH										