




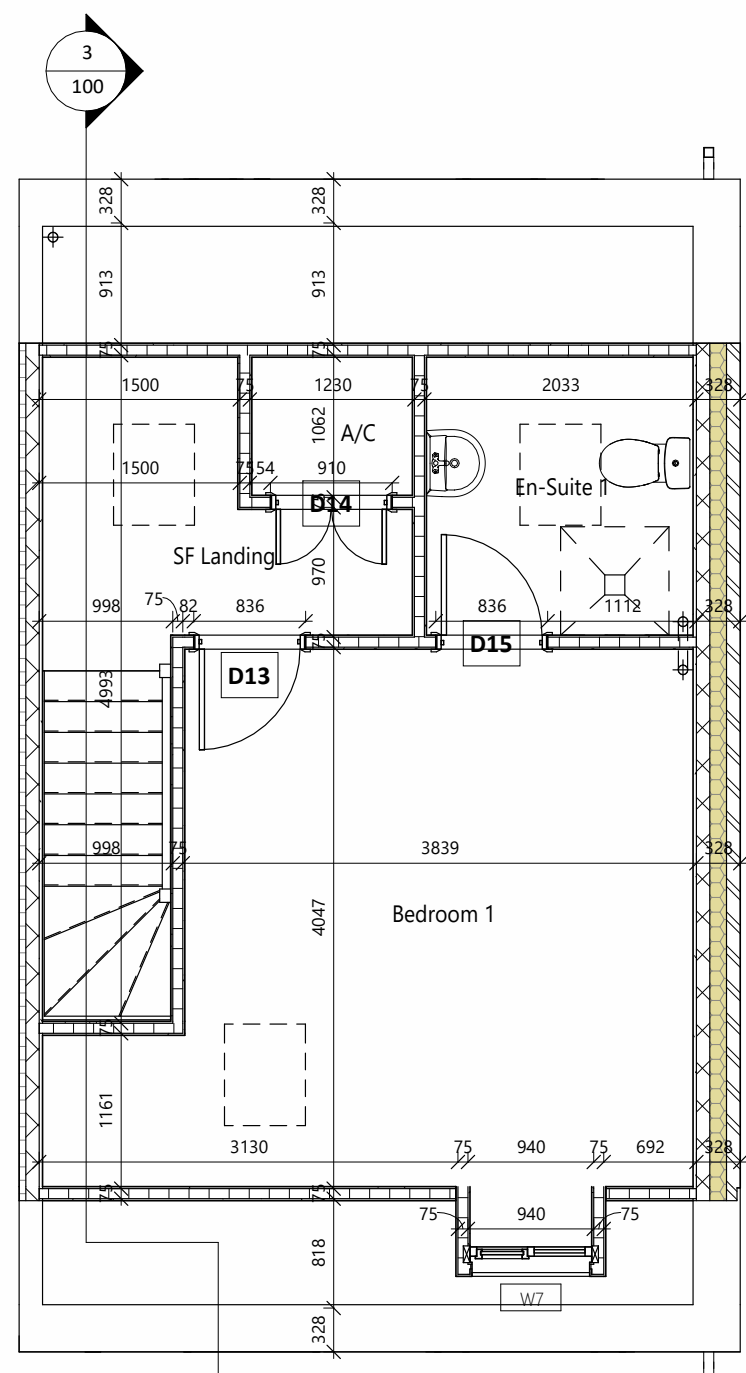

02 SECOND FLOOR STRUCTURAL
SCALE: 1:50

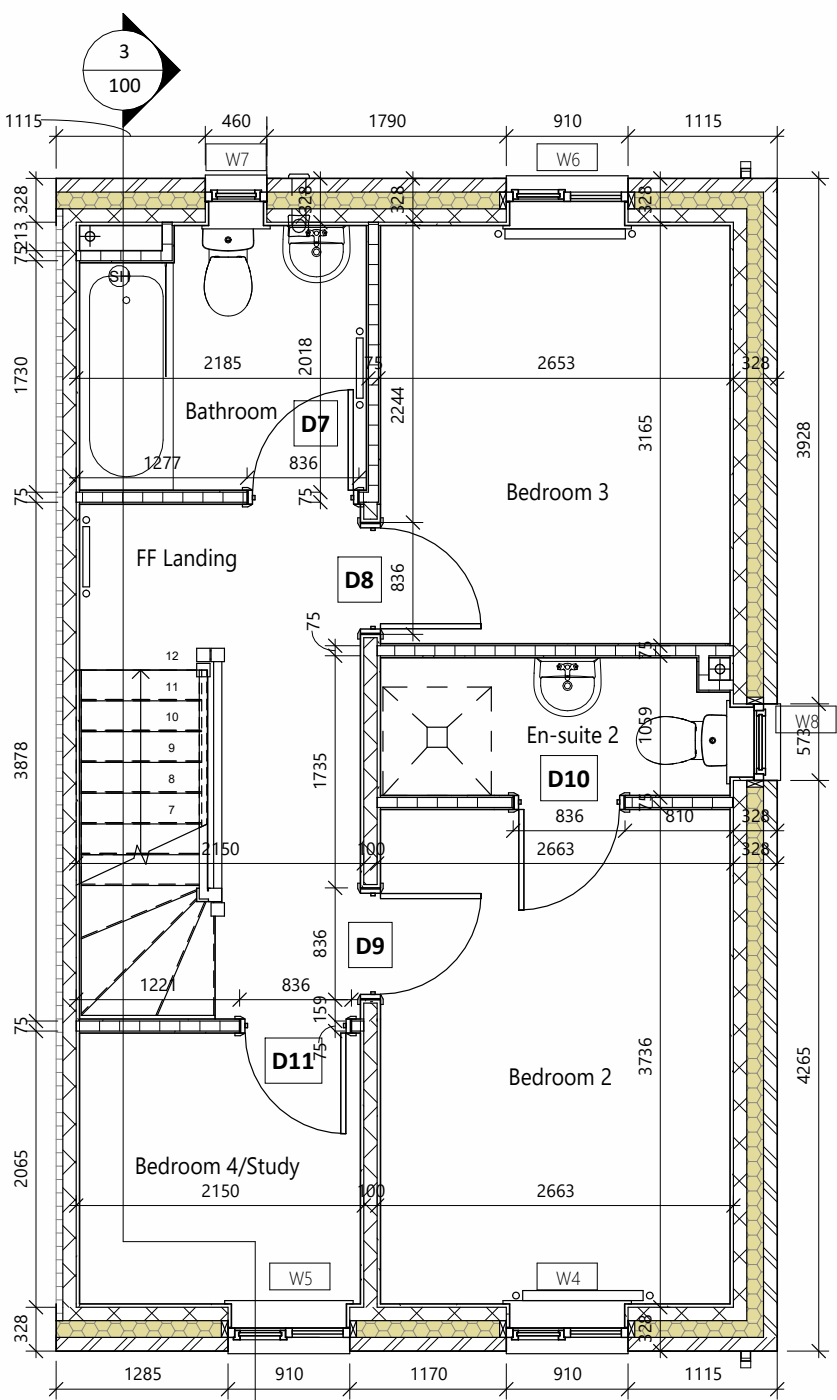

01 FIRST FLOOR STRUCTURAL
SCALE: 1:50

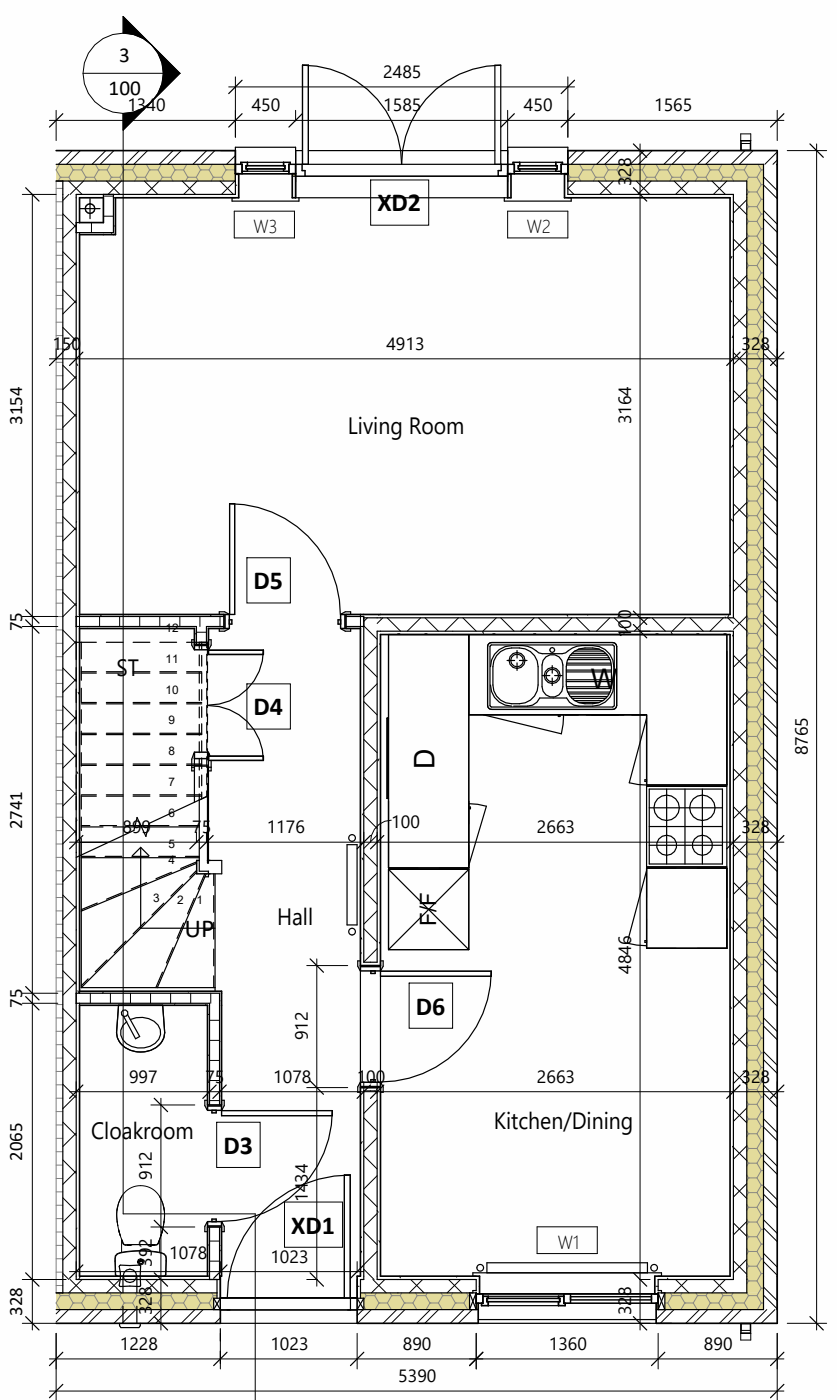


00 GROUND FLOOR STRUCTURAL
SCALE: 1:50

DOOR SCHEDULE - TYPE R			
REF	TYPE	HEIGHT / WIDTH	COMMENTS
D0 - GROUND FLOOR			
D3 - INT SINGLE		2110 912	
D4 - DOOR - INT DOUBLE CUT TOP		2110 910	
D5 - INT SINGLE		2110 912	
D6 - INT SINGLE		2110 912	
X01 - Entry Glazed - 1m high		2335 1023	
X02 - Downstairs Glazed with inwards		2110 1565	
D1 - FIRST FLOOR			
D7 - INT SINGLE		2110 836	
D8 - INT SINGLE		2110 836	
D9 - INT SINGLE		2110 836	
D10 - INT SINGLE		2110 836	
D11 - INT SINGLE		2110 836	
D12 - INT SINGLE		2110 836	
D13 - INT SINGLE		2110 836	
D14 - INT DOUBLE		2110 910	
D15 - INT SINGLE		2110 836	


WINDOW SCHEDULE - TYPE R			
REF	TYPE	WIDTH / HEIGHT	COMMENTS
W0 - GROUND FLOOR			
W1 - 1360 x 1500		1360 1510	
W2 - 450 x 1060		450 1060	
W3 - 450 x 1060		450 1060	
W4 - 910 x 1360		910 1360	
W5 - 910 x 1360		910 1360	
W6 - 910 x 1360		910 1360	
W7 - 460 x 1060		460 1060	OBSCURE
W8 - 572.5 x 1060		573 1060	OBSCURE
W9 - 620x830 (P/006)		760 1178	
W10 - 620x830 (P/006)		760 1178	
W11 - 620x830 (P/006)		760 1178	
W12 - SECOND FLOOR			
W13 - 910 x 1210		910 1210	

NOTE: BACKGROUND VENTILATION TO BE 8000 SQ MM TO HABITABLE ROOMS, 4000 SQ MM TO BATHROOMS AND UTILITIES, WHICH IS TO BE PROVIDED BY THE WINDOW AND EXTERNAL DOOR TRUCKS VENTS. GROUND FLOOR DOORS TO HABITABLE ROOMS AND ROOMS CONTAINING A WC TO HAVE A MINIMUM CLEAR OPENING OF 800MM WHEN NOT APPROACHED HEAD ON AND 750MM FINISHED GAP AT THE BOTTOM TO PROVIDE REQUIRED BACKGROUND VENTILATION (PROVIDE A 10MM UNFINISHED GAP WHERE FINISHES ARE NOT Laid). ALL CYLINDER DOORS TO BE VENTED EQUIVALENT TO 600MM².


WALL TYPES			
EXTERNAL WALL			
BRICK OR RENDER ON LAY-LITE BLOCK OUTER LEAF, 125MM CAVITY FILLED WITH SUPALAB INSULATION (P/0101), 100MM THERMAFITE TURBO BLOCK PLASTERBOARD ON DABS, U-VALUE = 0.20 W/M ² K, IF USING THERMAFITE BLOCK THEN U-VALUE IS 0.21 W/M ² K.			
INTERNAL LOADBEARING WALL (BETTER TO ENGINEERS DETAILS)			
100MM BLOCKWORK & 12.5MM PLASTERBOARD ON DABS WITH SKIM FINISH TO BOTH SIDES			
INTERNAL NON-LOADBEARING WALL			
TIMBER STUDS (75X100 @ 600C/100) INDICATED, 75MM COVER ACOUSTIC PARTITION ROLL (ONLY WHERE INDICATED)			
WALL FINISHED BOTH SIDES WITH TWO LAYERS OF 12.5MM PLASTERBOARD AND SKIM FINISH (UNLESS TYPED)			

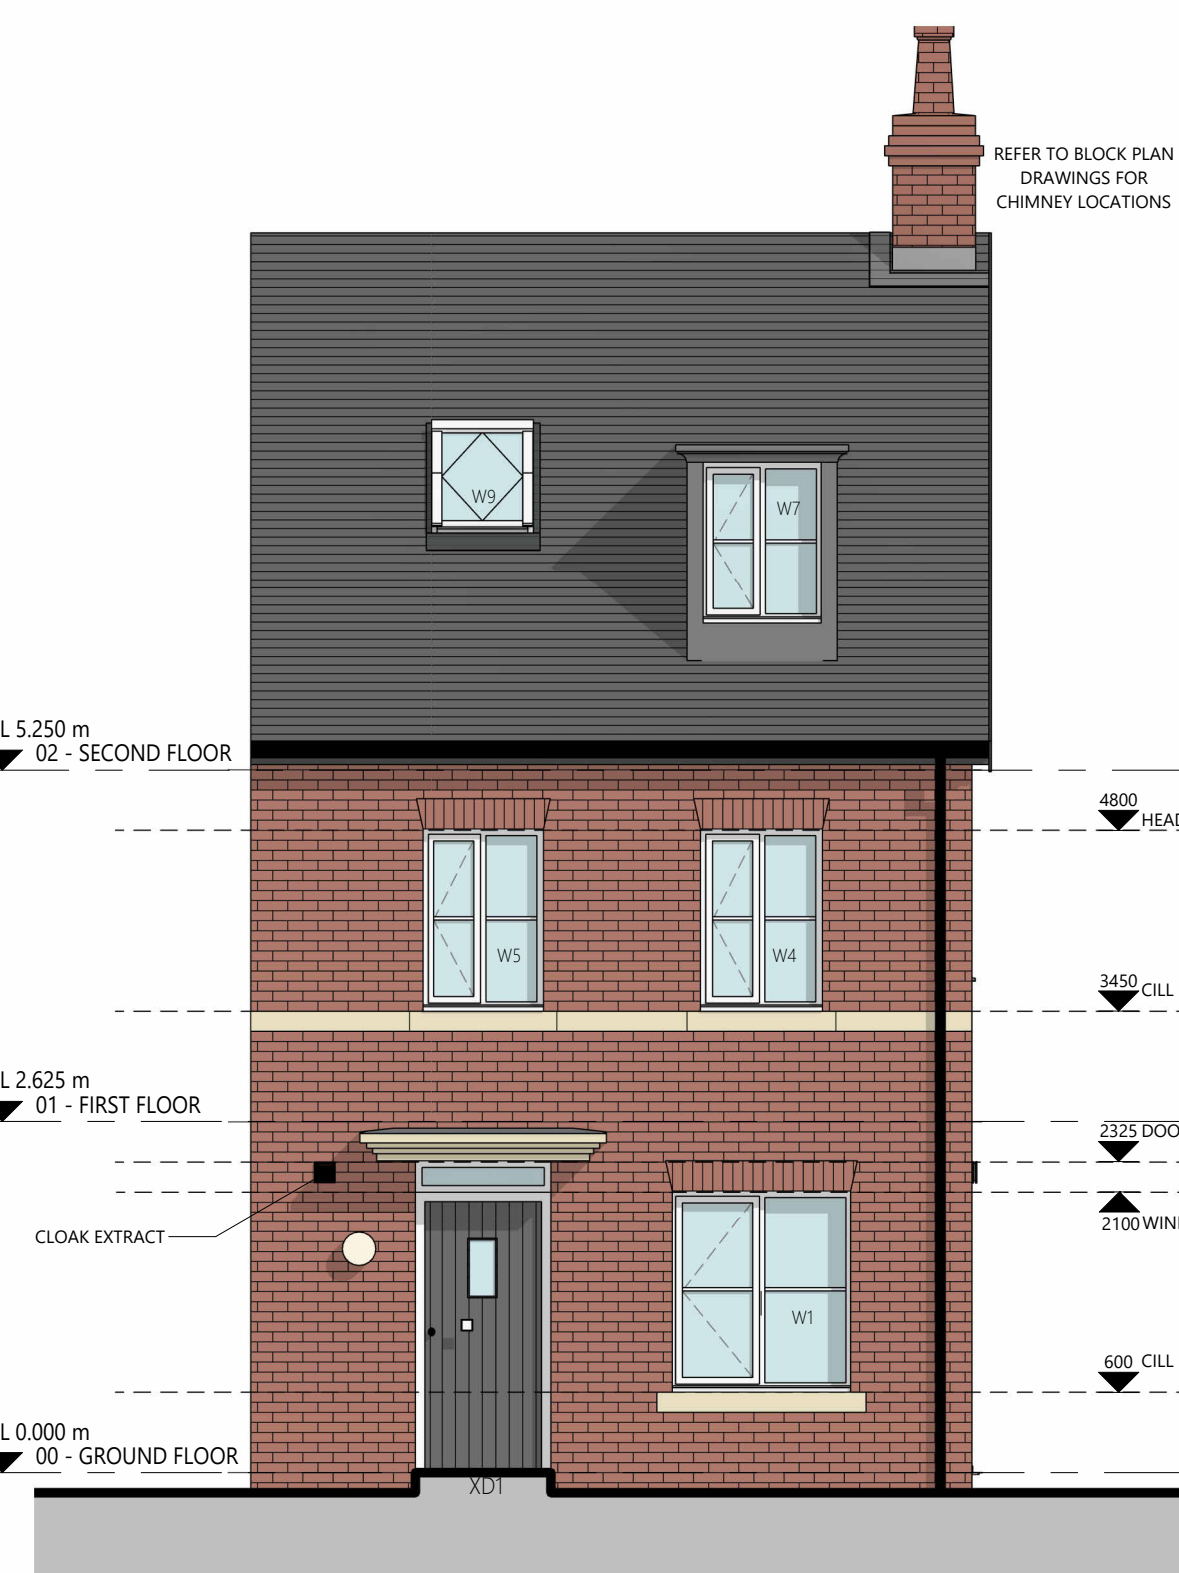


FRONT ELEVATION
SCALE: 1:50

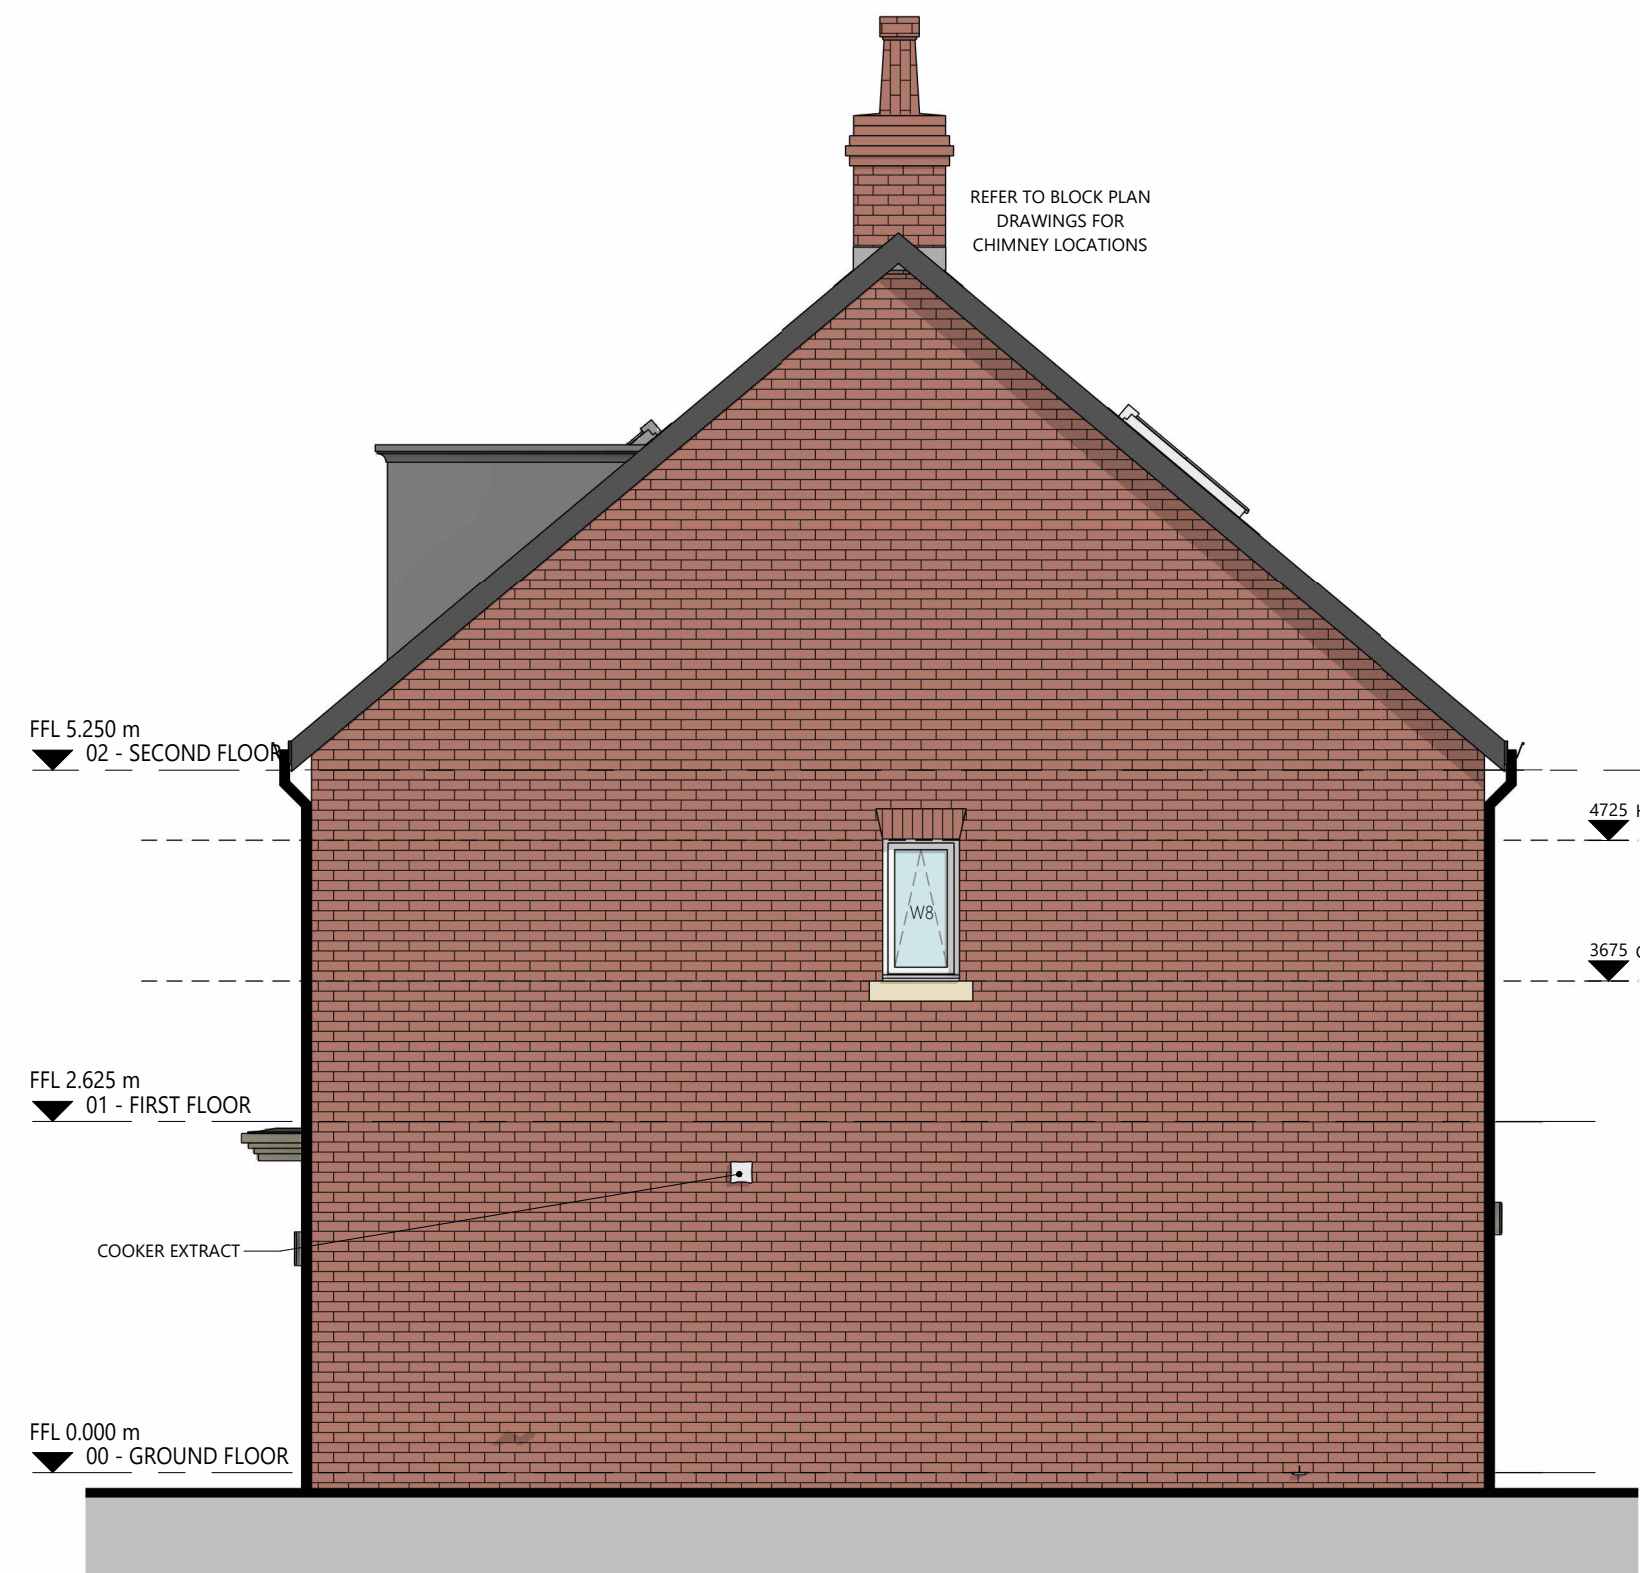


RH GABLE ELEVATION
SCALE: 1:50

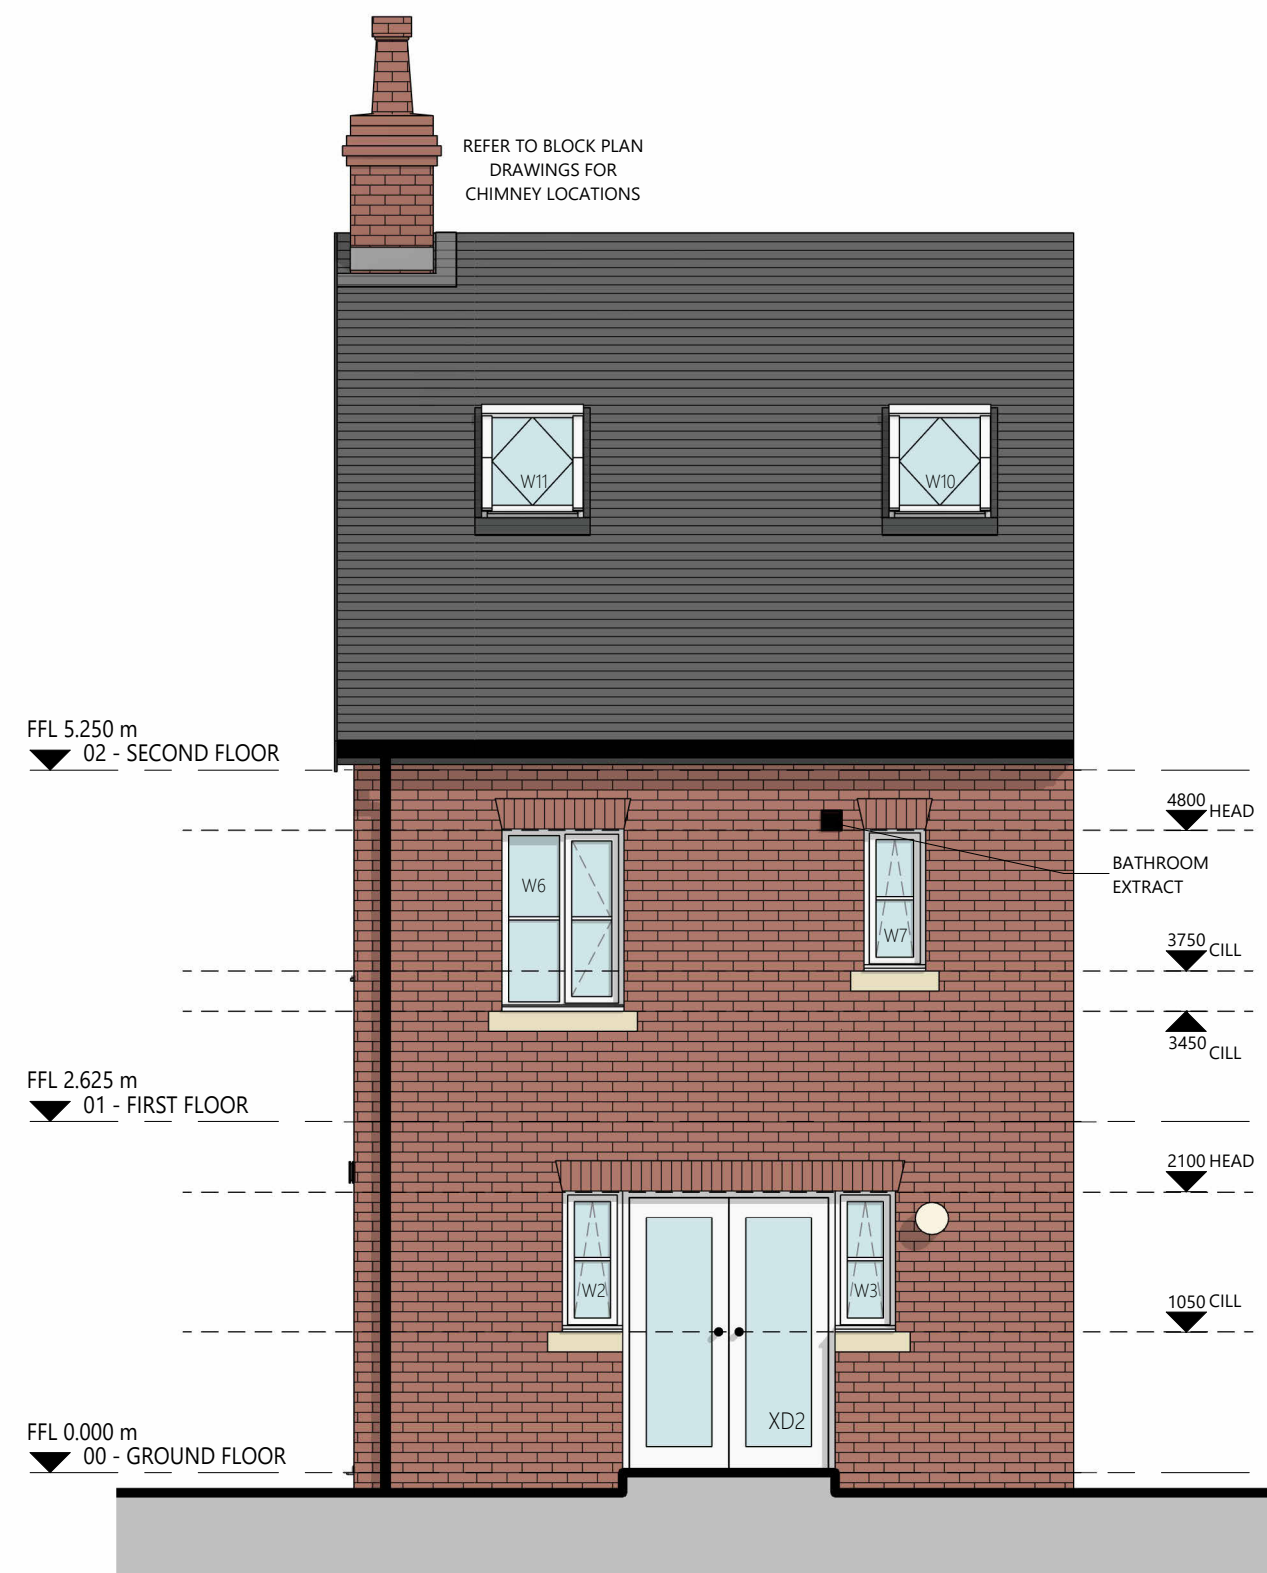

REAR ELEVATION
SCALE: 1:50

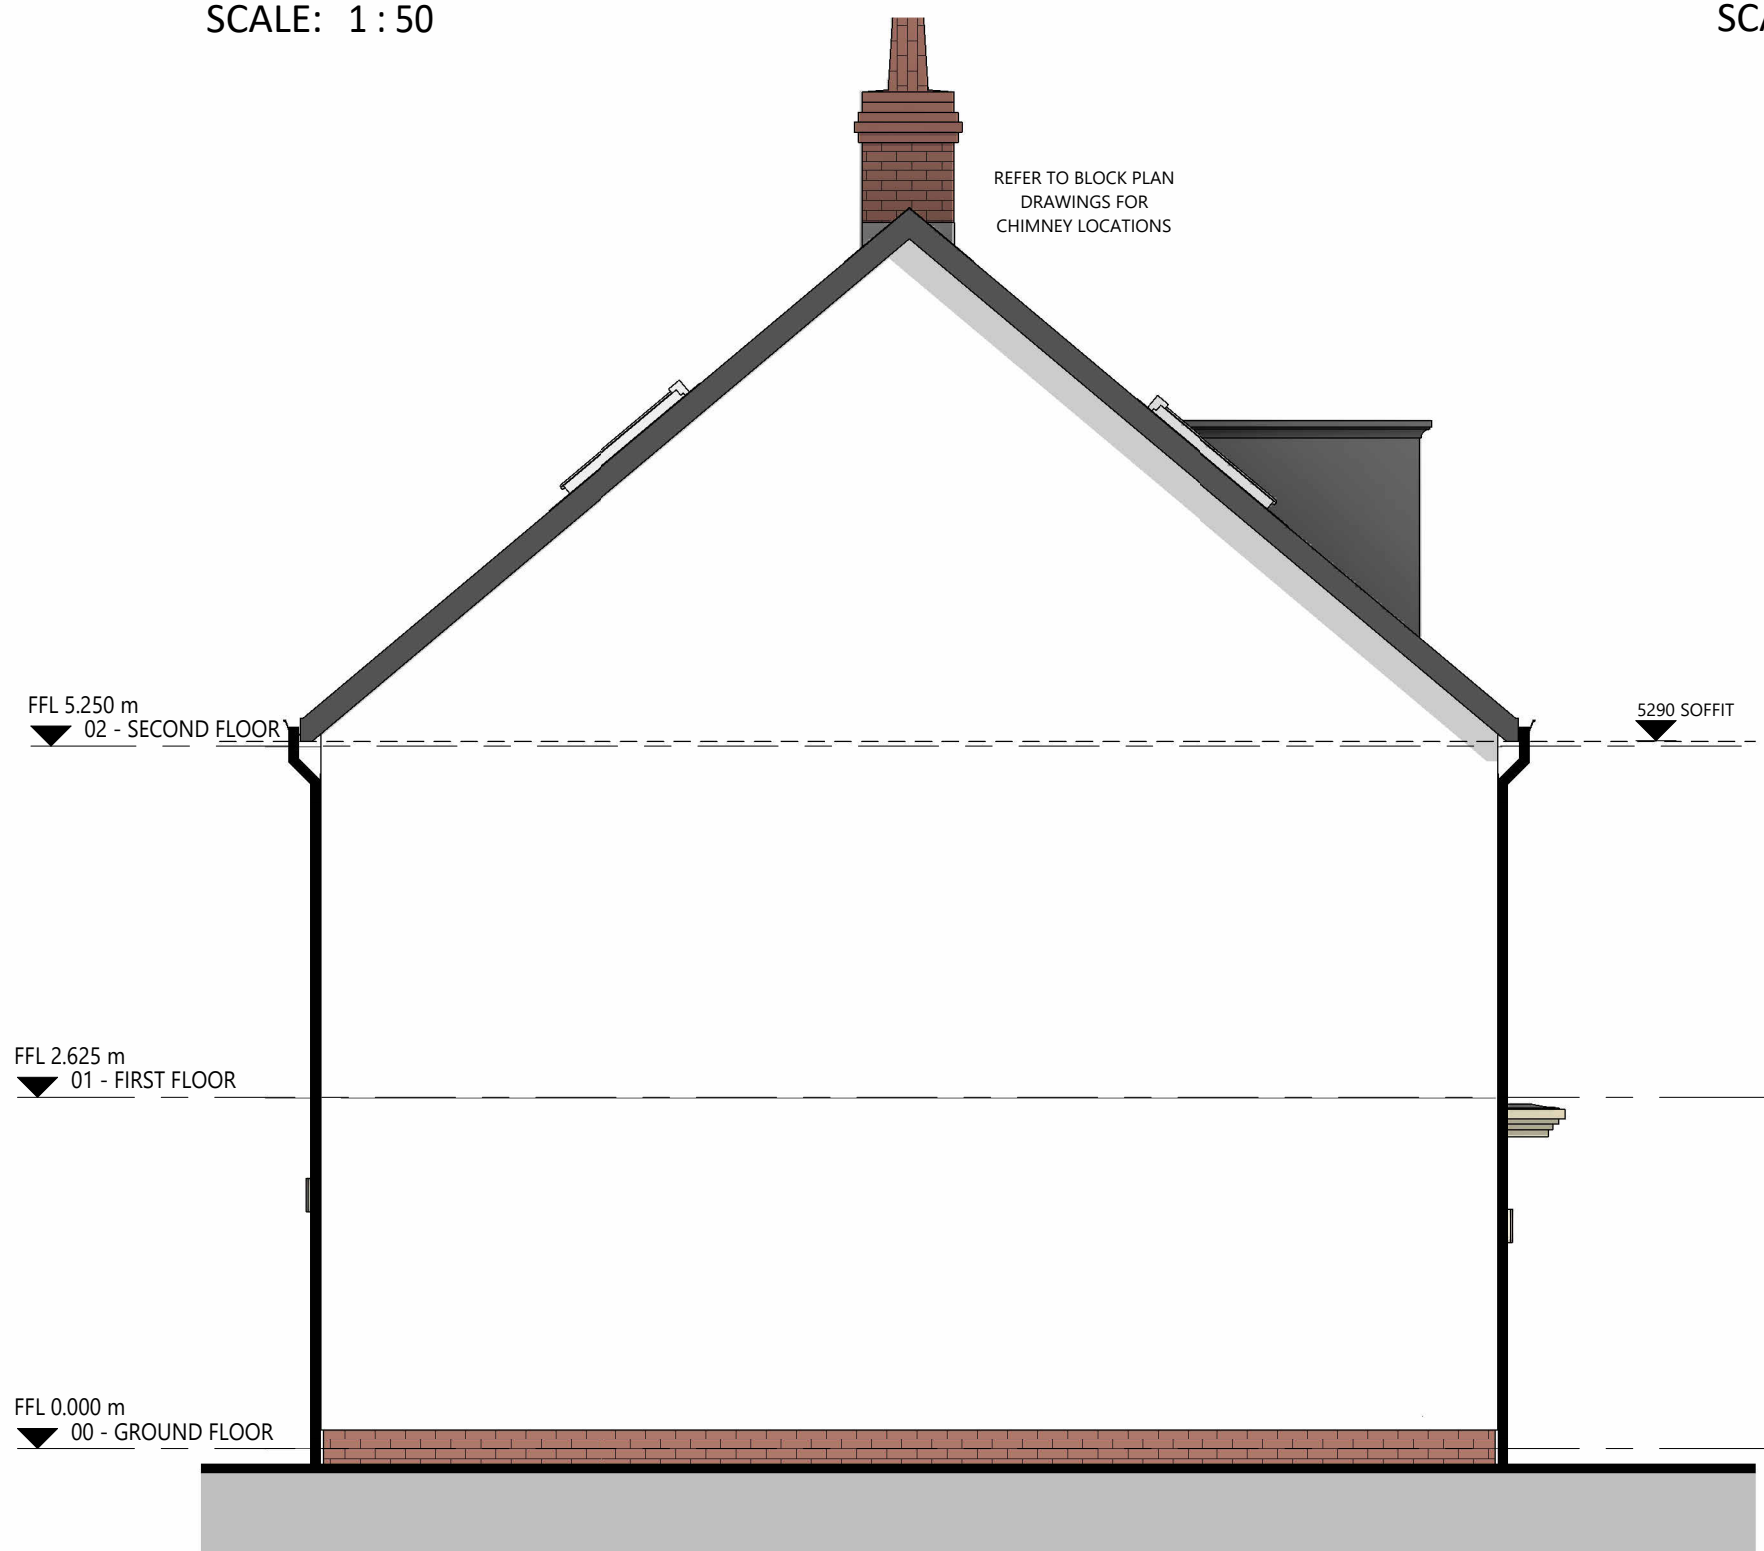

LH GABLE ELEVATION (RENDER)
SCALE: 1:50

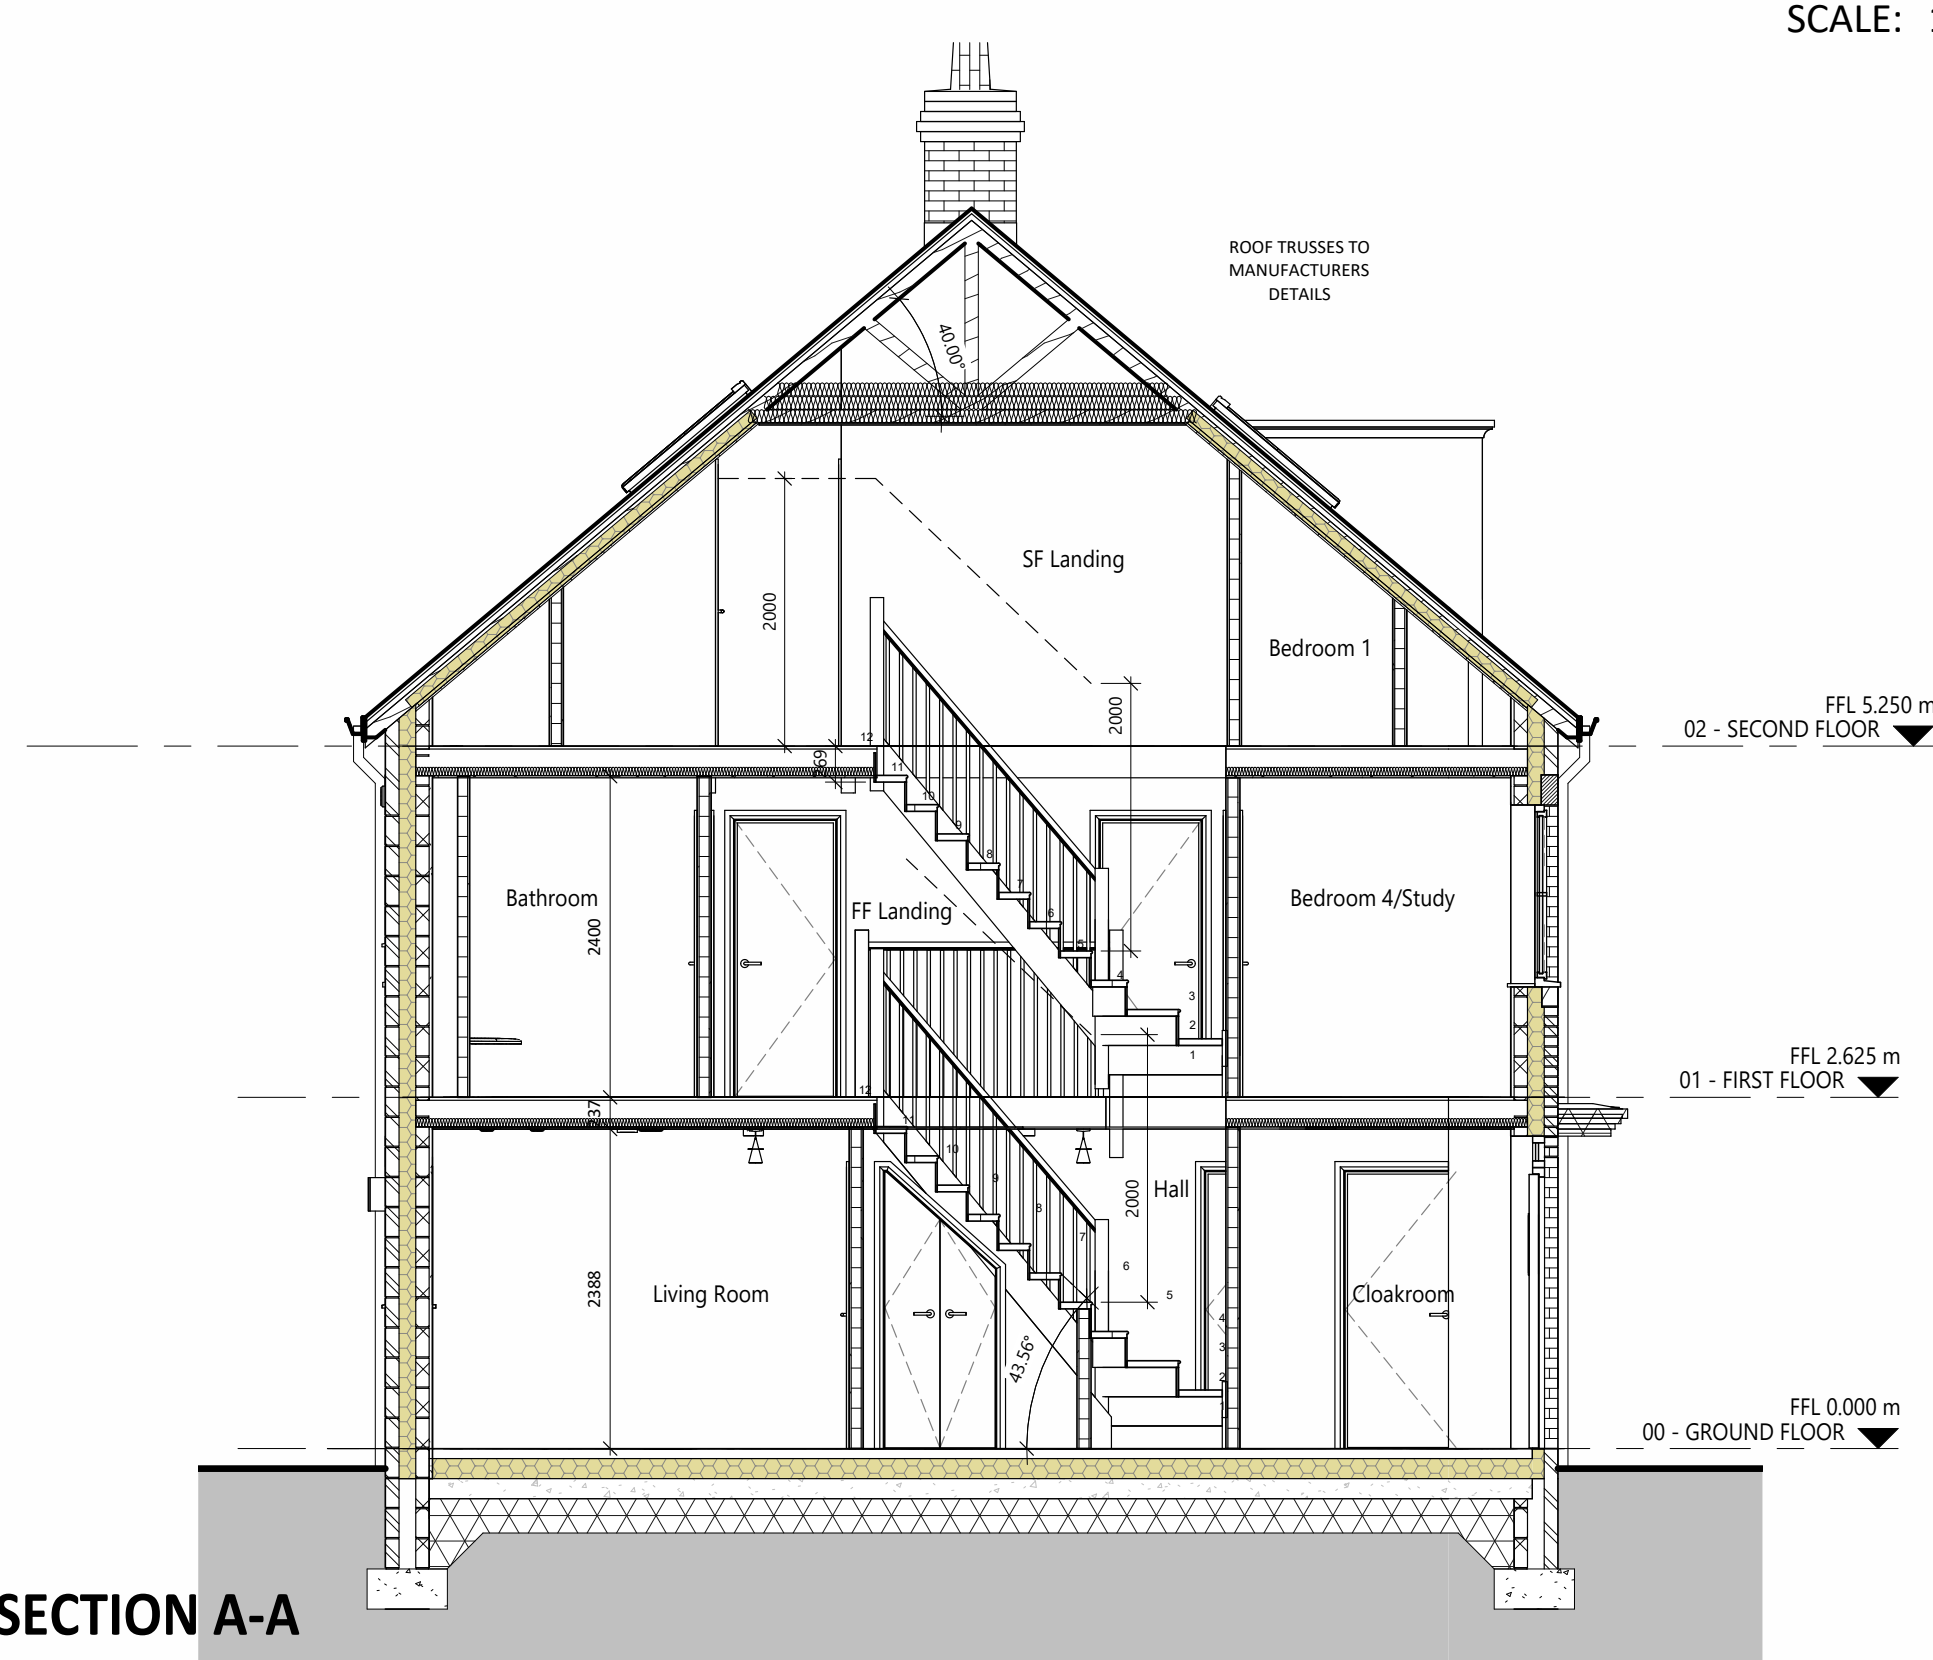

SECTION A-A
SCALE: 1:50