




Site Plan 1:500

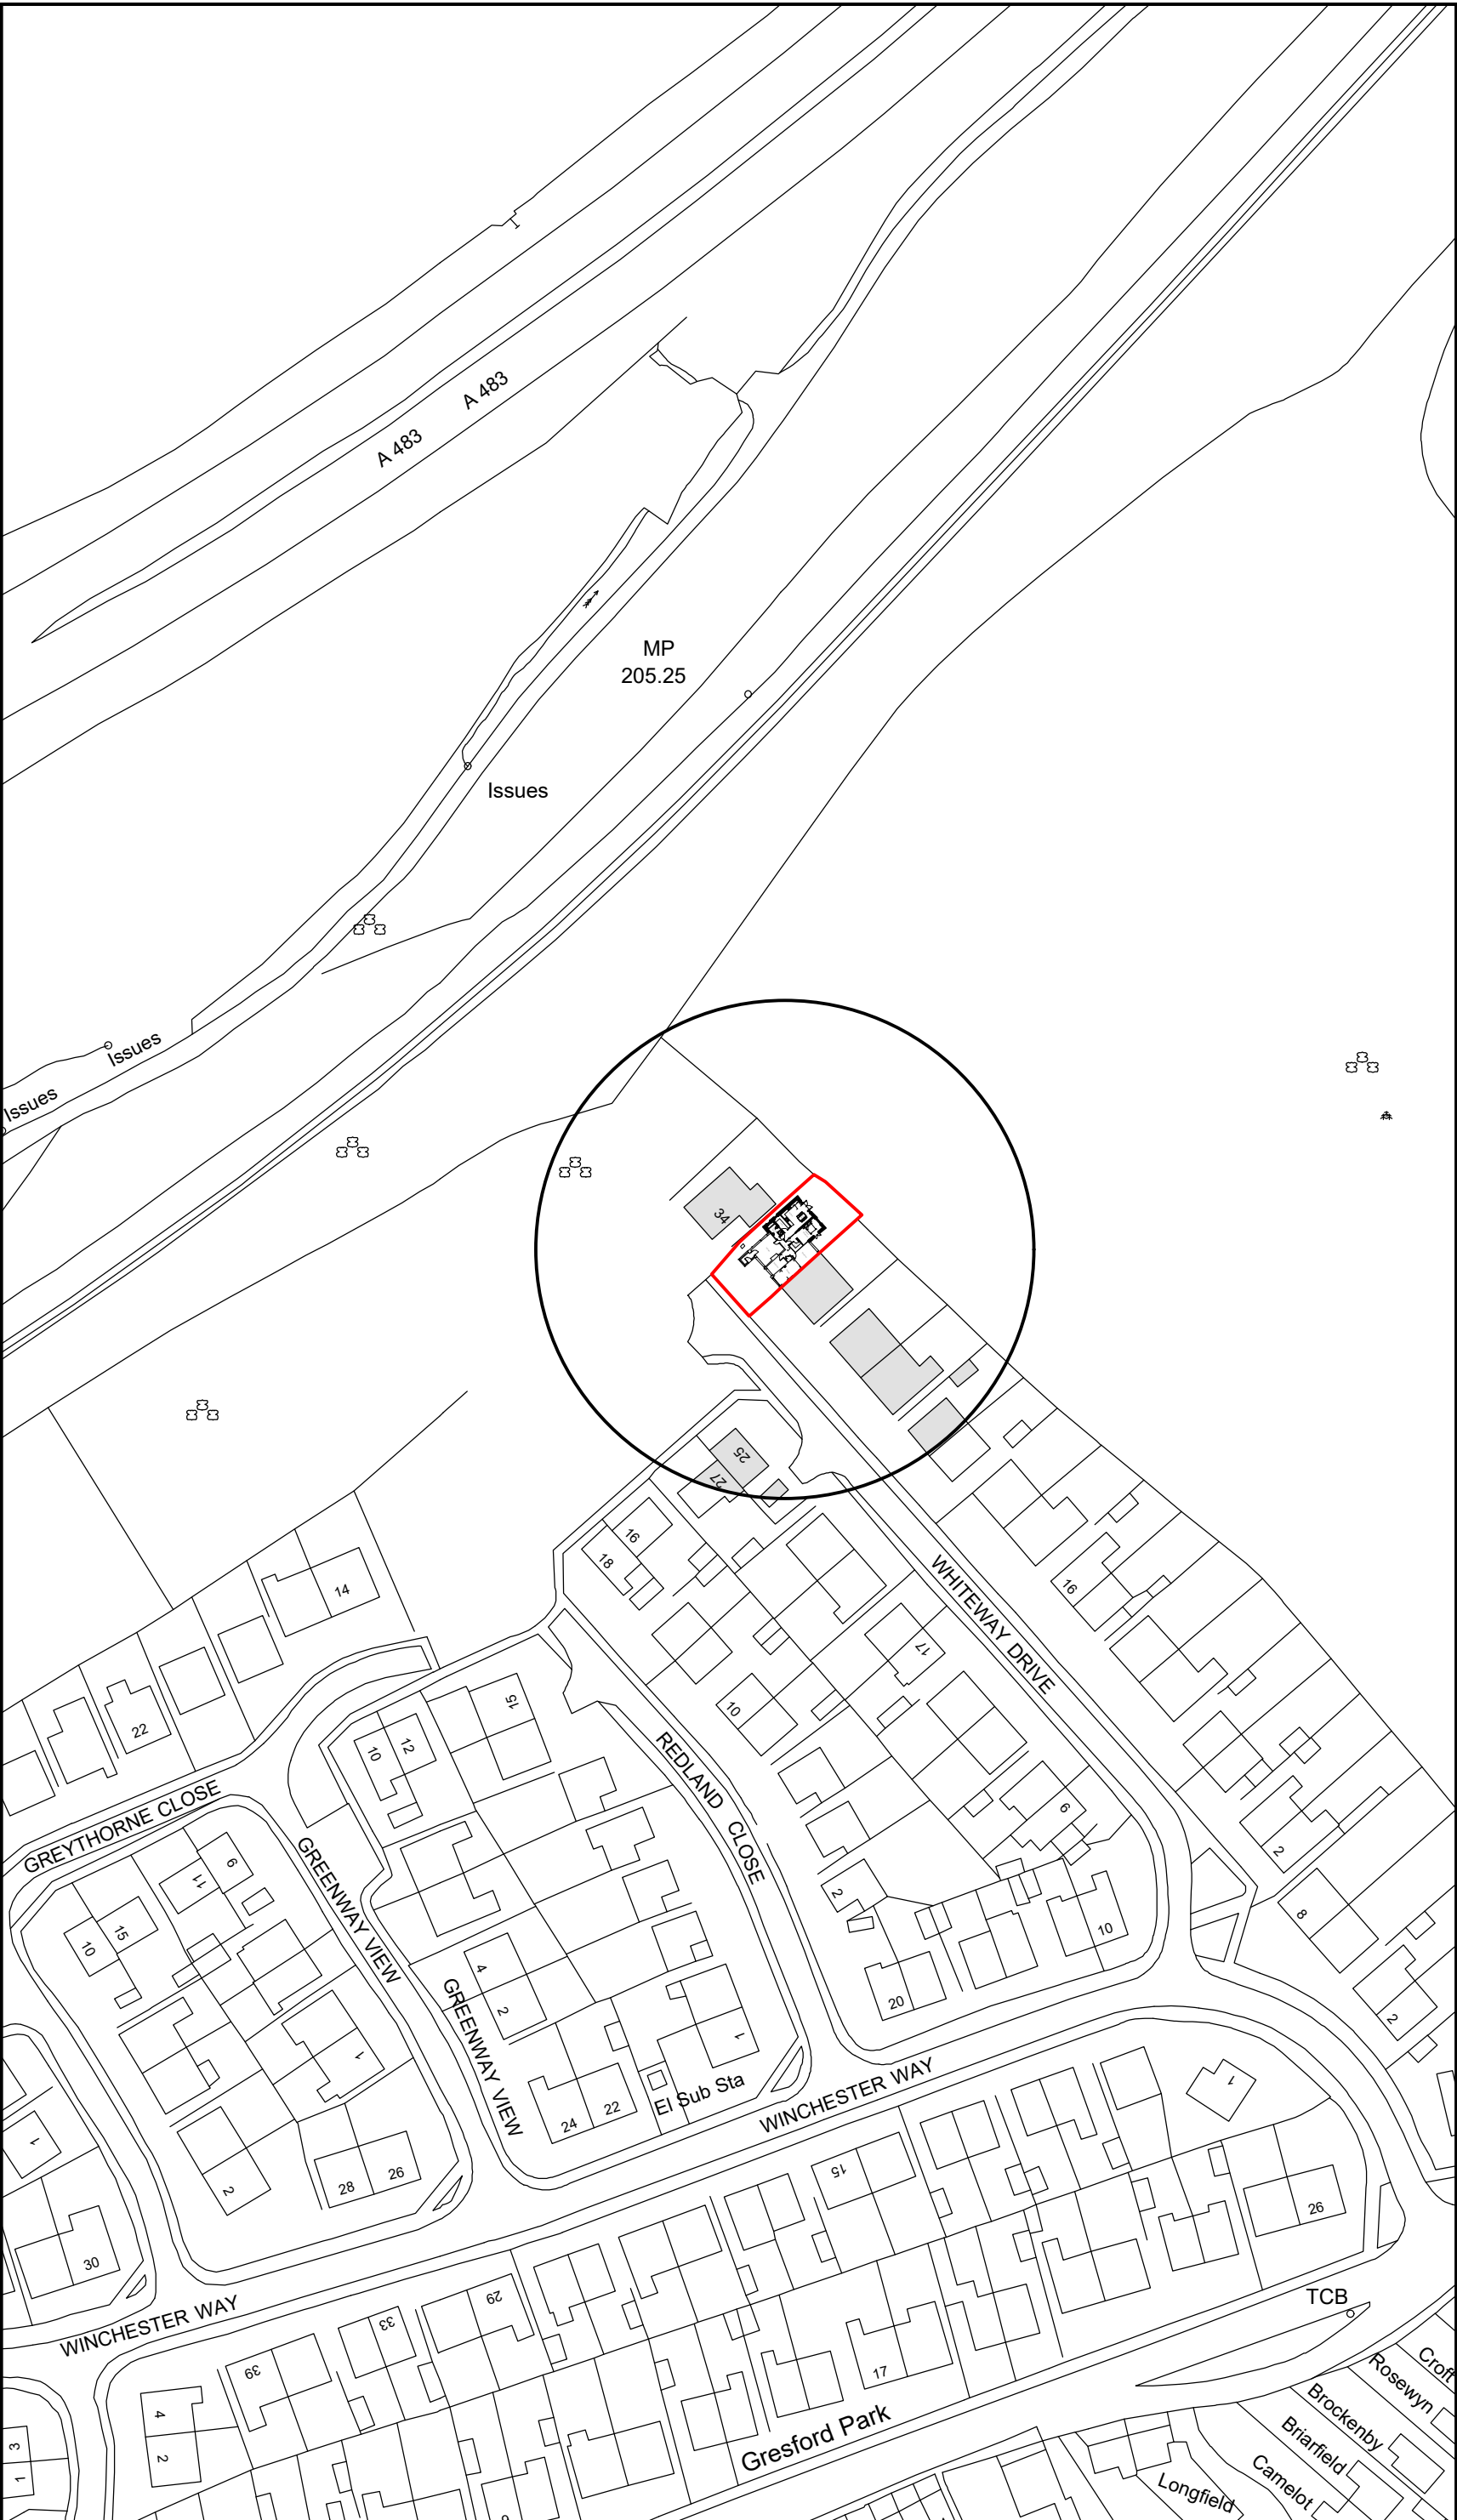

Location Plan 1:1250

Key

- Surrounding Buildings
- Application Site

Rev	Date	Detail	Initial

Project:

Proposed Alterations to,
32 Whiteway Drive,
Gresford, Wrexham,
LL12 8HW

Title:	Scale: (A2)
Planning:Site & Location Plan	1:500 & 1:1250

Drawn By:	Date:
E.M.Jackson	June 2022

Drawing No:	Sheet:
L094/006	1 of 1

Office 3K4,
Redwither Business Tower,
Wrexham. LL13 9XT
Tel: 01978 356500
www.blueprintarchitectural.com
© copyright all rights reserved