



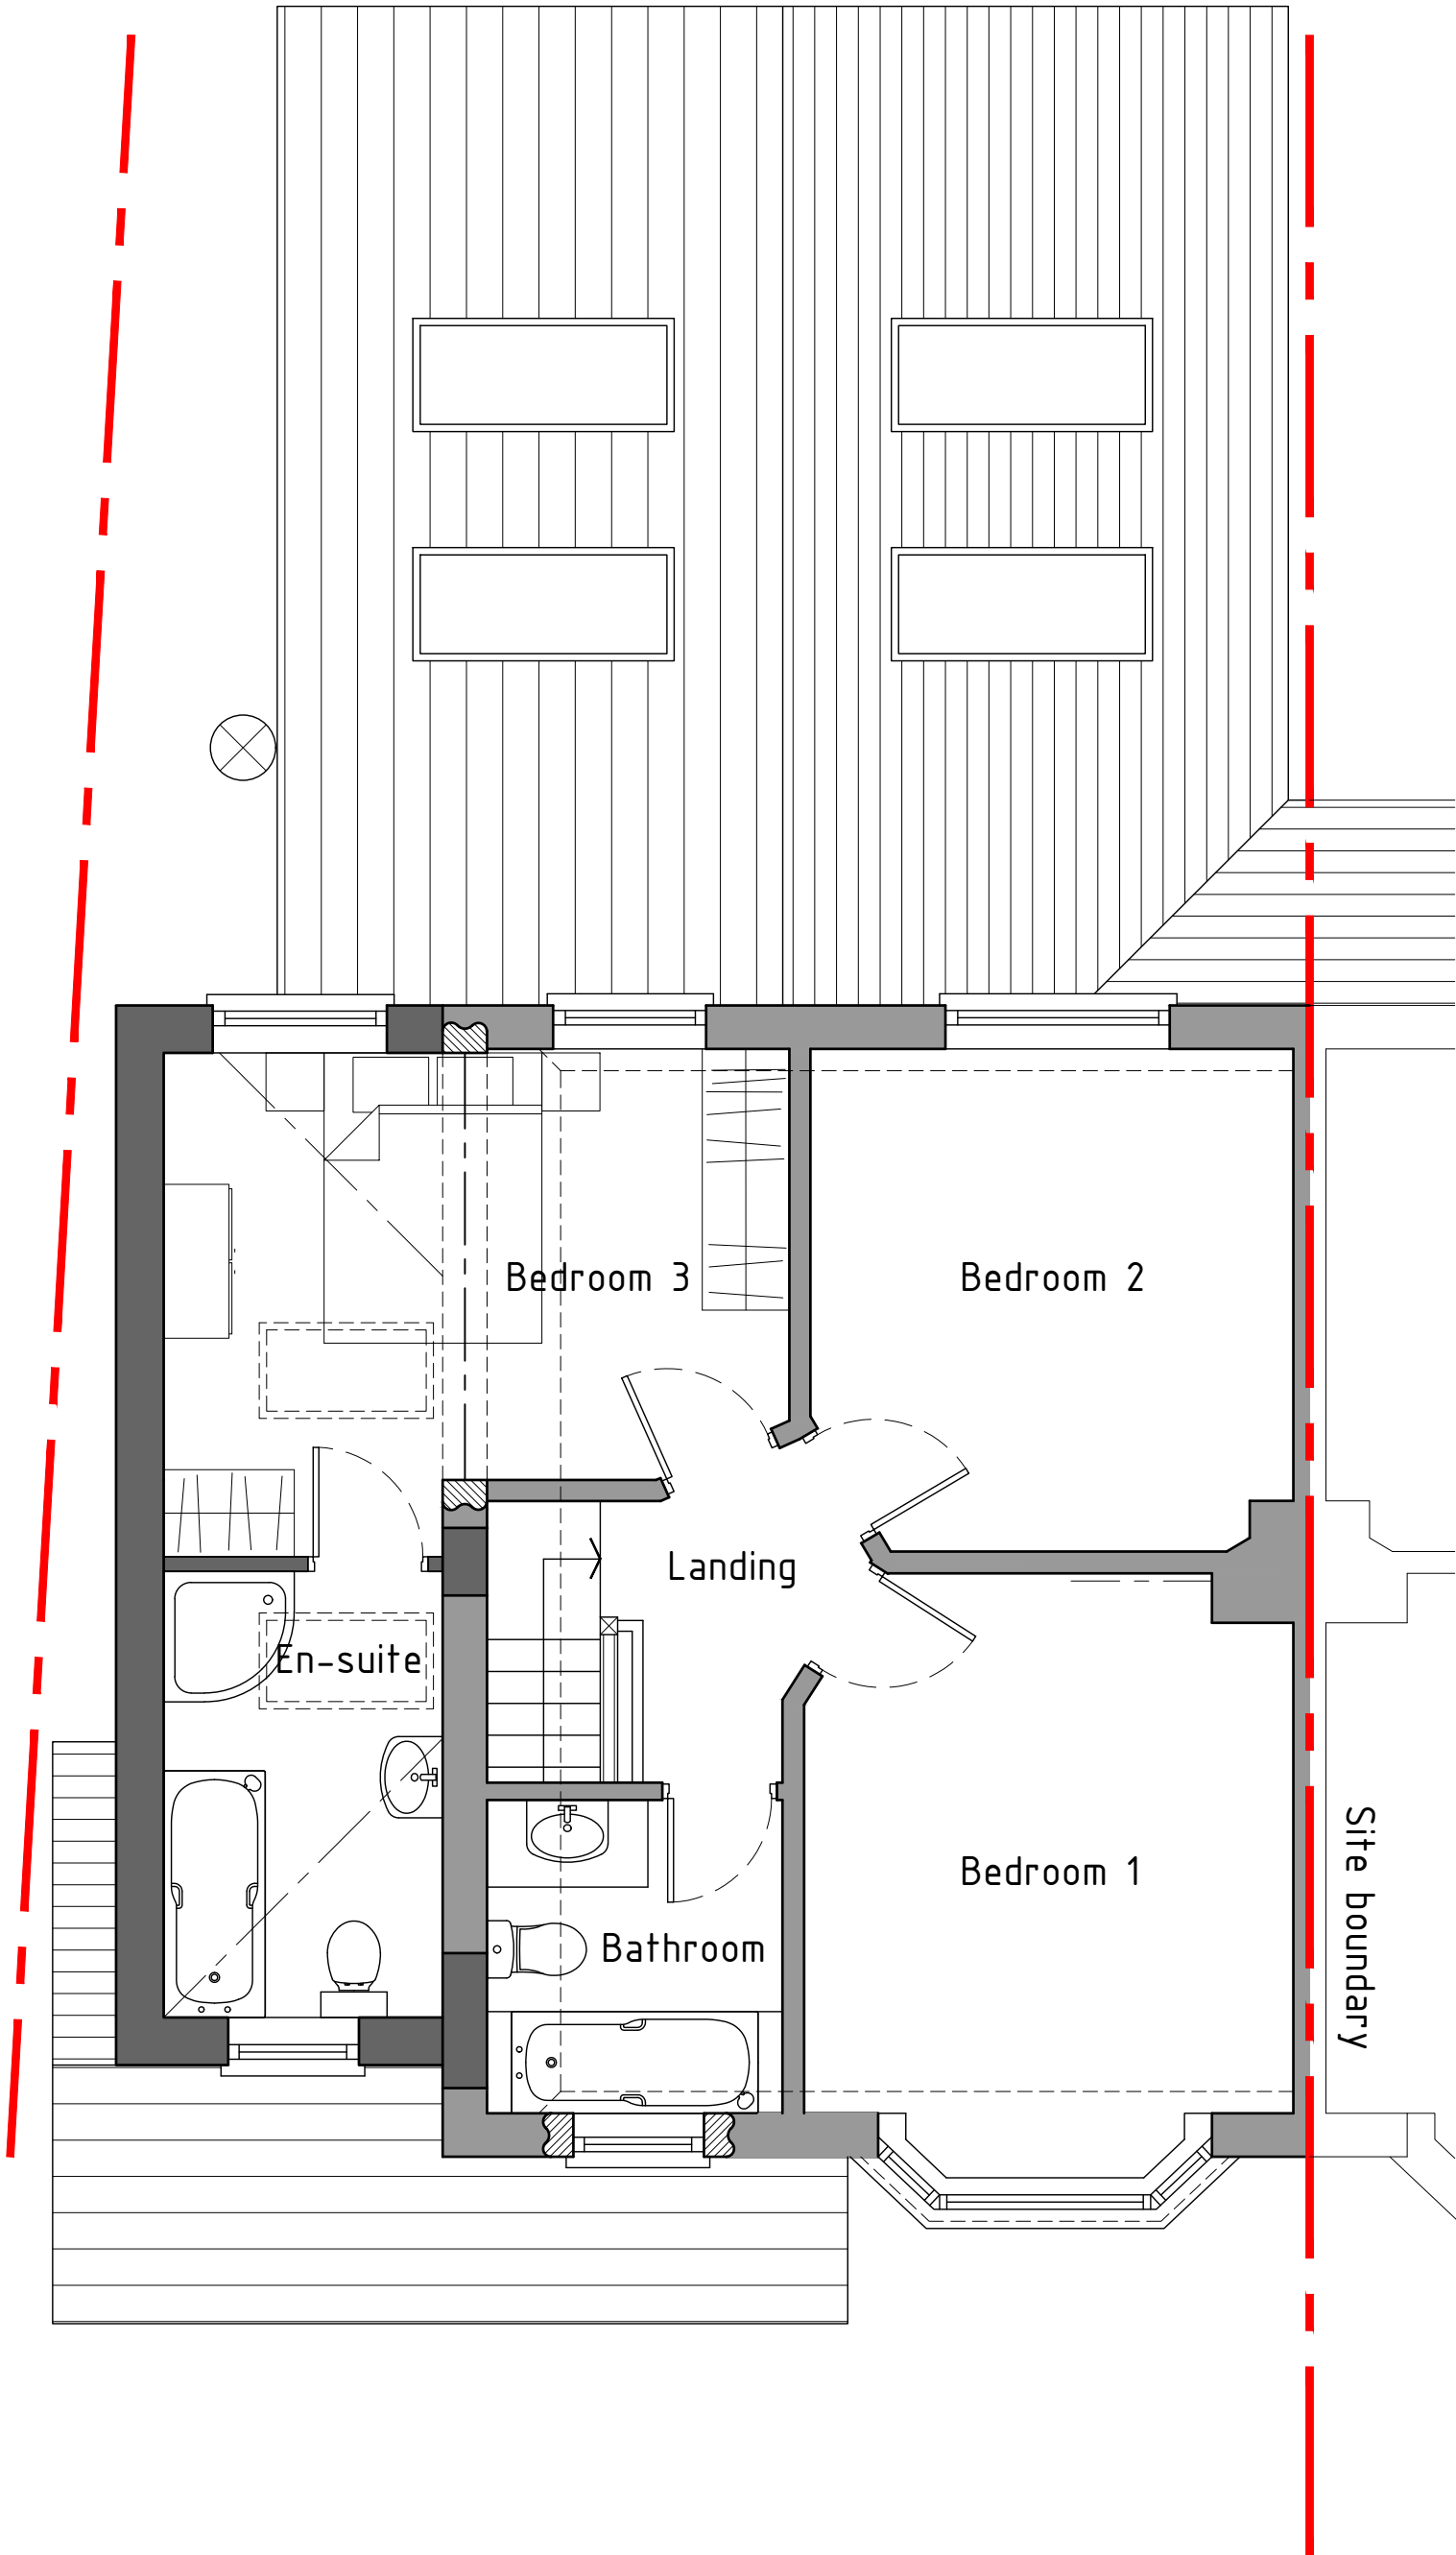

First floor plan 1:50

Proposed

 

HDS Architectural Services, The Foundry,
15 Yorke Street, Wrexham
LL13 8LW
Tel (01978) 345250
www.hdsarchitectural.co.uk

Project; 20 Sandway Road, Wrexham, LL11 2PS	
Title; 05-Proposed First floor plan	Scale (A3); 1:50
Dwg No; SR/PD/05	Date; 31.10.22
Revision;	