




Pindar Bungalow

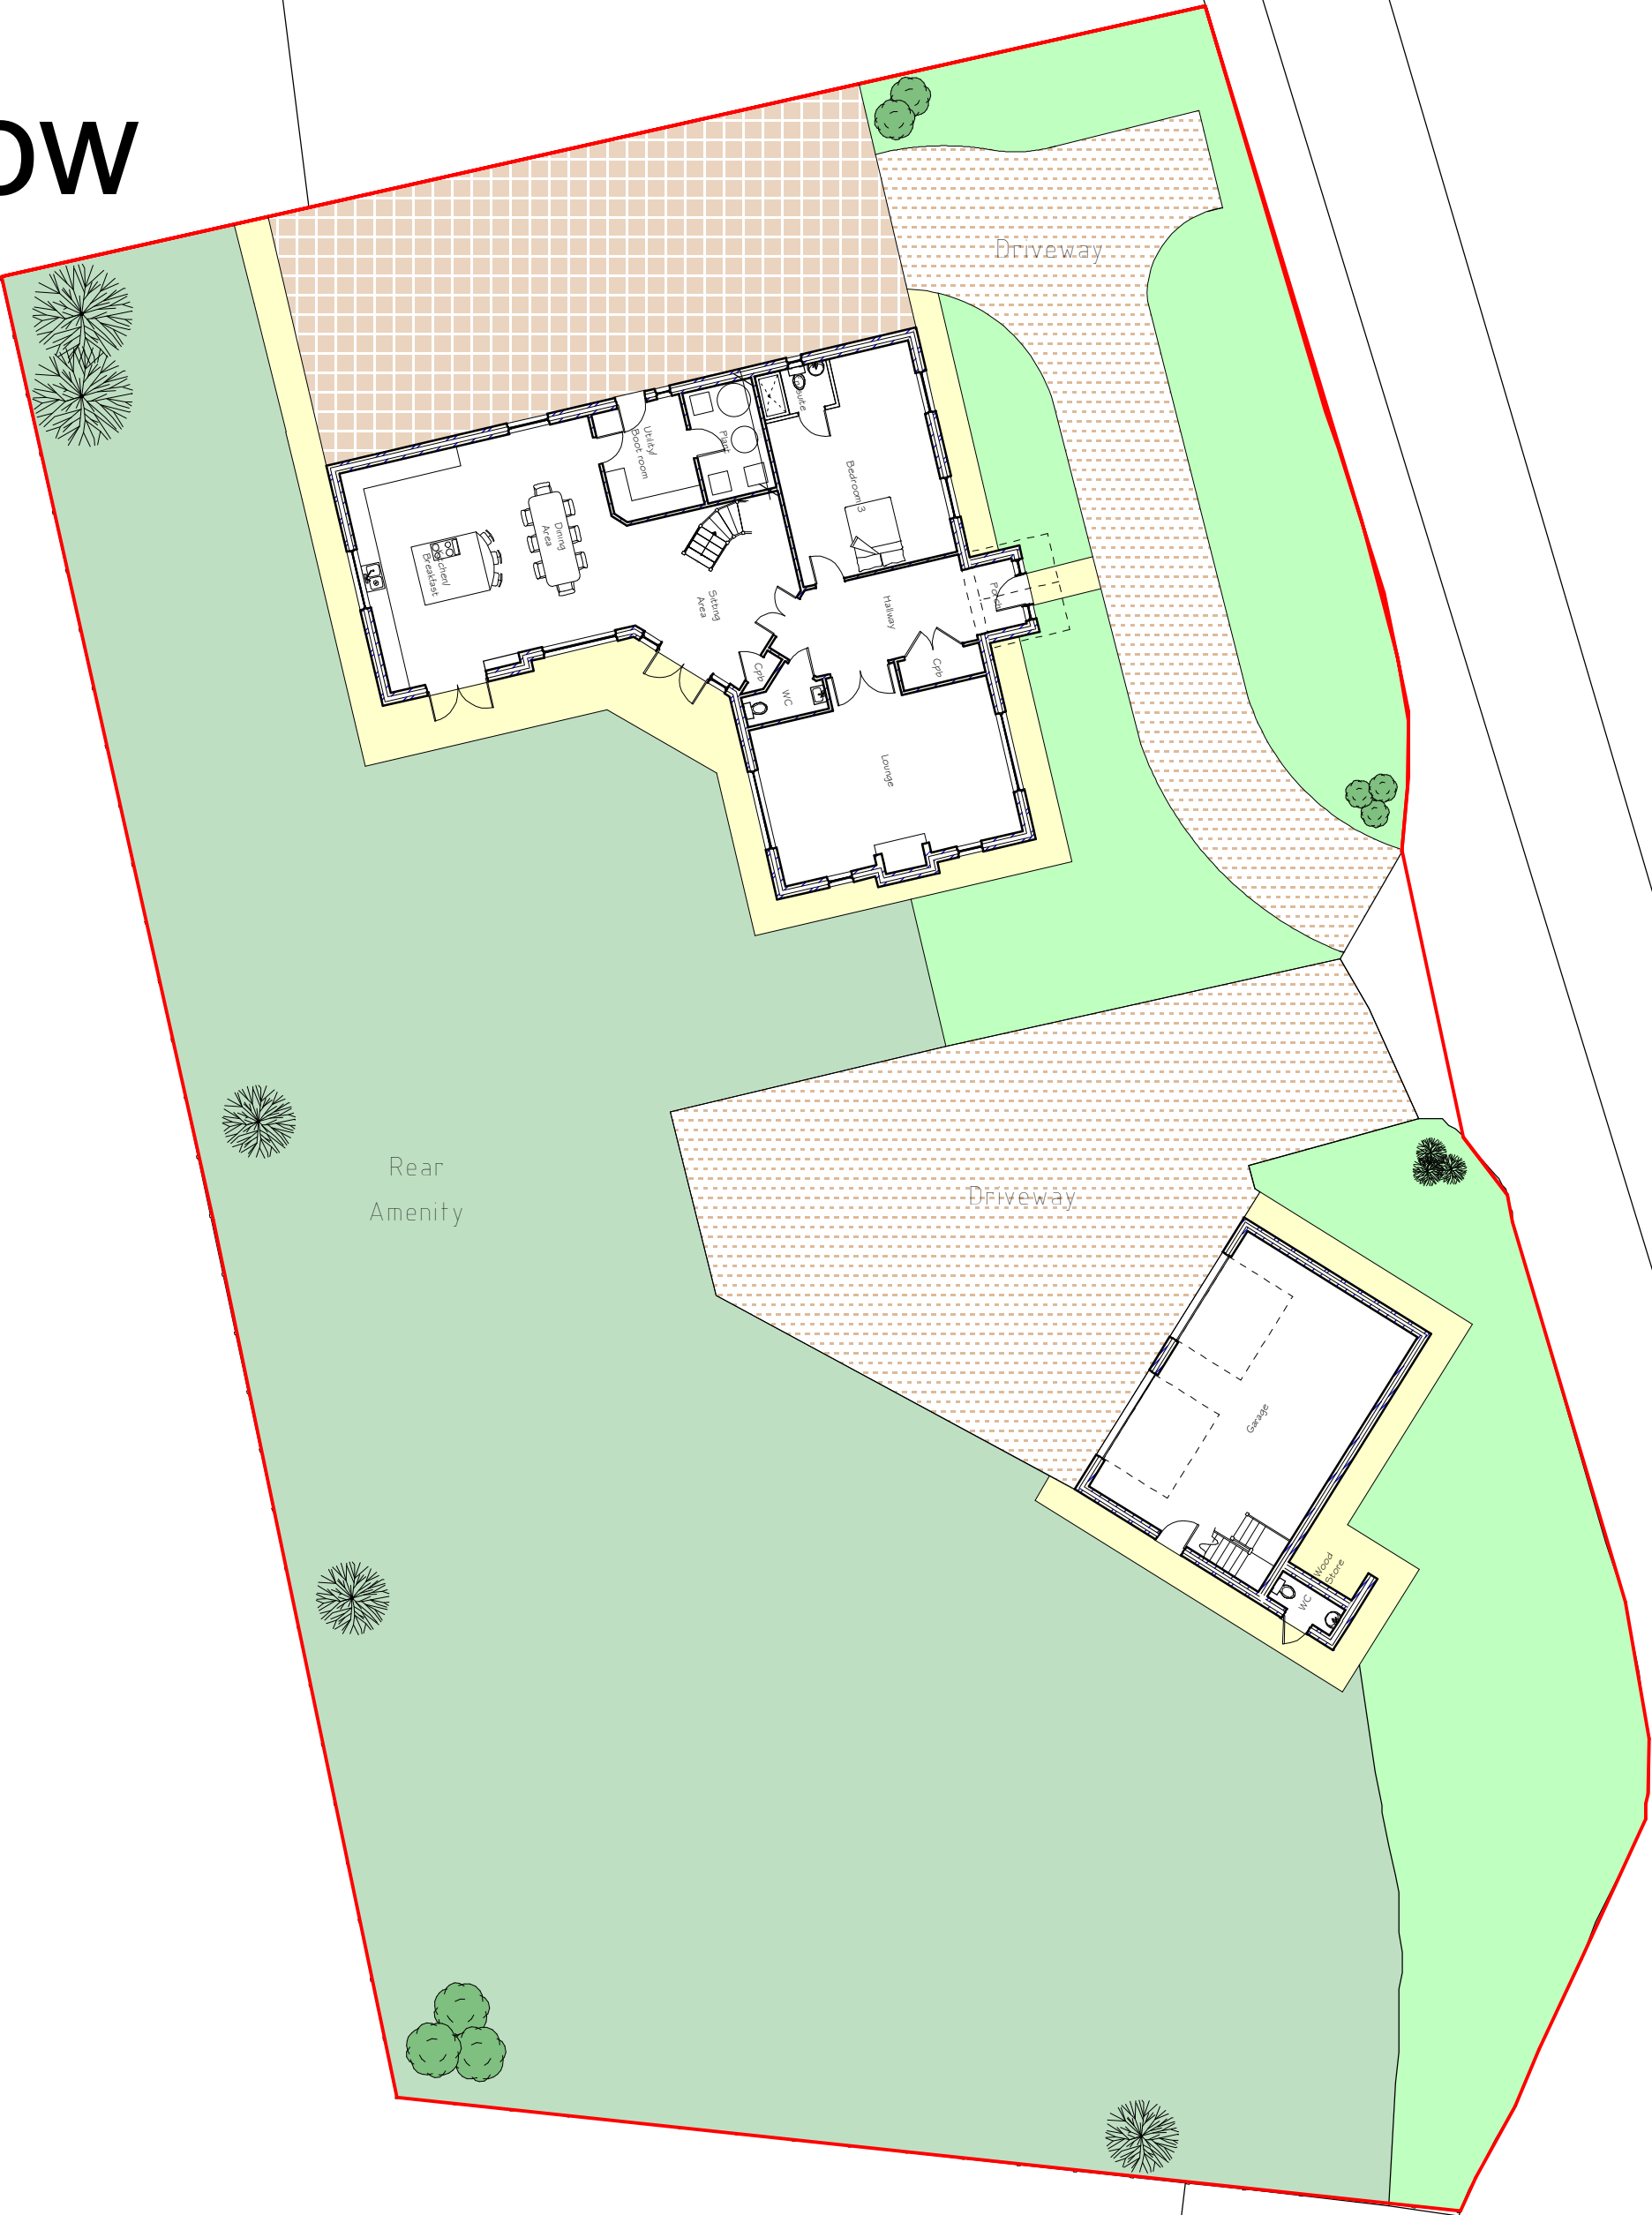

Site Plan 1:200

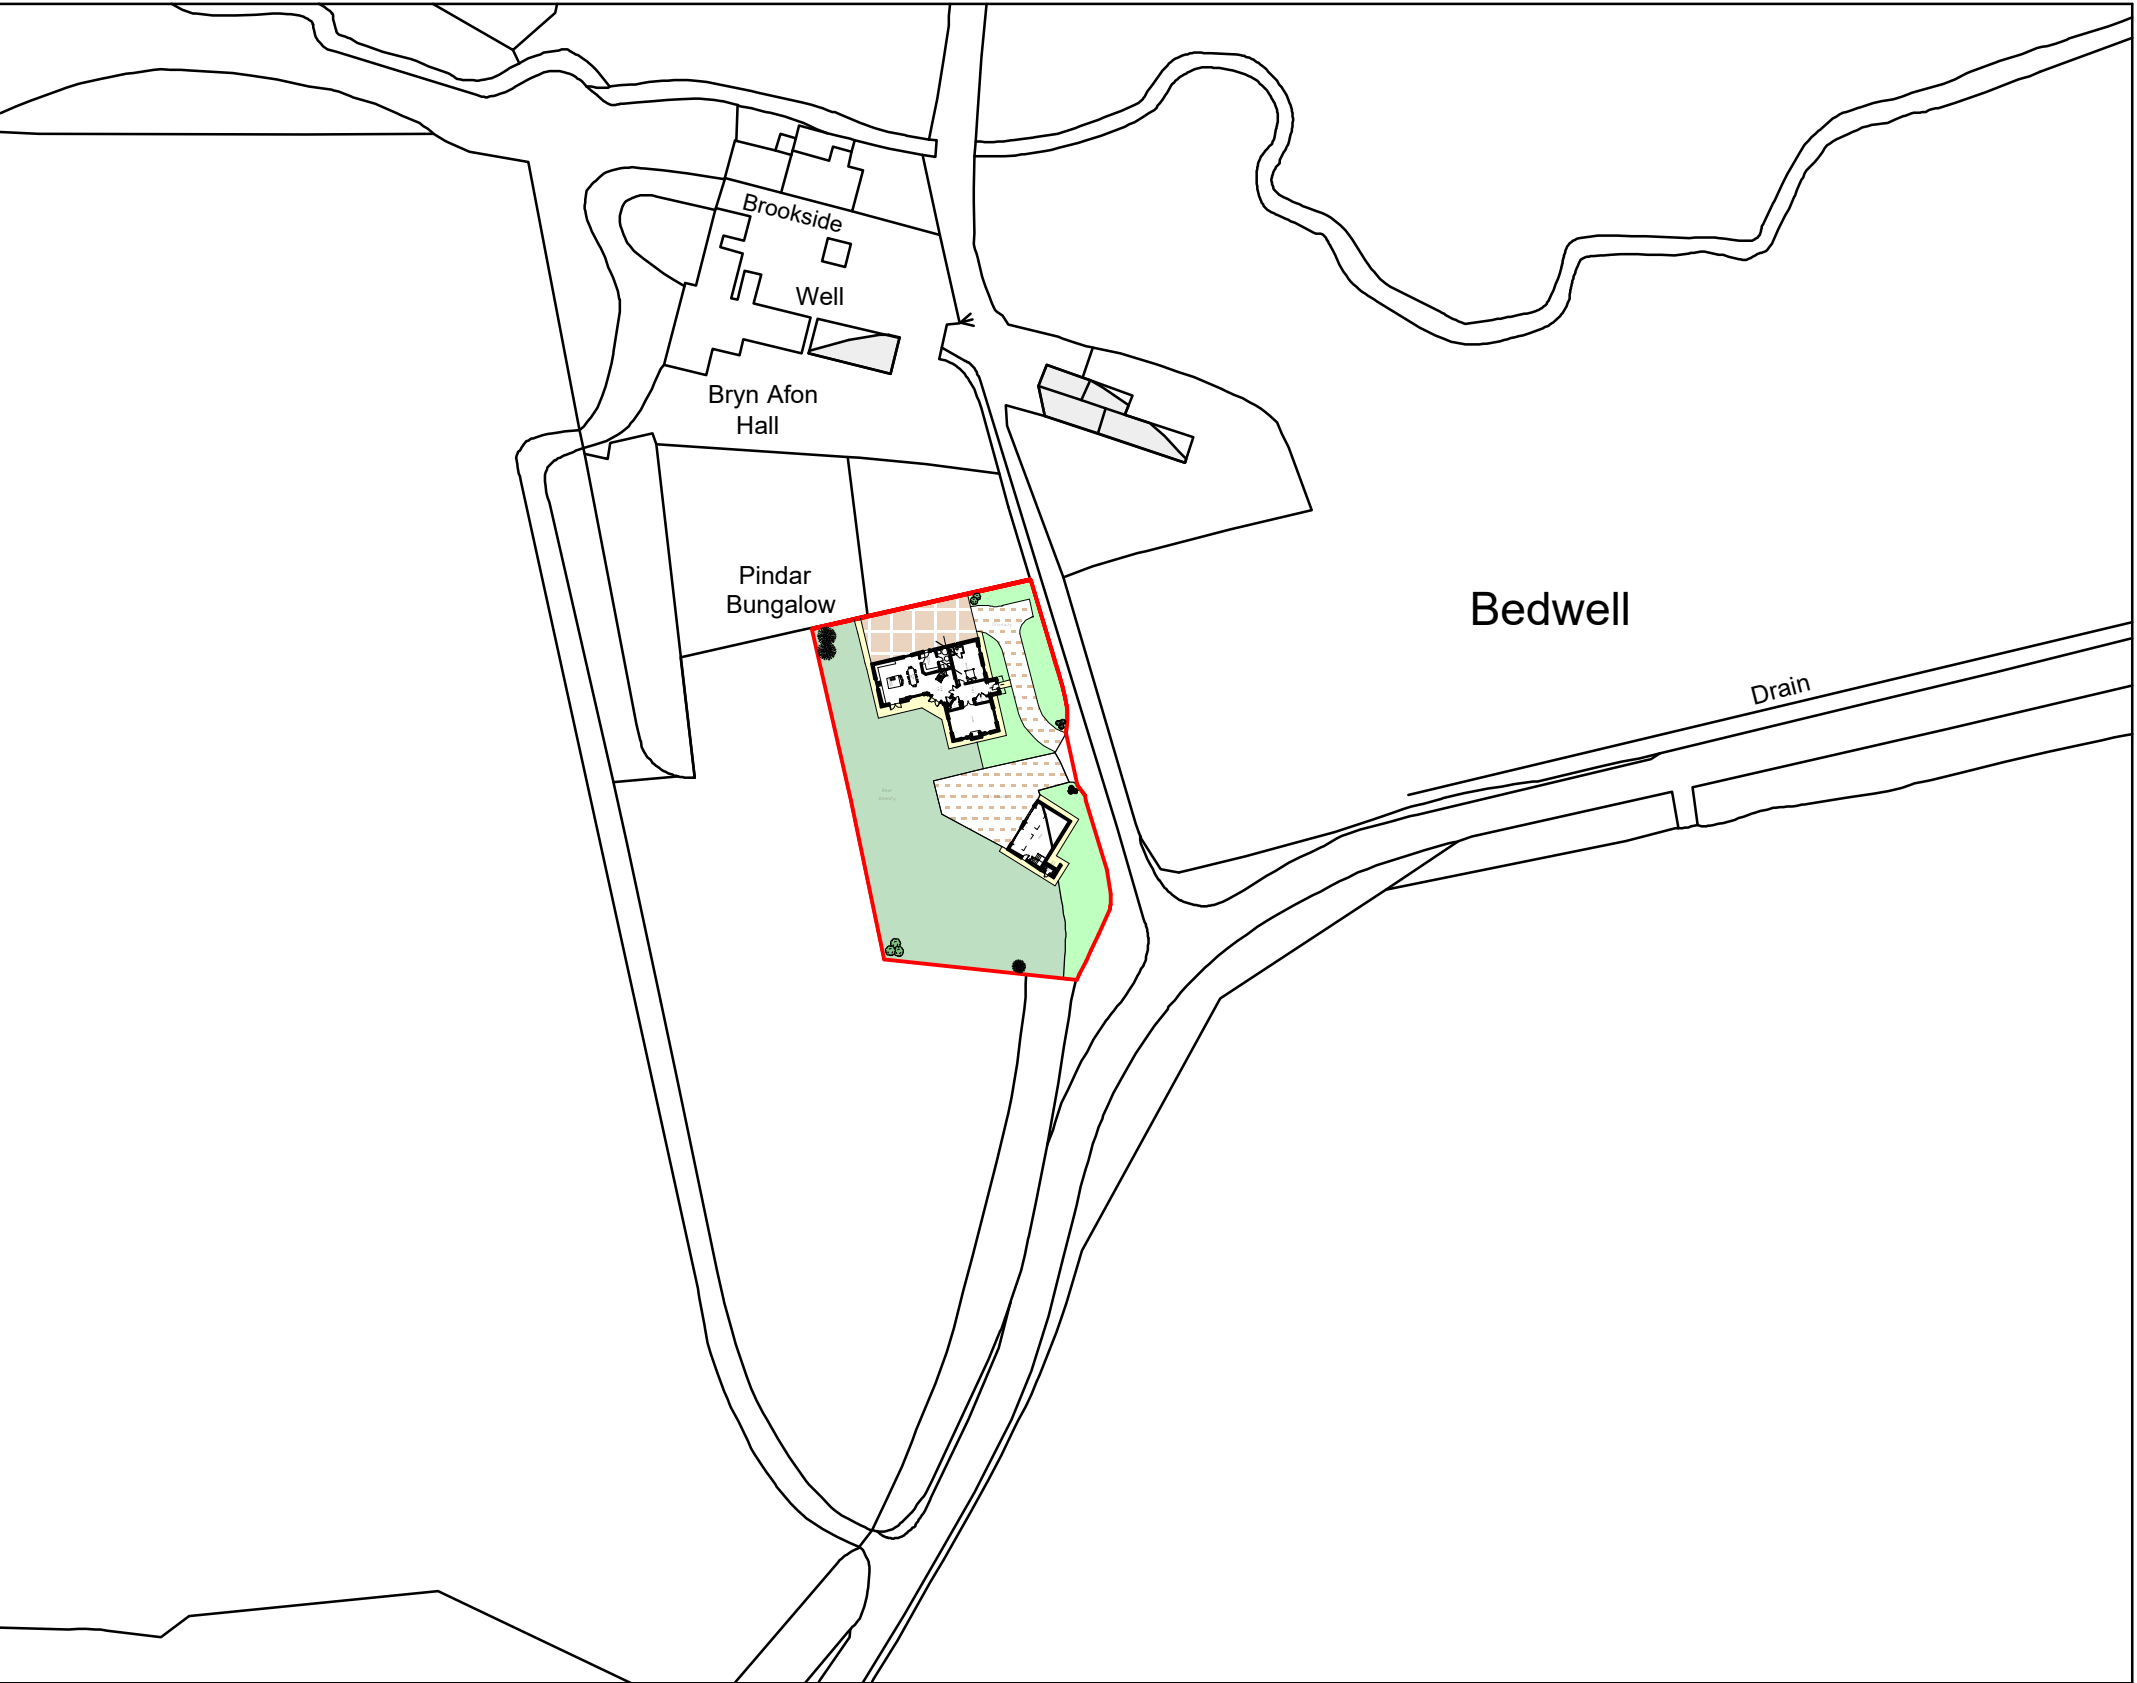

Location Plan 1:1250

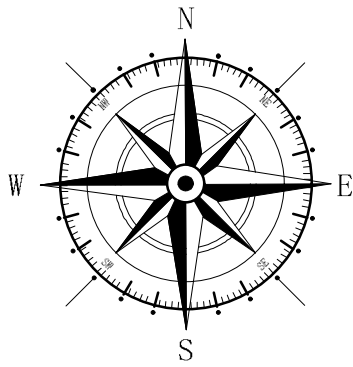

FOR LANDSCAPING INFORMATION REFER TO
LANDSCAPING PLAN DRAWING: S095/009 Rev B

B	12/2022	Layout amends	D J E
A	08/2021	Update	A V
Rev	Date	Detail	Initial

Project: Proposed replacement dwelling, Pindar Bungalow, Kiln Lane, Cross Lanes, Wrexham	
Title: Planning: Site # Location Plan	Scale: (A1) 1:200 # 1:1250
Drawn By: D.J.Edwards	Date: July 2021
Drawing No: S095/006	Sheet: 1 of 1



Office 3K4,
Redwither Business Tower,
Wrexham. LL13 9XT
Tel: 01978 356500
www.blueprintarchitectural.com
© copyright all rights reserved