



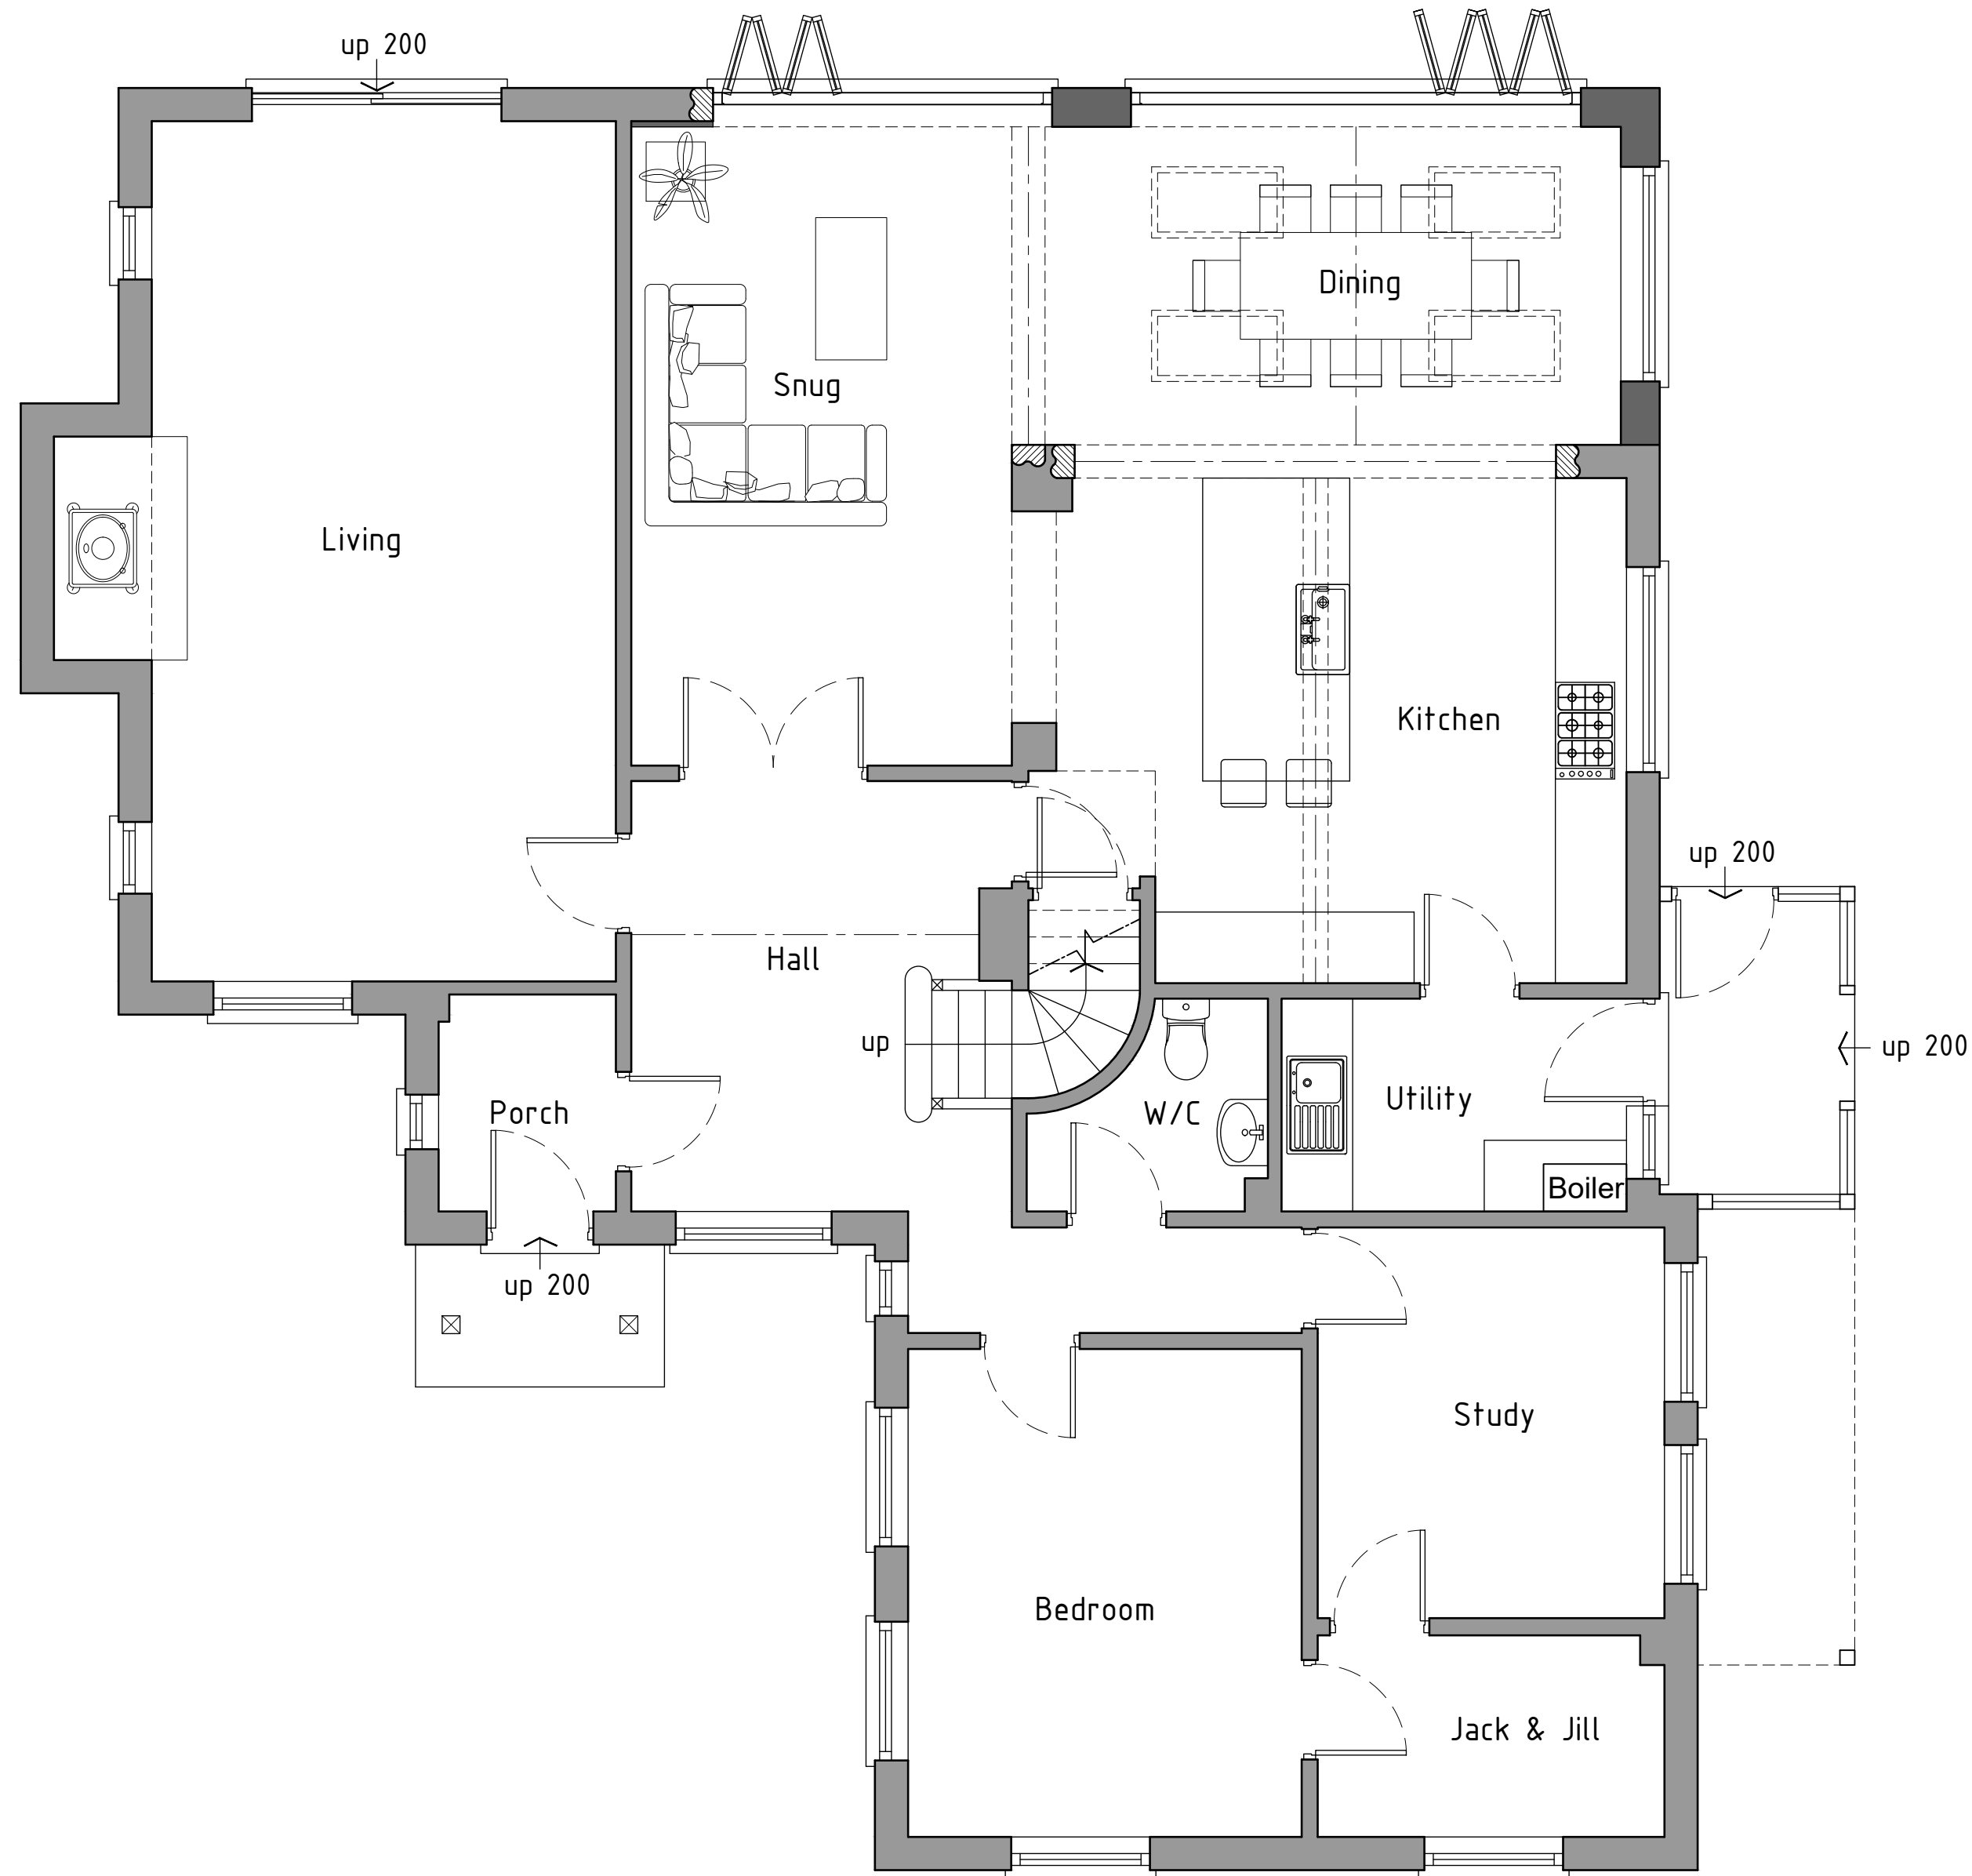

Ground floor plan 1:50

Proposed

 

Project; Althrey Cottage, Overton Road, Bangor on Dee, Wrexham, LL13 0DA	
Title; Proposed Ground floor plan	Scale (A2); 1:50
Dwg No; AC/PD/04	Date; 14.03.22
Revision;	