


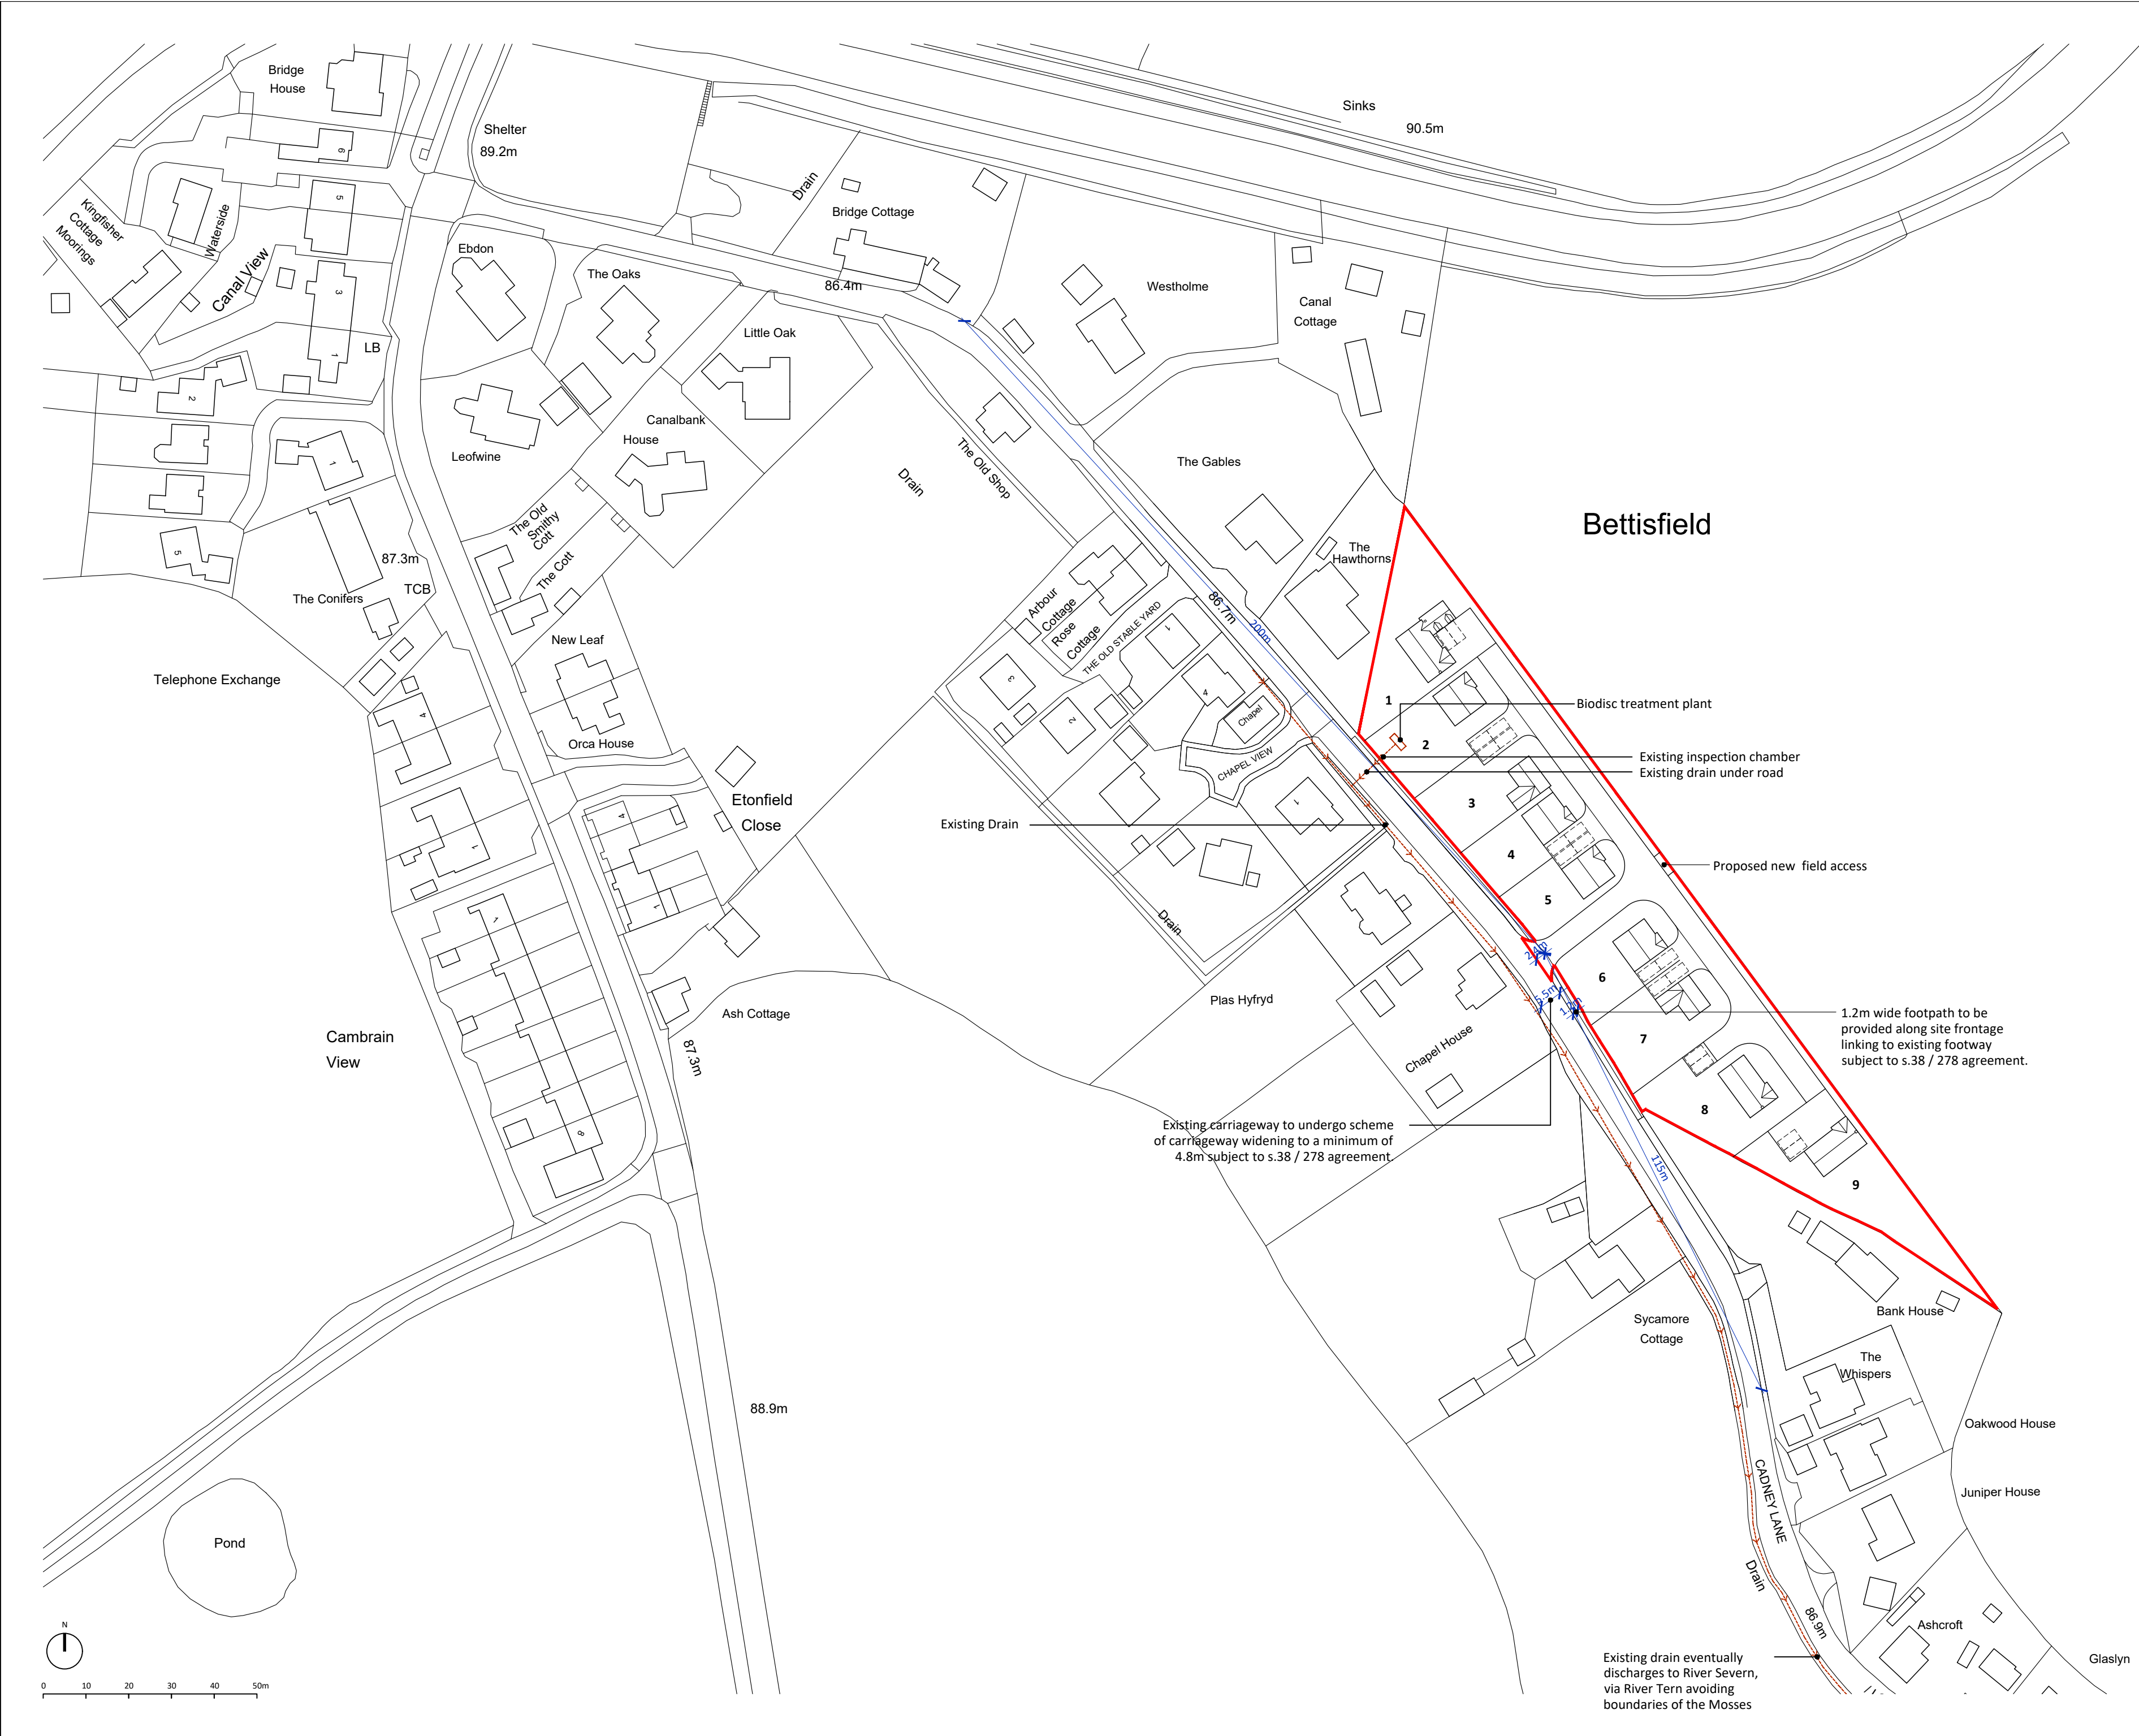

Notes

Ordnance Survey Map
© Crown Copyright. OS Licence No: 100022432.

CDM 2015
This drawing is for illustrative purposes and/or obtaining the relevant planning permission only. It should not be used for construction and accordingly, risk identification under the Construction (Design & Management) Regulations 2015 has not been undertaken.

C	Updated in line with highways comments	12.11.22
B	Foul drainage added	11.12.21
A	Plot 10 Removed	08.11.21

Rev	Description	Date
-----	-------------	------

Client
Richard Hall

Project
Land north of Cadney Lane,
Bettisfield

Drawing
Proposed Site Plan

Scale @ A2 1: 1000	Date 13/10/21
------------------------------	-------------------------

Drawn By CH	Checked By -
-----------------------	------------------------

Job Number 01-1	Status OP	Purpose of Issue Outline Planning
---------------------------	---------------------	---

Drawing No. 01-1_OP_SP02	Rev C
------------------------------------	-----------------